



HOUSE TYPE 'B' --- PlotS 1 & 3

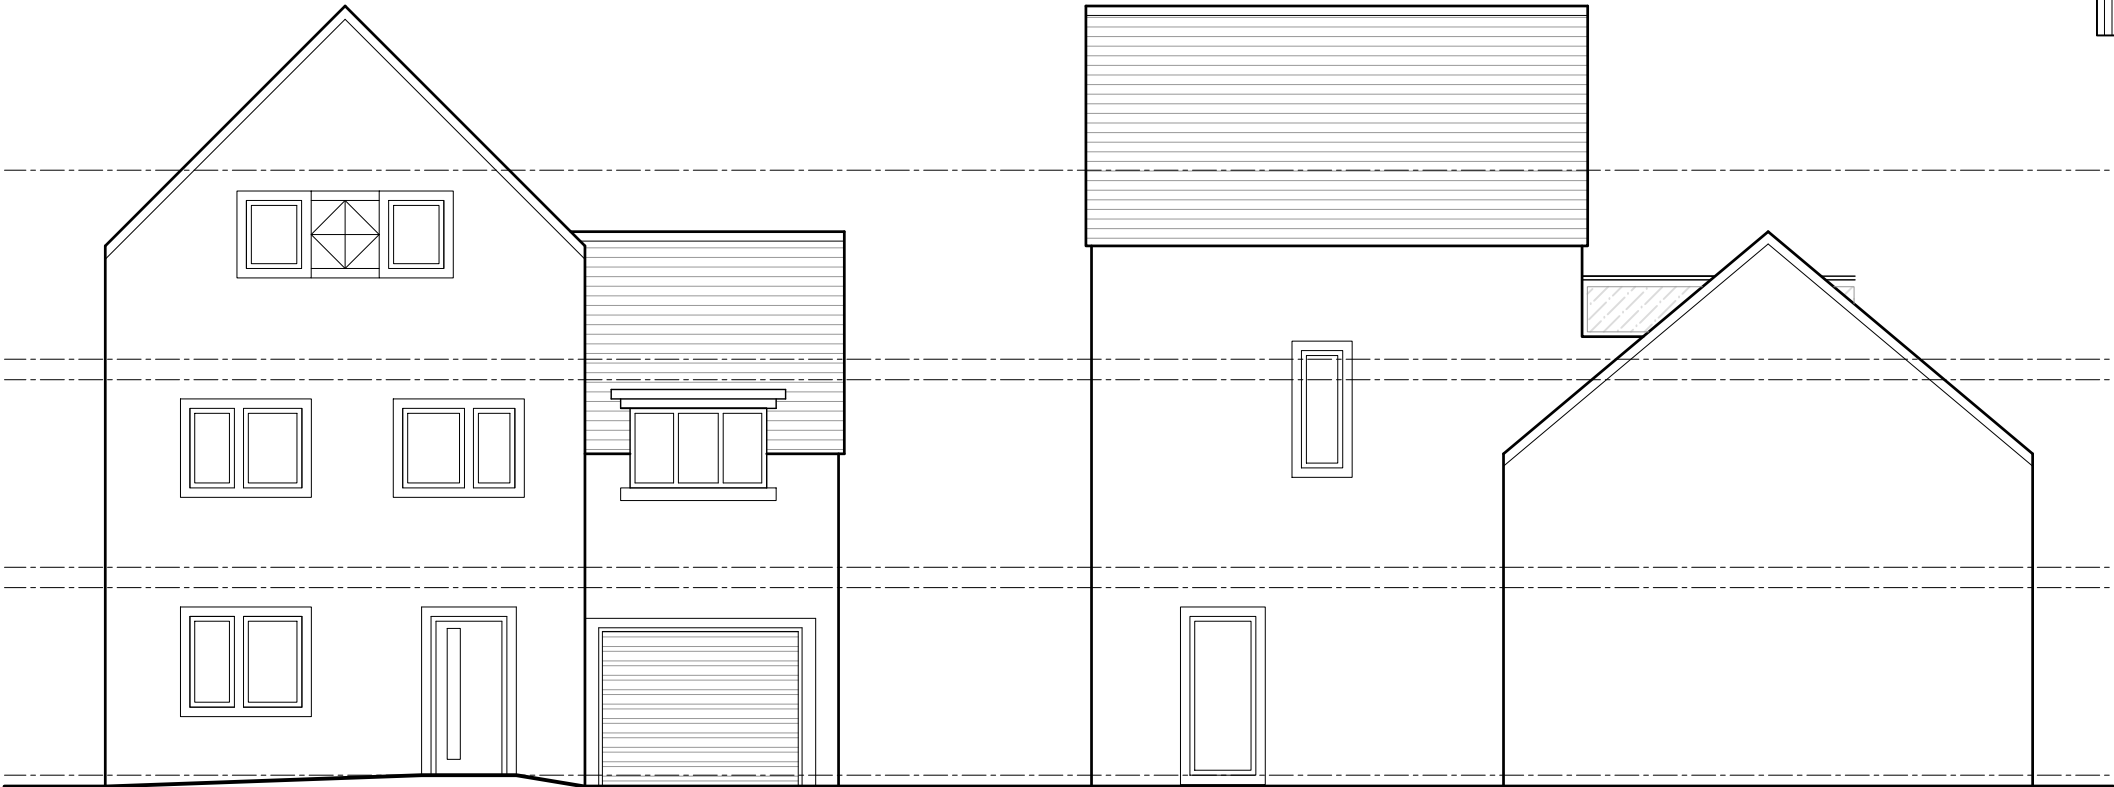

Front elevation : 1/100

Side elevation

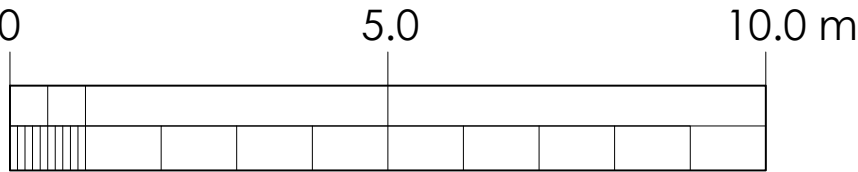

Rear elevation

Side elevation

mellor architects

REV.	DATE	REVISION NOTE	DRAWN	SCALE @ A3
			AO/PJB	1/100
PROJECT		DATE	DRAWING NUMBER	
PROPOSED HOUSING DEVELOPMENT		SEPT 2024	2058-0-07	
WATERSIDE, SUMMERSEAT, BURY			REV	
DRAWING TITLE			0	
ELEVATIONS - HOUSE TYPE 'B'				
☒	PRE-TENDER ISSUE	☐	TENDER ISSUE	☐
☐	CONSTRUCTION ISSUE	☐	AS-BUILT DRAWINGS	

Kendal
T: 01539 727402
kendal@mellorarchitects.com
www.mellorarchitects.com

Preston
T: 01772 797788
preston@mellorarchitects.com

THIS DRAWING AND ITS CONTENTS ARE AND REMAIN THE COPYRIGHT OF MELLOR ARCHITECTS LIMITED. DO NOT SCALE.
IF IN DOUBT SEEK CLARIFICATION.