

kieranhibbsarchitecture
27 Pioneer Road
Macclesfield
SK11 7ZB

kieranhibbs@gmail.com
Mobile: 07584049322

E	flat roof to single storey rear extension	17.01.2023
D	GF reconfigured / bathroom windows revised	11.01.2023
C	GF reconfigured / bathroom windows revised	23.12.2022
B	windows updated / materials shown	21.11.2022
A	dimensions added / door moved to side	28.10.2022
-	-	27.10.2022
revision	description	date

KH410-202

drawing number

1:50@A1

1:100@A3

scale

klh

drawn by


19 Longsight Road

Ramsbottom

BL0 9SL

project

Proposed Elevations
OPTION TWO

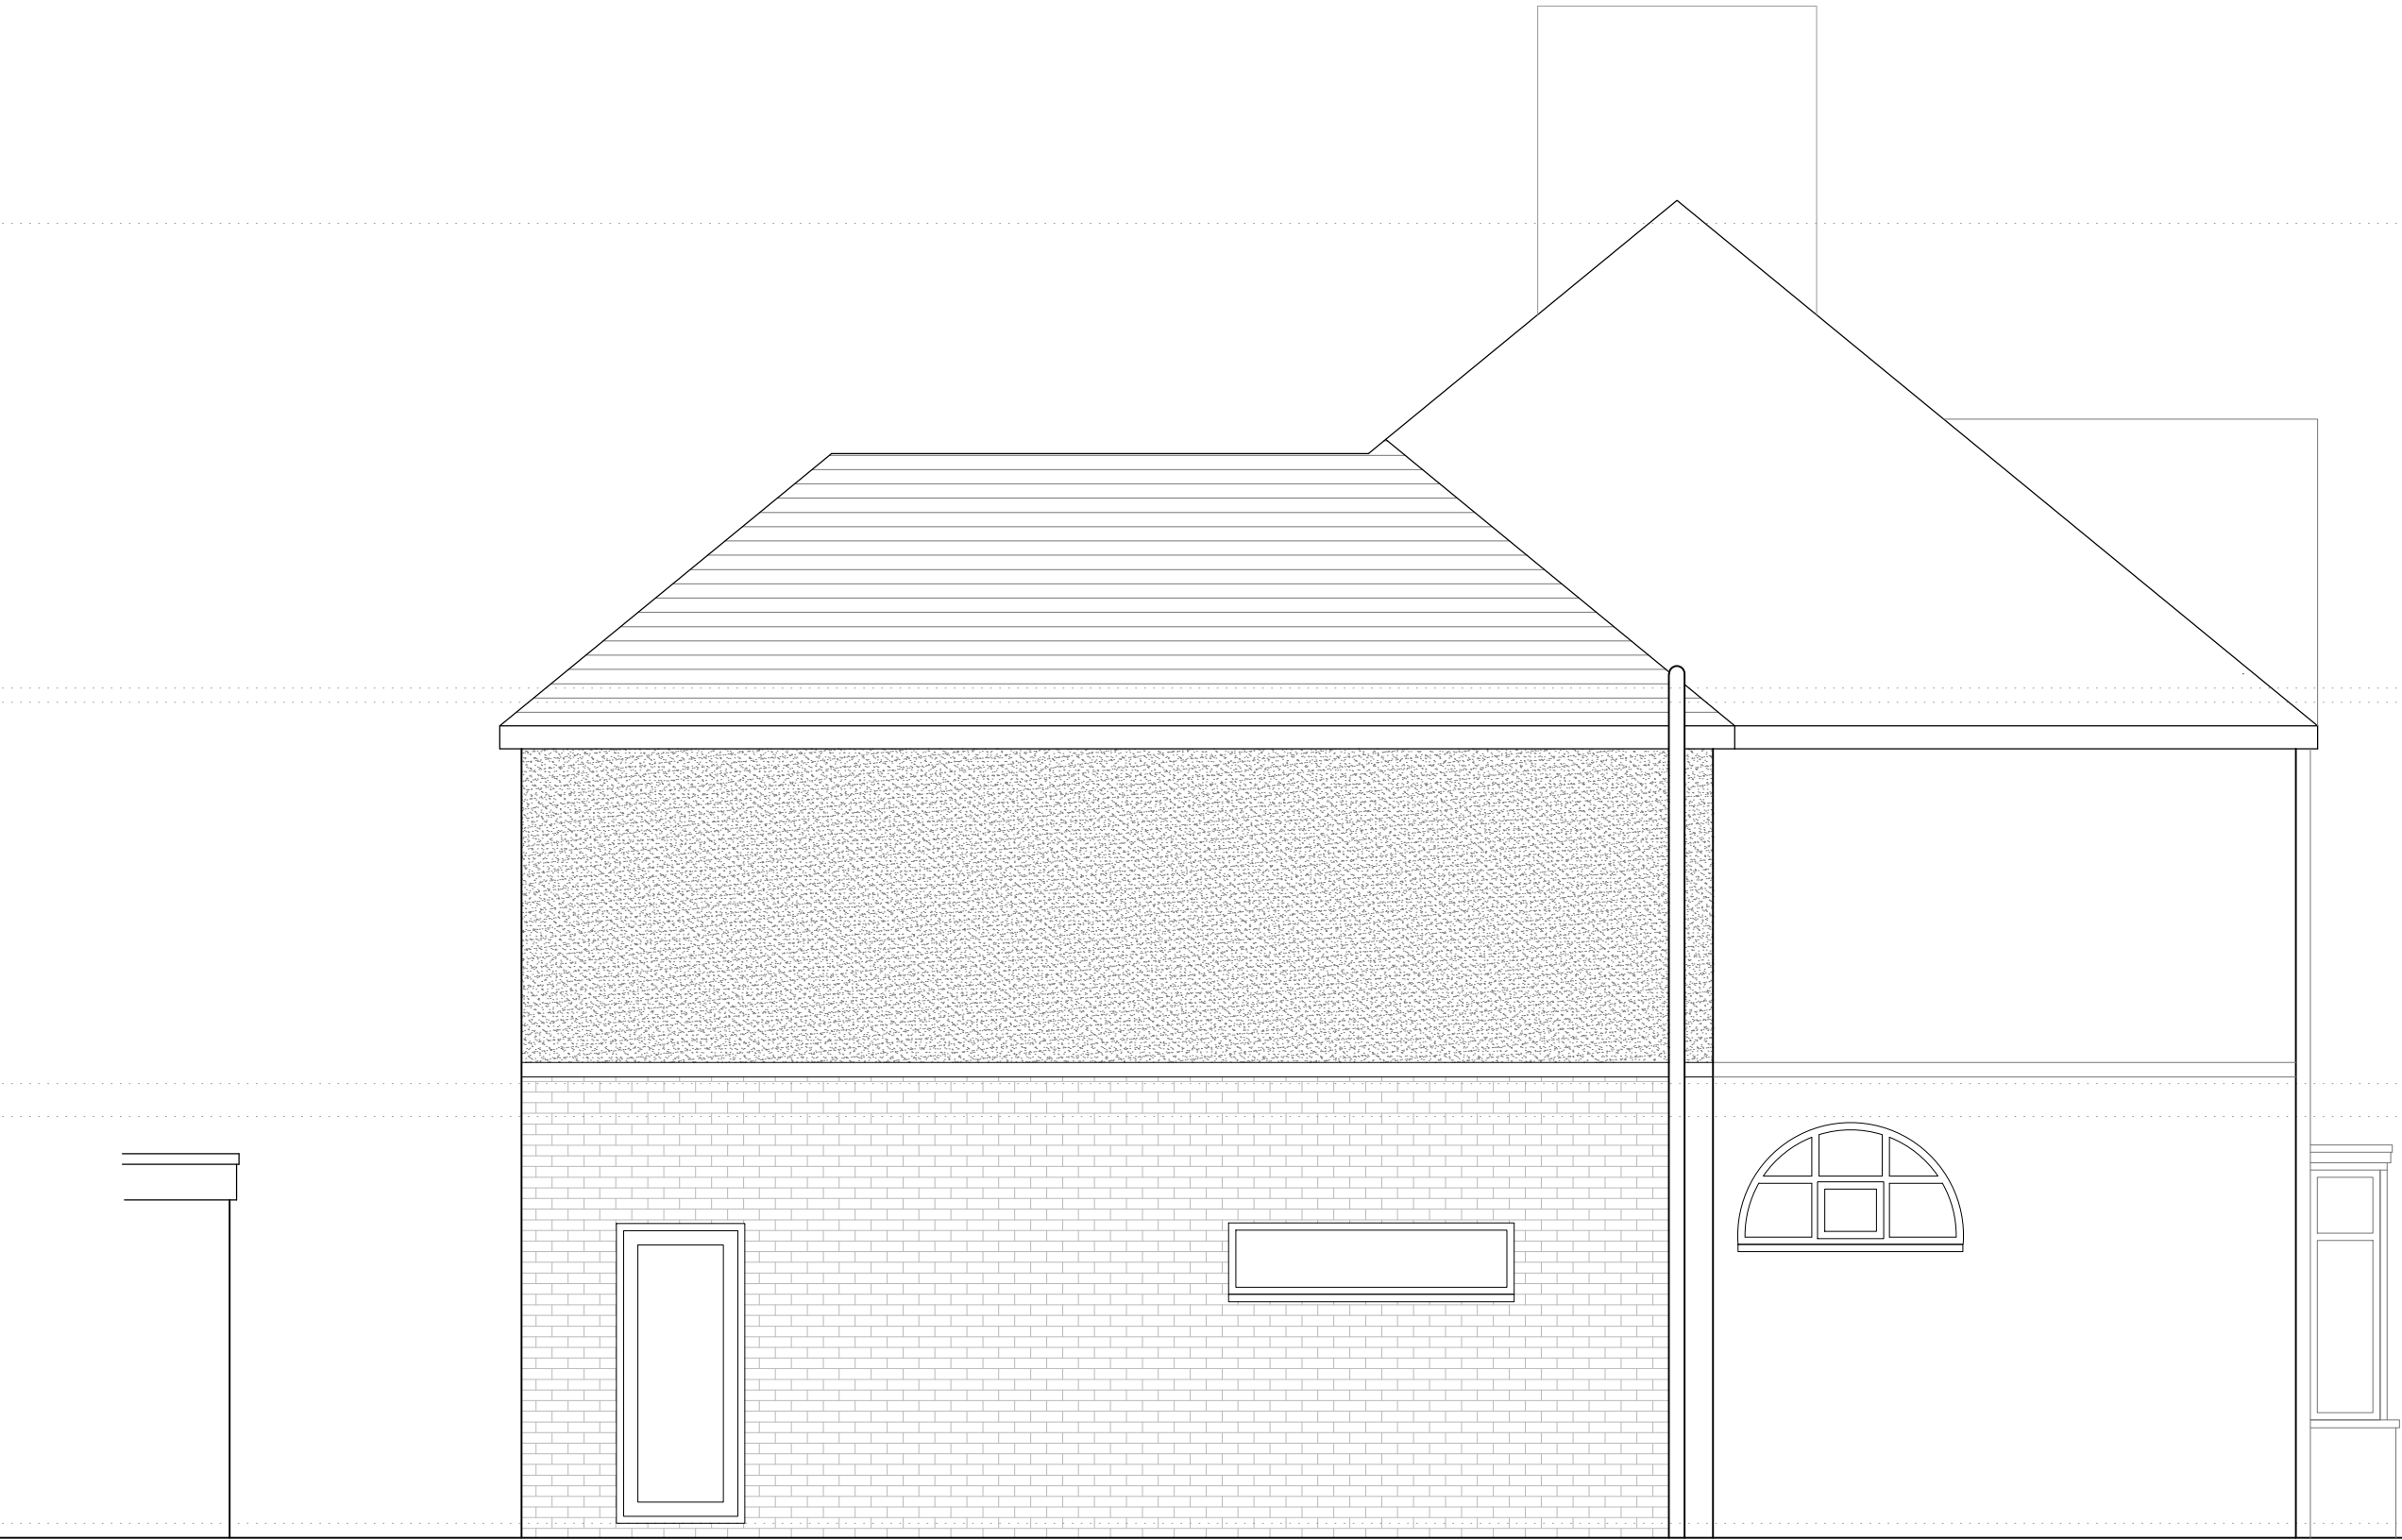


Proposed Side Elevation



Proposed Front Elevation



Proposed Rear Elevation

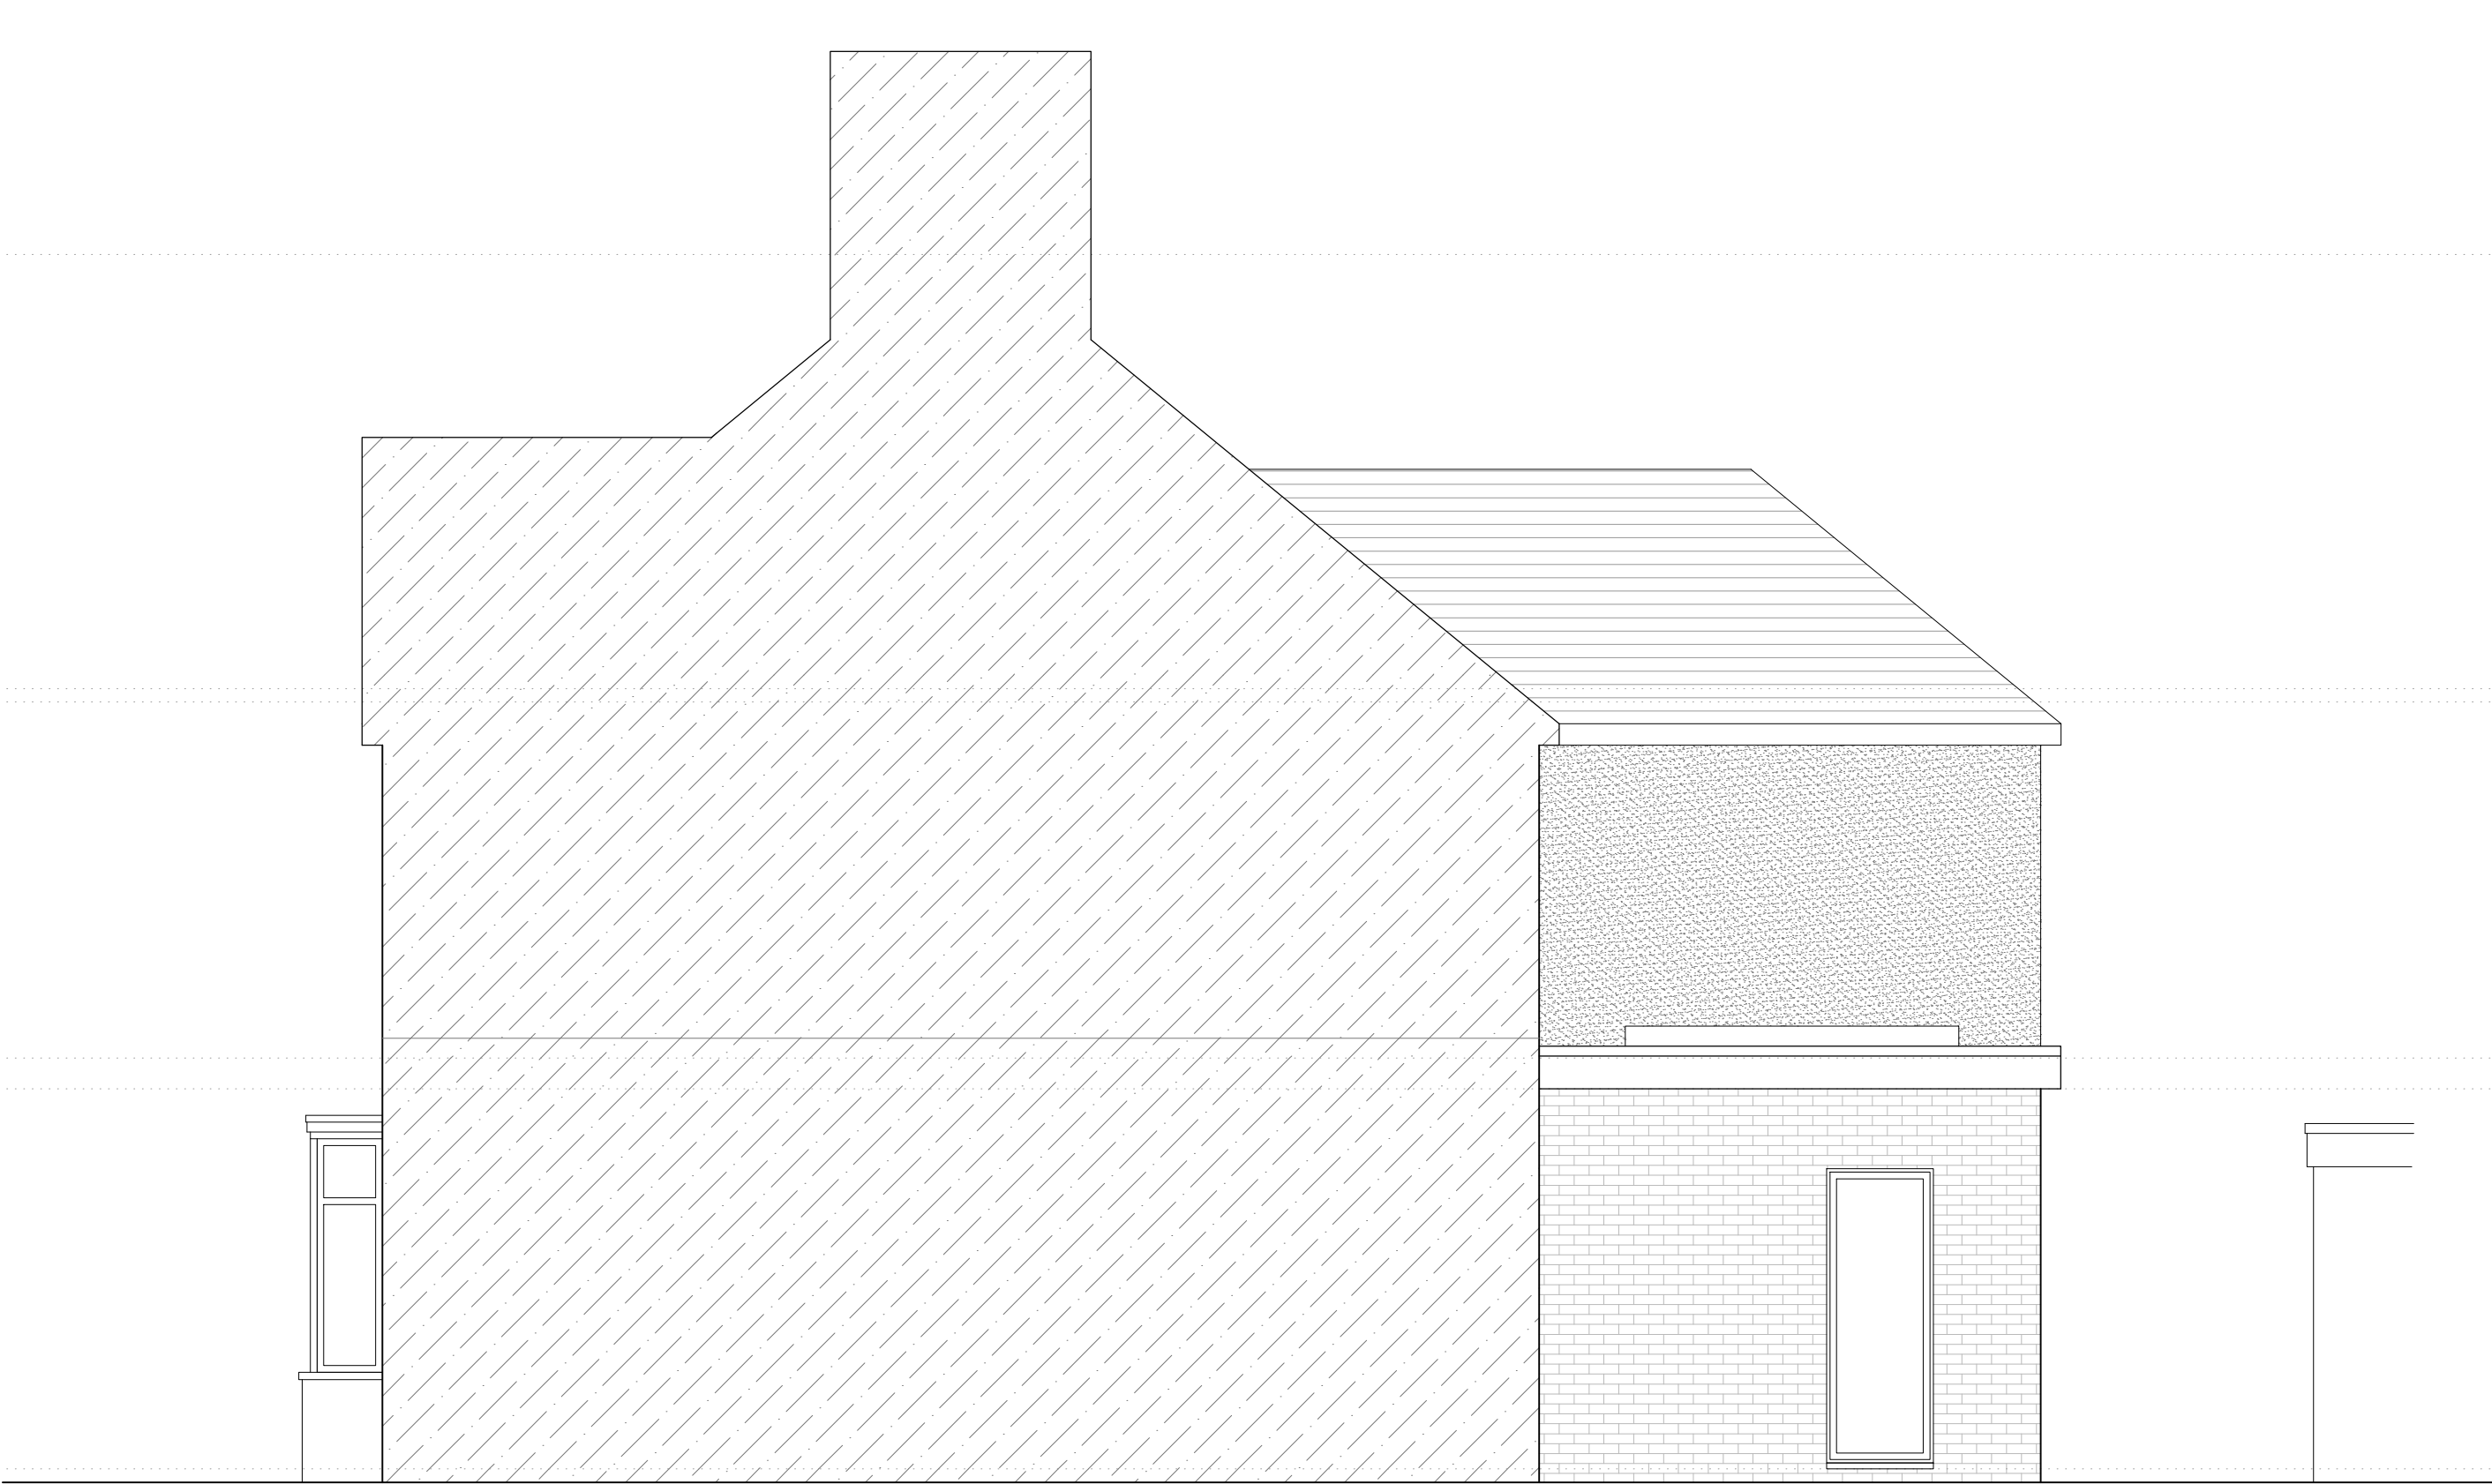

Proposed Side Elevation