


All dimensions are to be checked on site. This drawing shall not be scaled to ascertain dimensions.

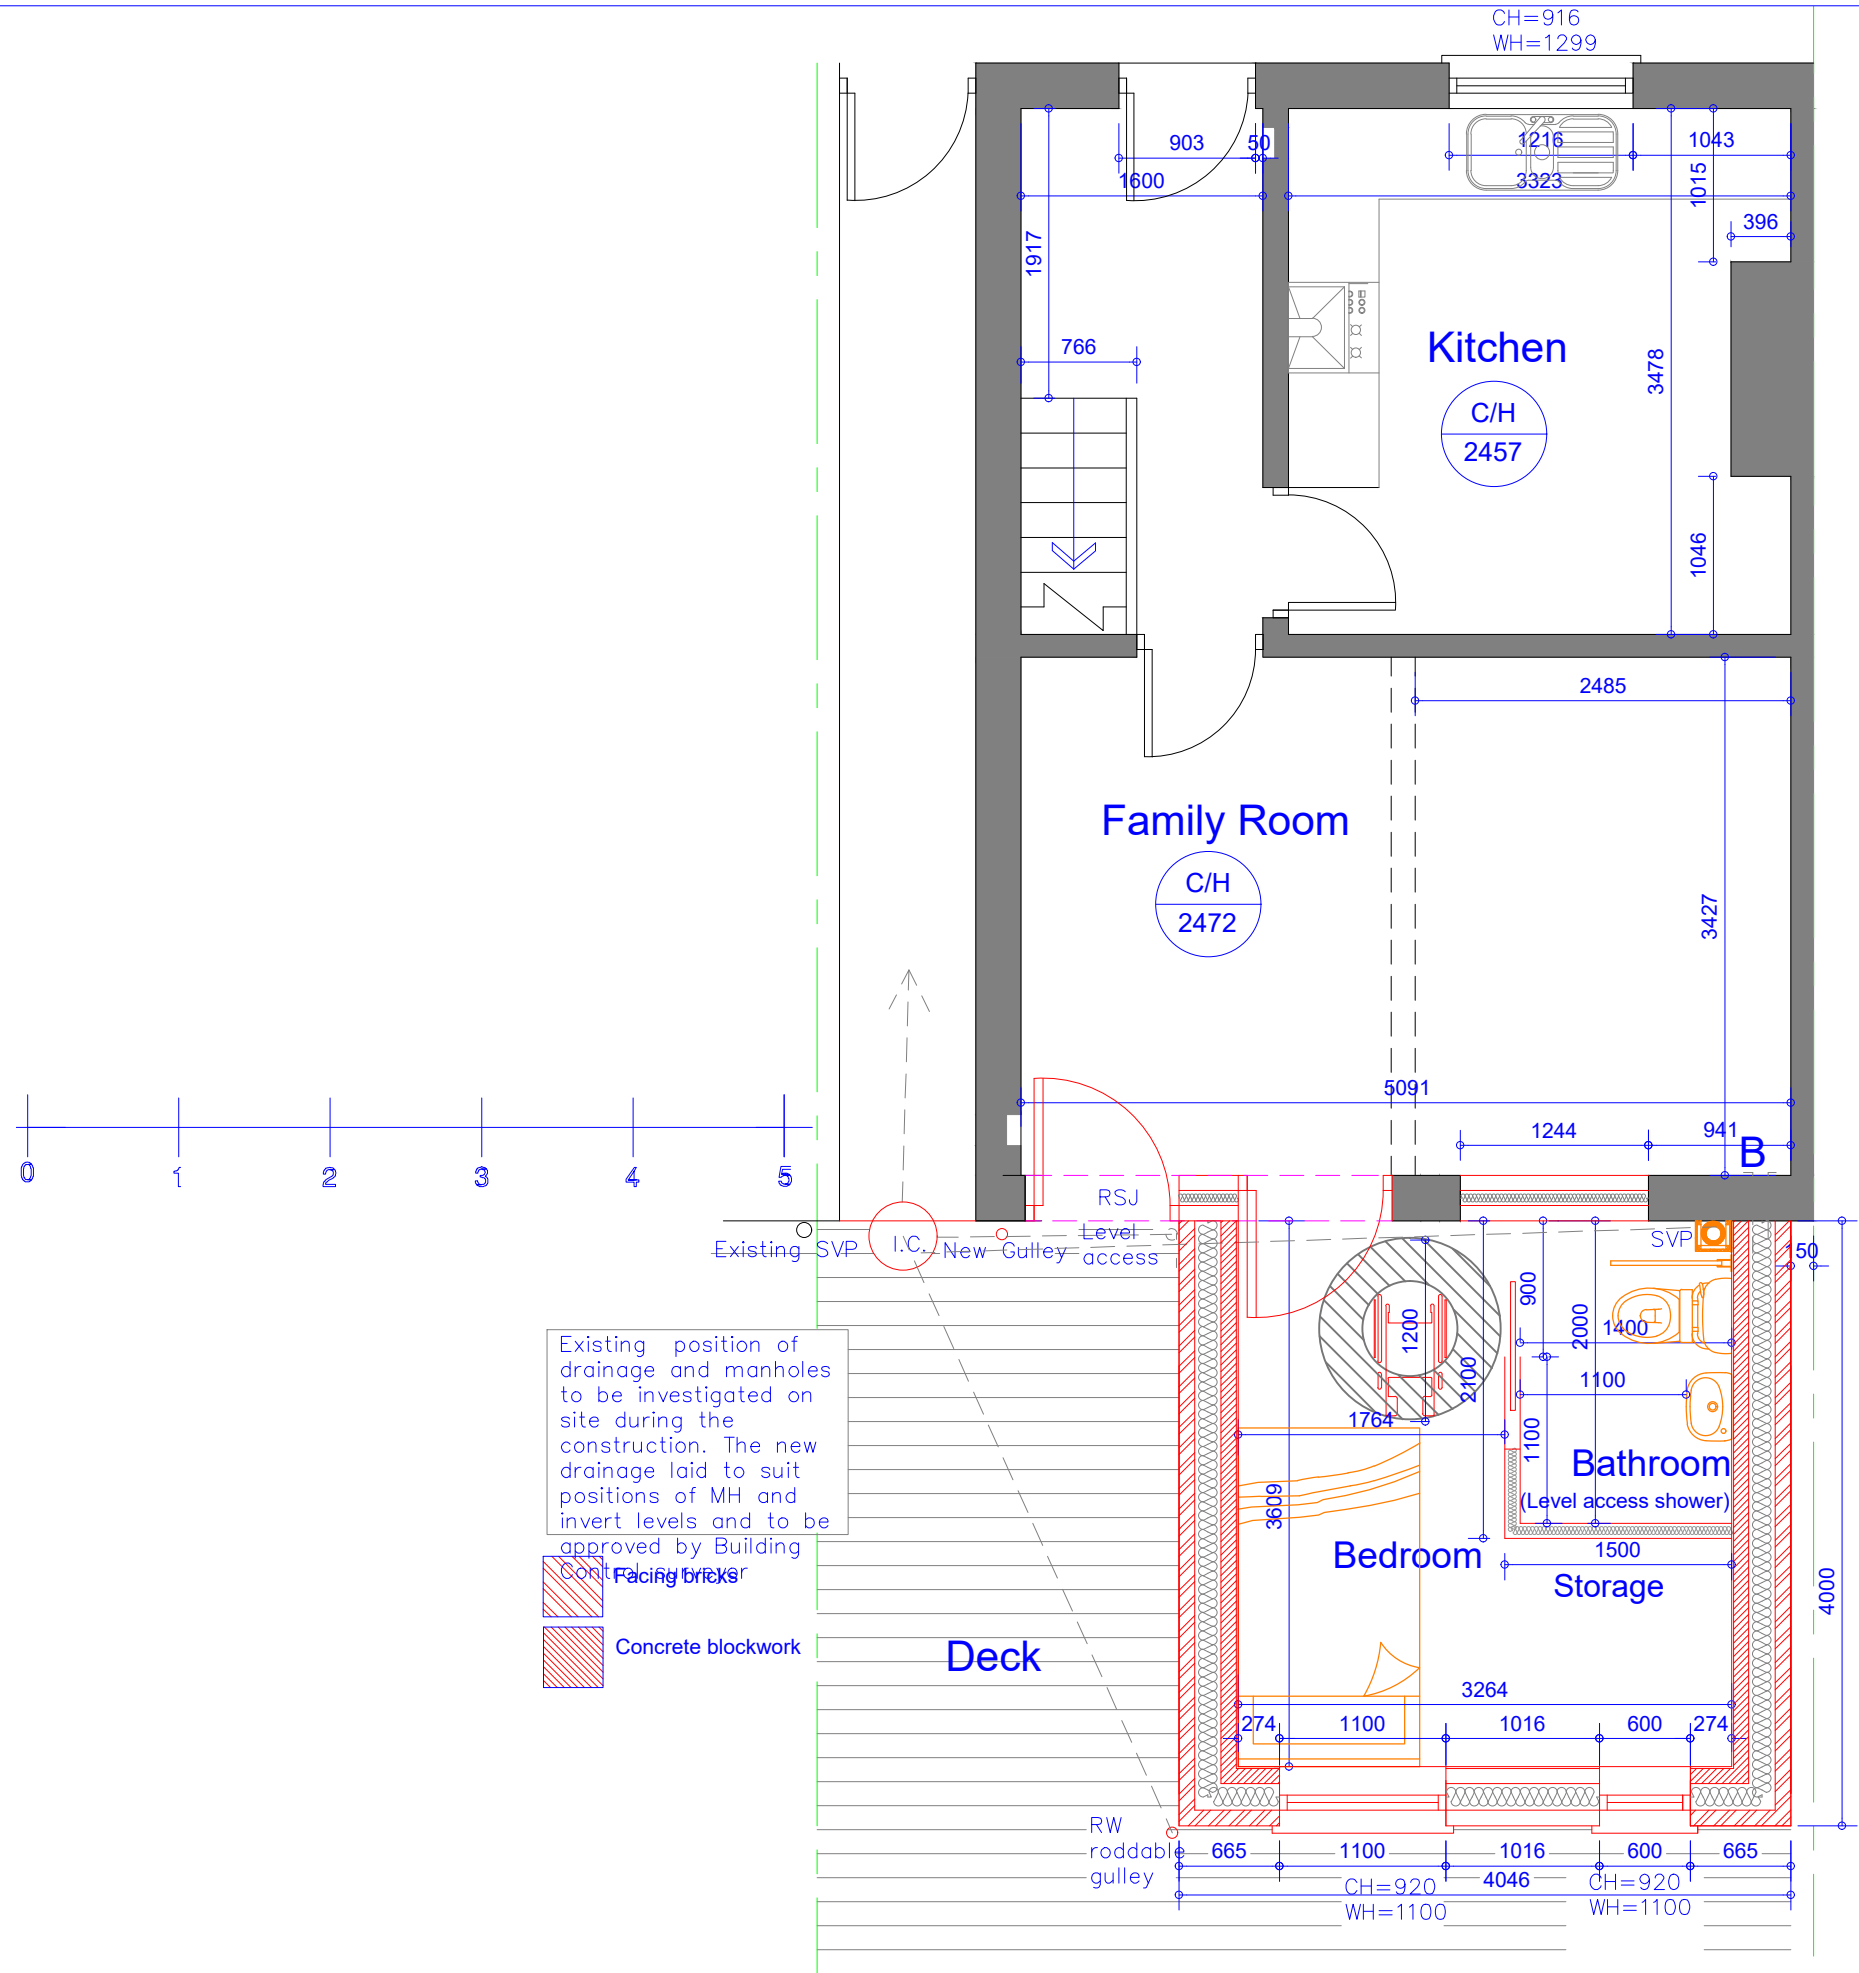

Proposed Ground Floor Plan
Scale 1:50

Rev	Date	Description
Issued For : INFORMATION PURPOSES ONLY		
Client		
Sixtown Housing		
Project		
61 Polefield Hall Road, Prestwich M25 2WW		
Proposed single storey DDA rear extension.		
Scheme - Drawing Title		
Proposed Ground Floor Plan.		
02	Date	15.06.22
Drawing No.	Revision	Scale 1:50 @A3



JK Technical Services (NW) Ltd
Tel: 0161 728 5730
Mob: 07741175755
www.jktechservs.co.uk