




existing site plan 1:500

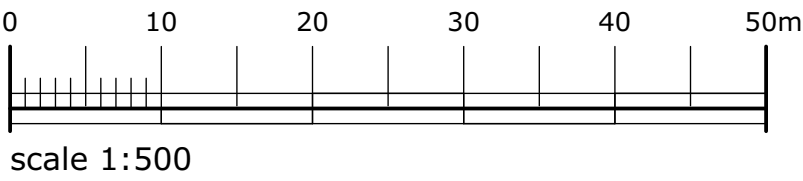

campbelldriverpartnership architects

client: M stone property and development

project: Faith in Nature

millar street, higher ainsworth, radcliffe

sheet: existing site plan

job no:	20.173	dwg no:	002	A
---------	--------	---------	-----	---

scale: 1:500 @ A1
date: 26.01.21
drawn: SR
capricorn park
blackwater road
blackburn bb1 5qr
t: 01254 297700
e: design@cdpartnership.co.uk