


100x50mm Timber studding
at 400mm ccs, 12.5mm P'bd
& skim both sides, 100mm
Rockwool incorporated.

All steels, pillars, padstones, roof member
timbers to be designed by a Structural
Engineer at Building regs stage.

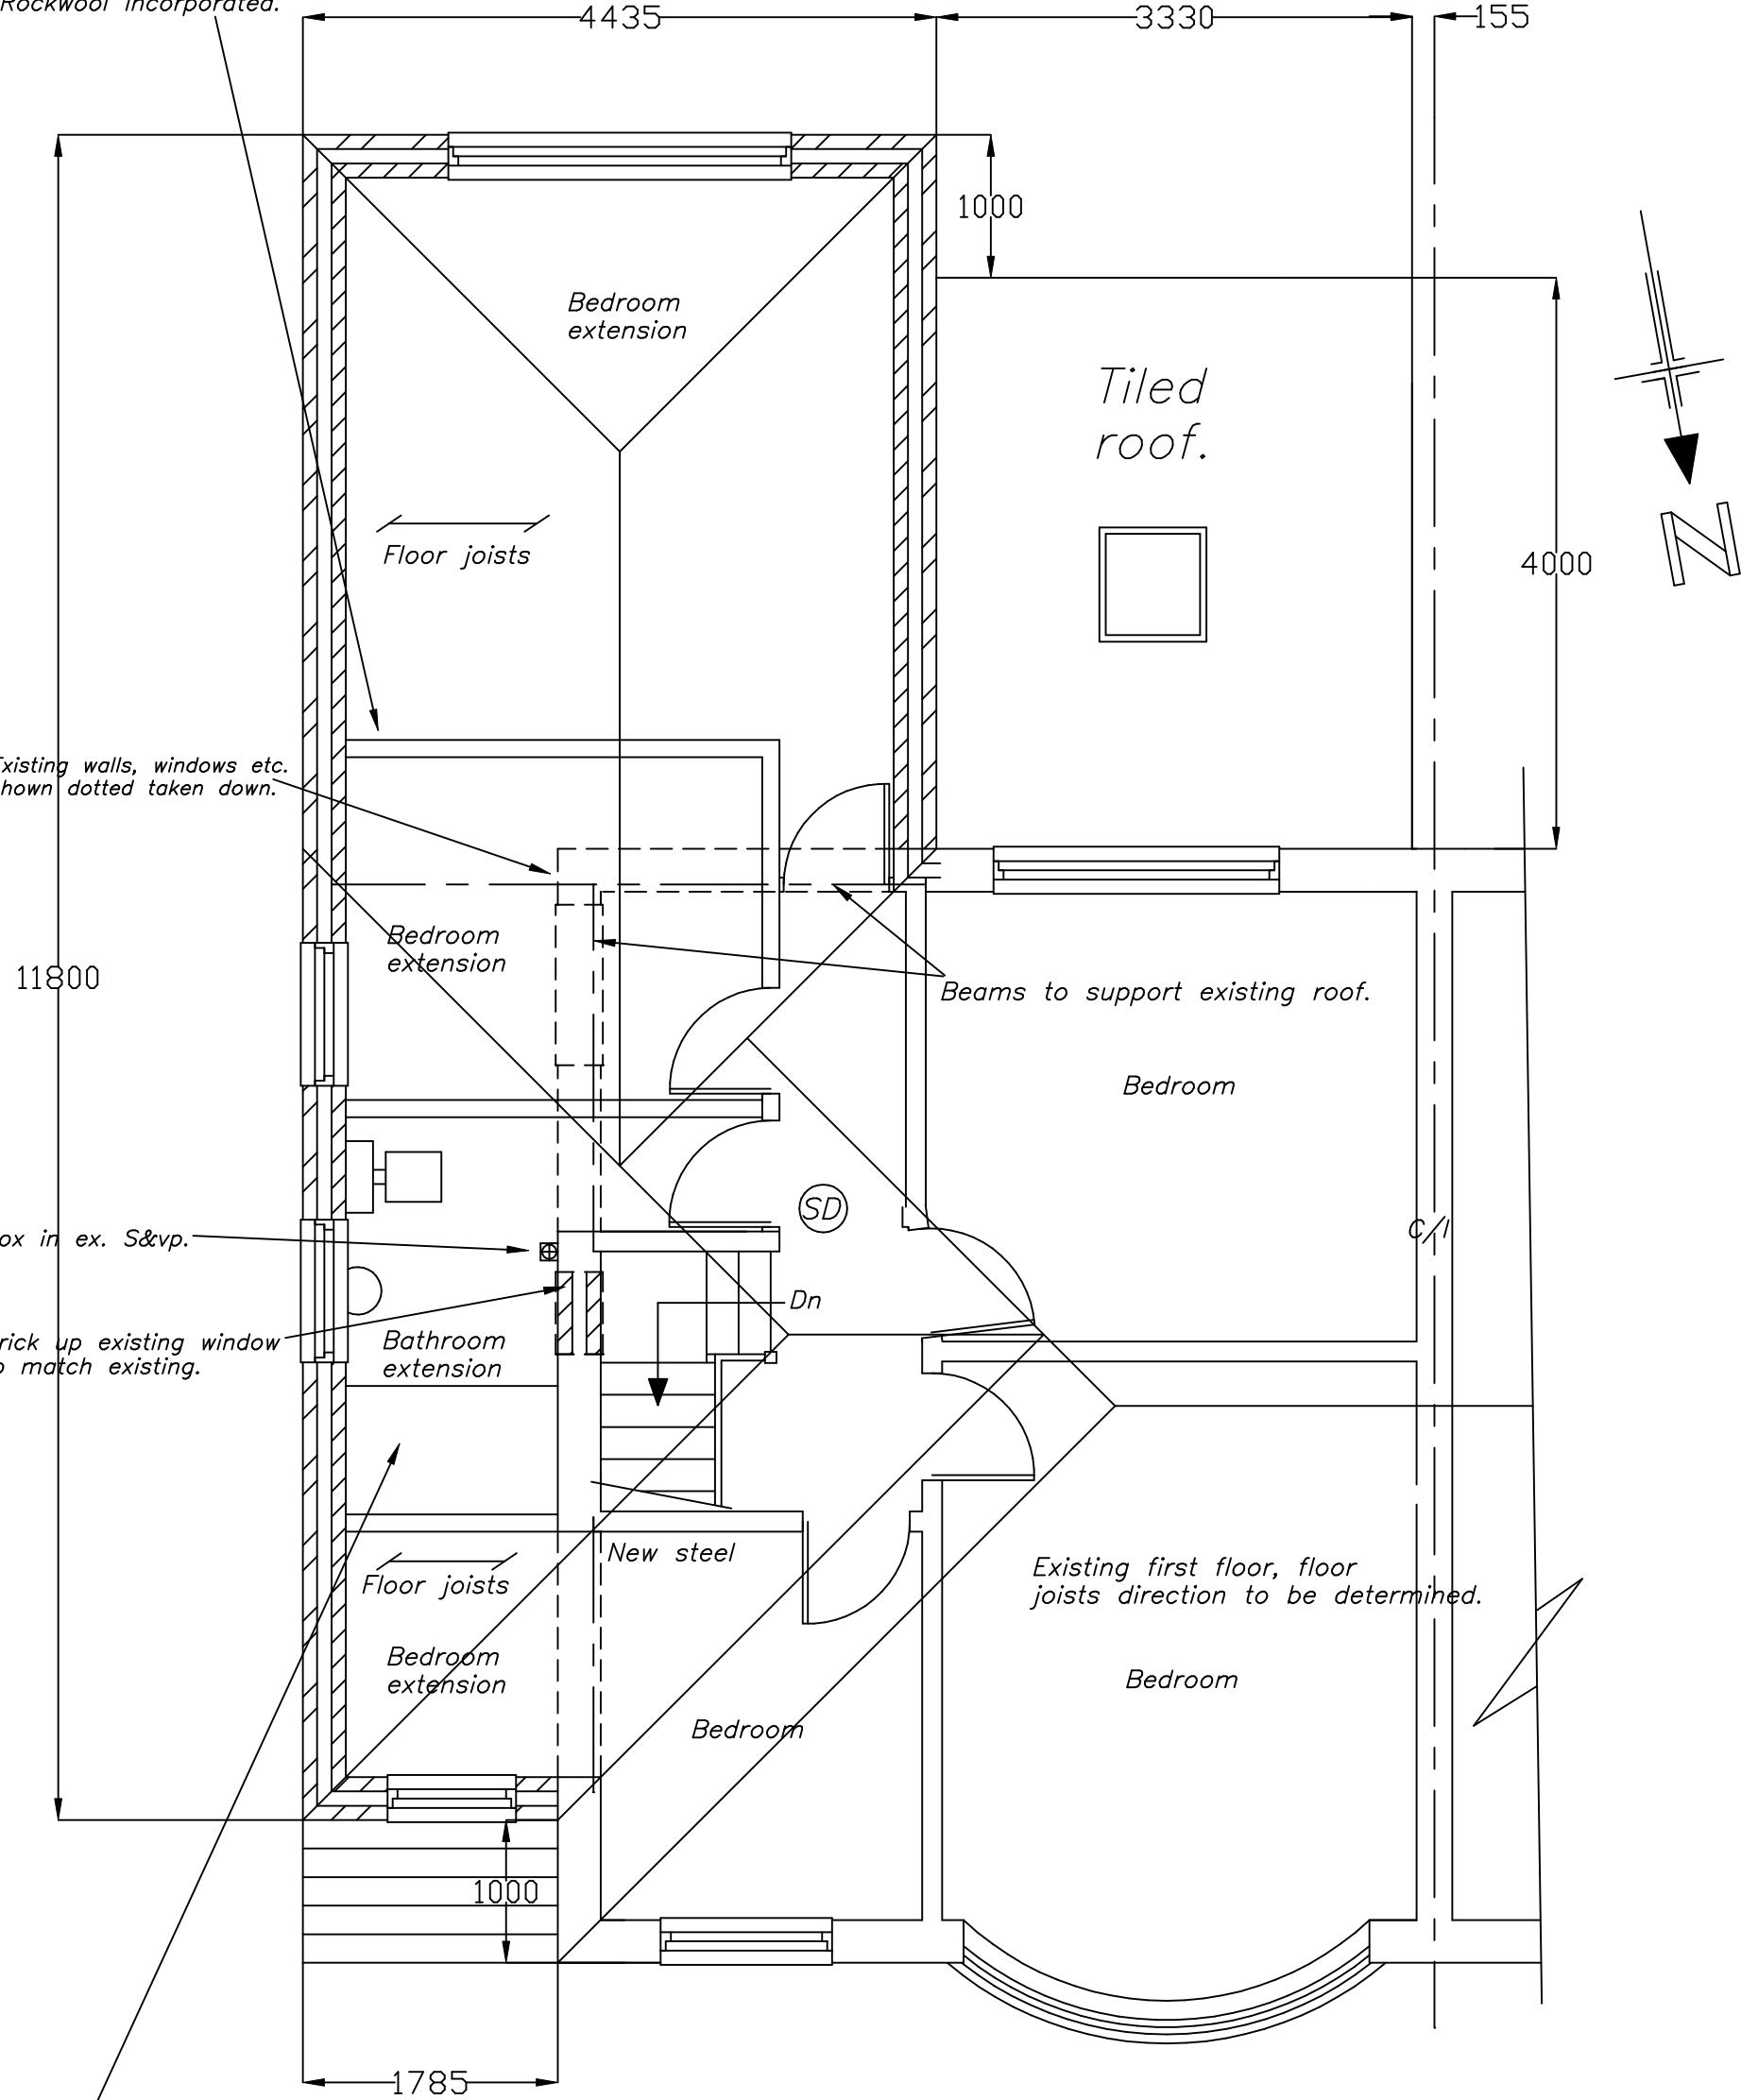

Mechanical ventilation fitted to new bathrooms
to work in conjunction with the light switch &
vented out to external air.

BUILDING WORK NOT TO COMMENCE UNTIL
DESIGN STAGE COMMENTS HAVE BEEN
RECEIVED FROM BUILDING INSPECTORS.

Mains hard wired interlinked (with battery back up)
smoke detector (SD)

PROPOSED FIRST FLOOR PLAN

DRAWING No 6 OF 10 DRAWING'S

PROPOSED 2-STOREY SIDE/REAR
EXTENSION & GROUND FLOOR REAR
EXTENSION AT-
No 74 MEADE HILL ROAD,
PRESTWICH,
BURY MBC,
M8 4LP.
FOR-MR KEVIN THOUY.

SCALE:- 1:50 DATE:- JUNE 2026

kevin foey
BUILDING
DESIGN CONSULTANTS
28 CHEW VALE,
GREENFIELD,
OLDHAM, OL3 7EQ.
TEL- 0798 676 1559