



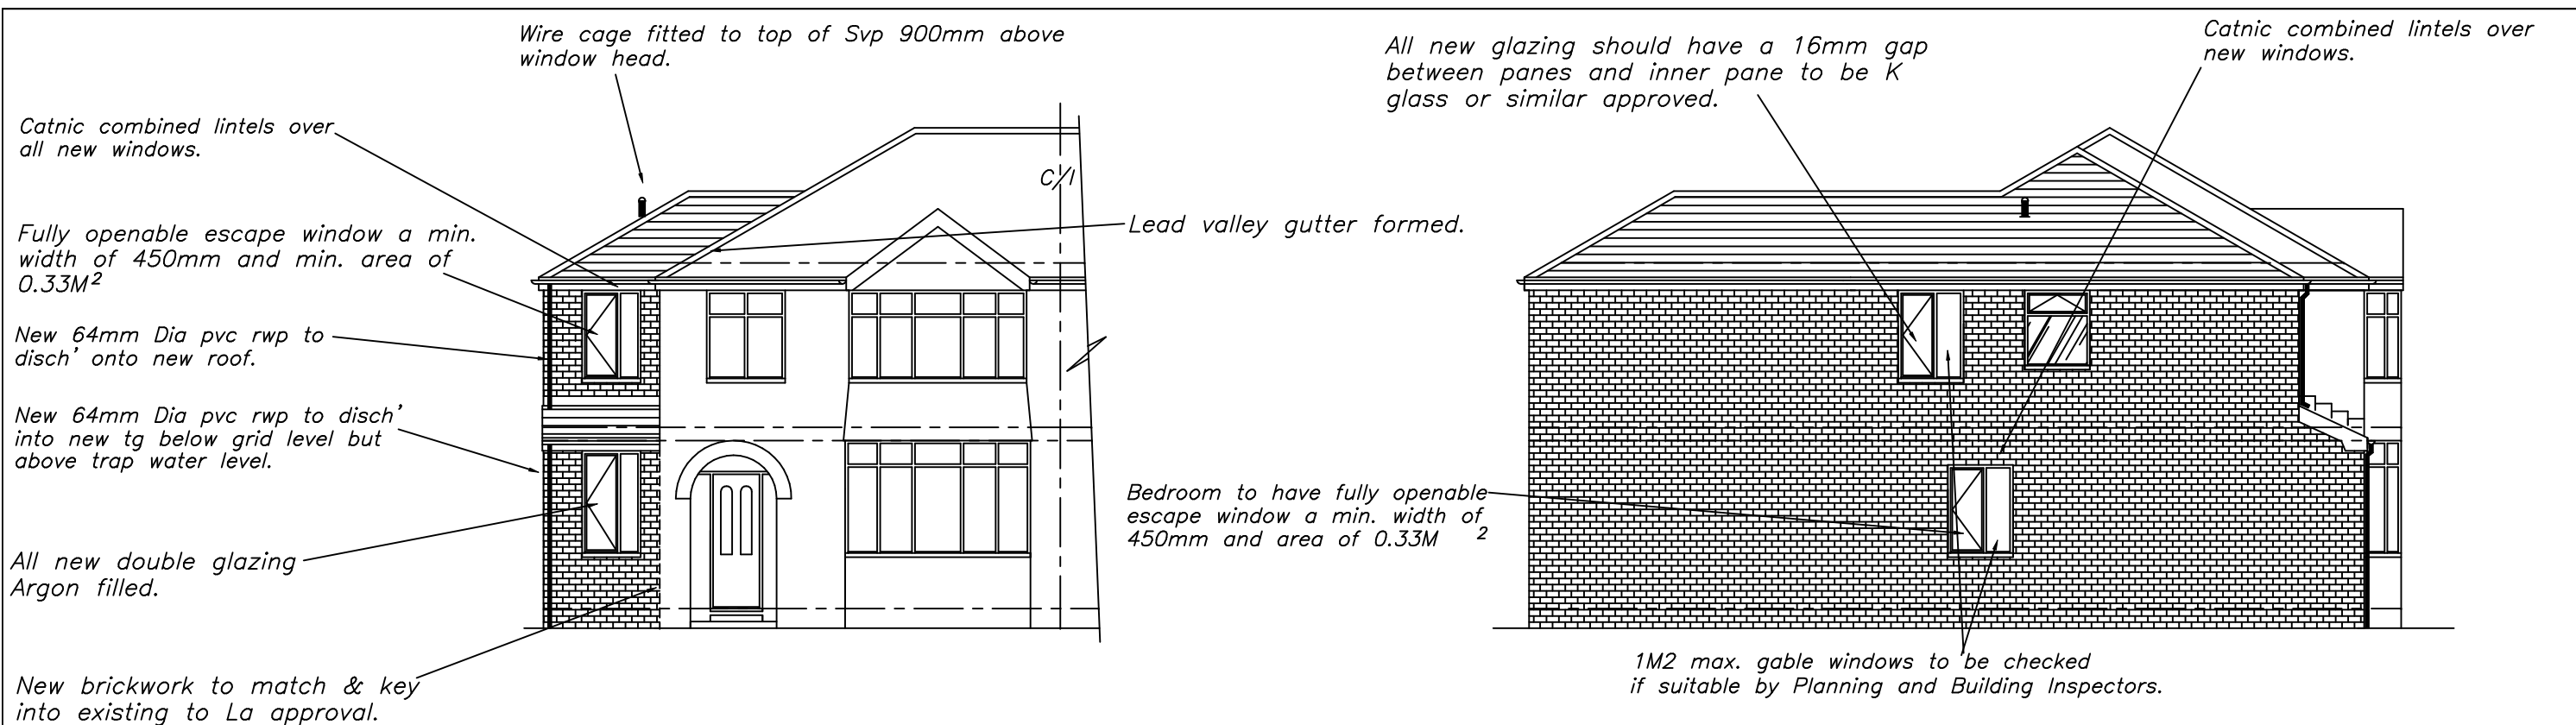

PROPOSED SIDE ELEVATION

PROPOSED FRONT ELEVATION

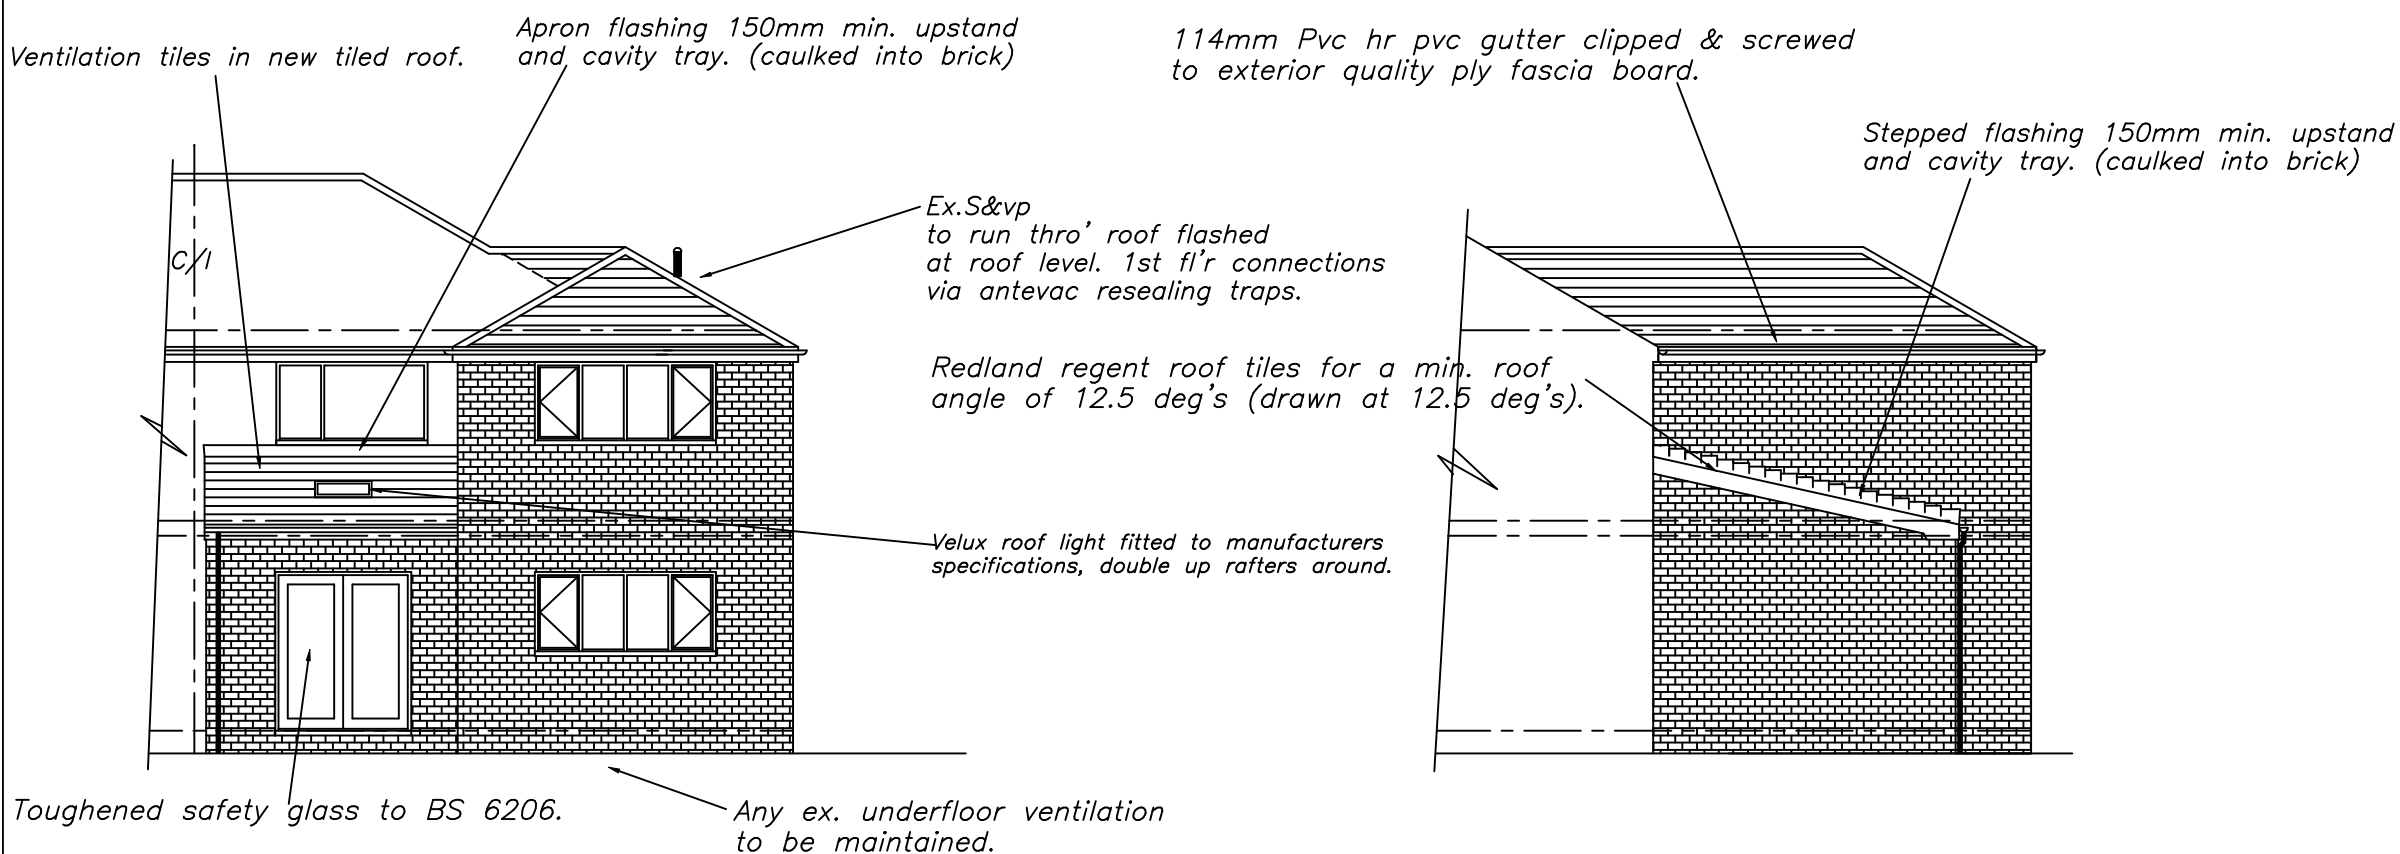

PROPOSED REAR ELEVATION

PROPOSED SIDE ELEVATION

DRAWING No 7 OF 10 DRAWING'S

PROPOSED 2-STOREY SIDE/REAR
EXTENSION & GROUND FLOOR REAR
EXTENSION AT-
No 74 MEADE HILL ROAD,
PRESTWICH,
BURY MBC,
M8 4LP.
FOR-MR KEVIN THOUY.

SCALE:- 1:100 DATE:- JUNE 2026

kevin foey

BUILDING
DESIGN CONSULTANTS

28 CHEW VALE,
GREENFIELD,
OLDHAM, OL3 7EQ.
TEL- 0798 676 1559