
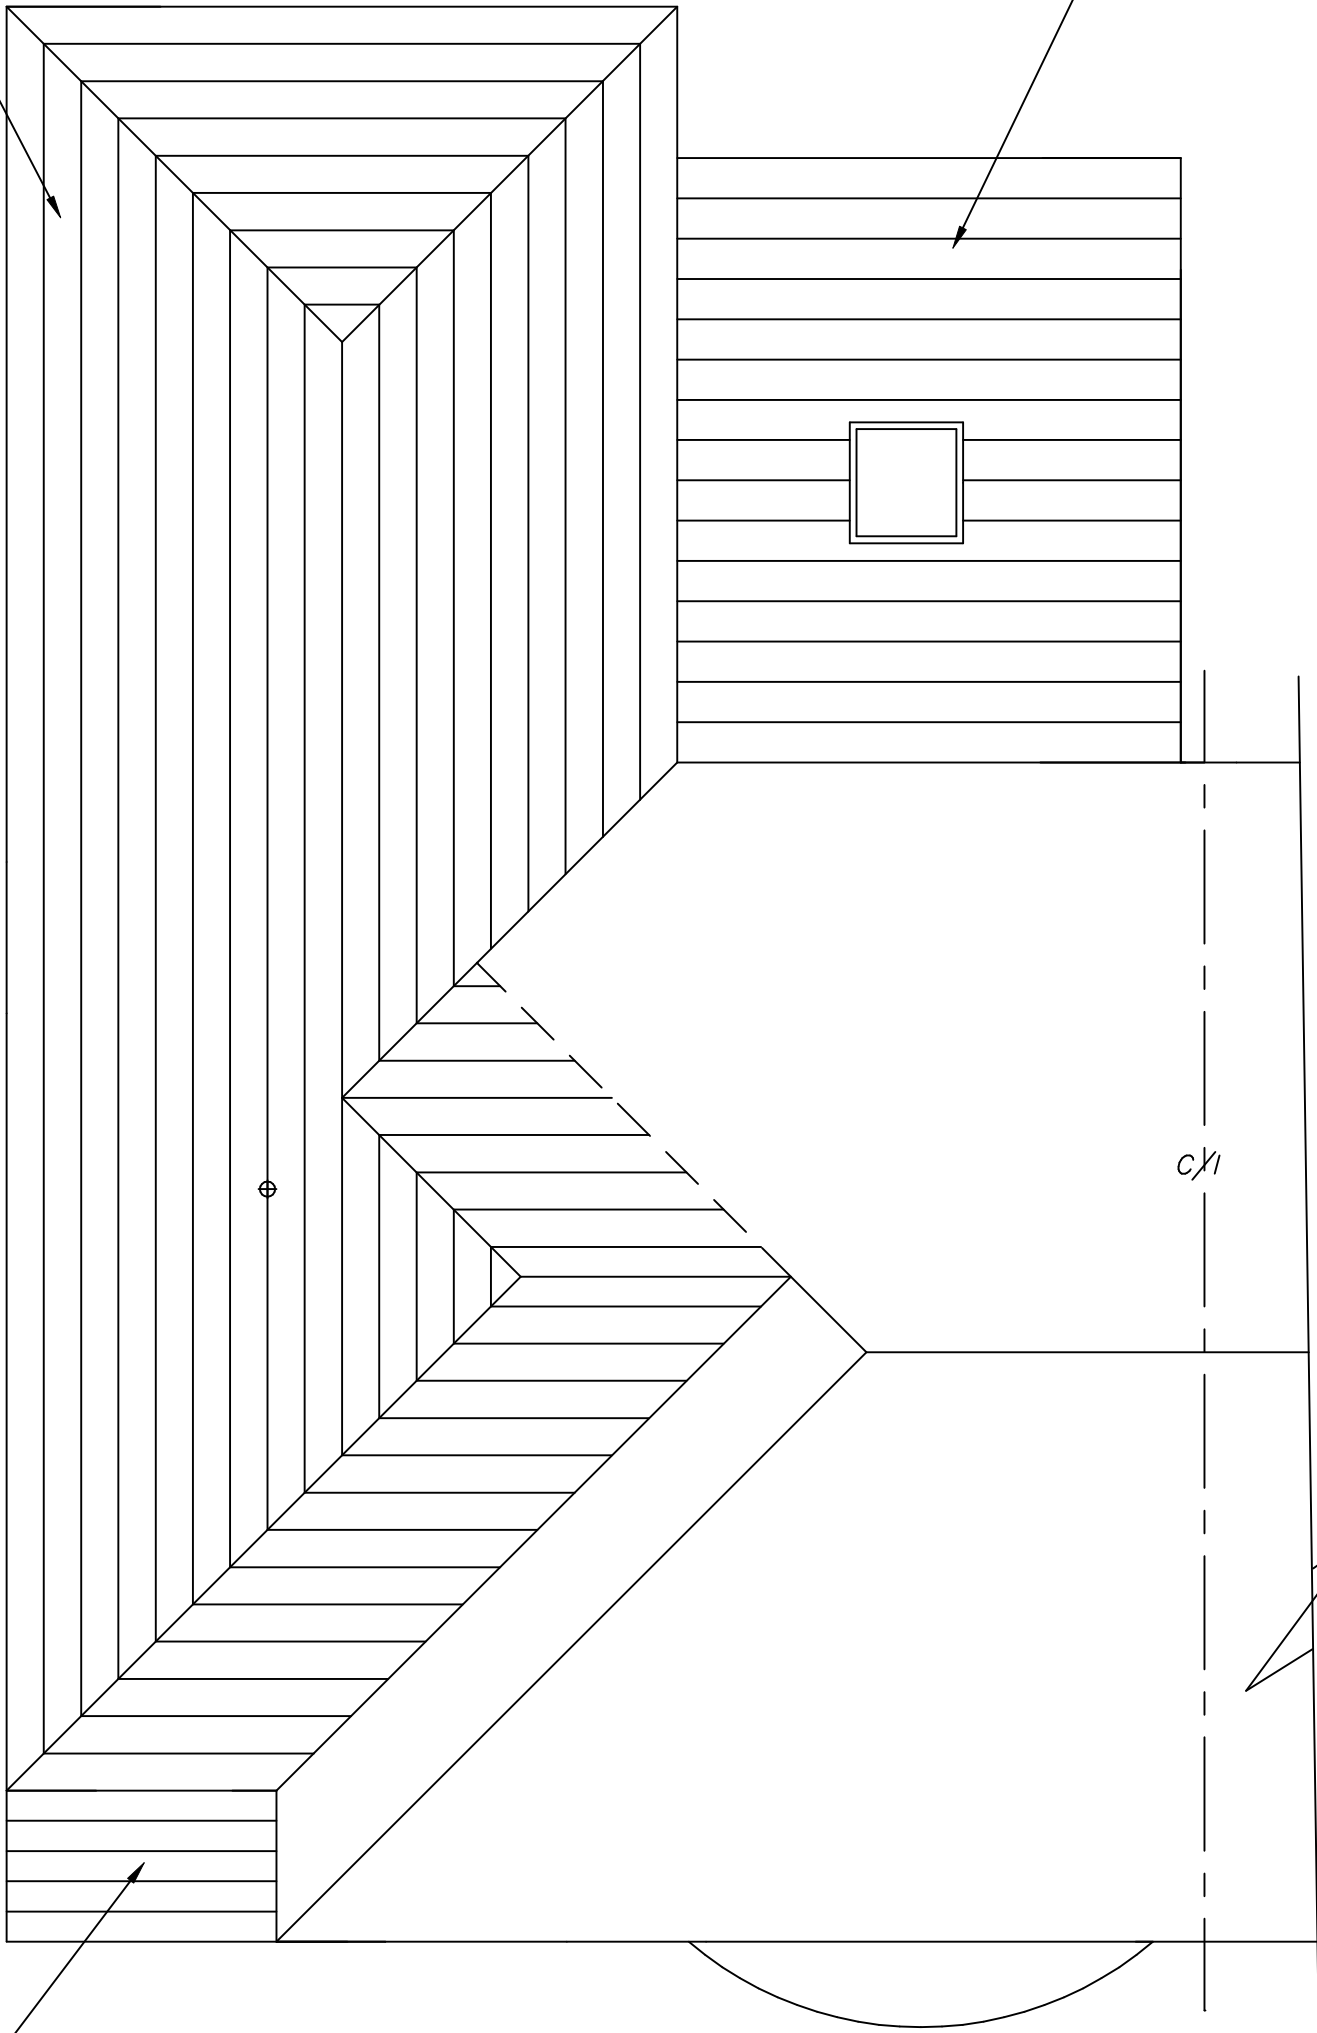


Proposed 2-storey
tiled roof.

Proposed single storey
tiled roof.

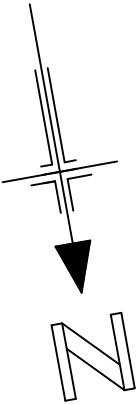

Proposed single storey
tiled roof.

PROPOSED ROOF PLAN

DRAWING No 9 OF 10 DRAWING'S
PROPOSED 2-STOREY SIDE/REAR
EXTENSION & GROUND FLOOR REAR
EXTENSION AT-
No 74 MEADE HILL ROAD,
PRESTWICH,
BURY MBC,
M8 4LP.
FOR-MR KEVIN THOUY.

SCALE:- 1:50 DATE:- JUNE 2026

kevin
foey

BUILDING
DESIGN CONSULTANTS

28 CHEW VALE,
GREENFIELD,
OLDHAM, OL3 7EQ.
TEL- 0798 676 1559