


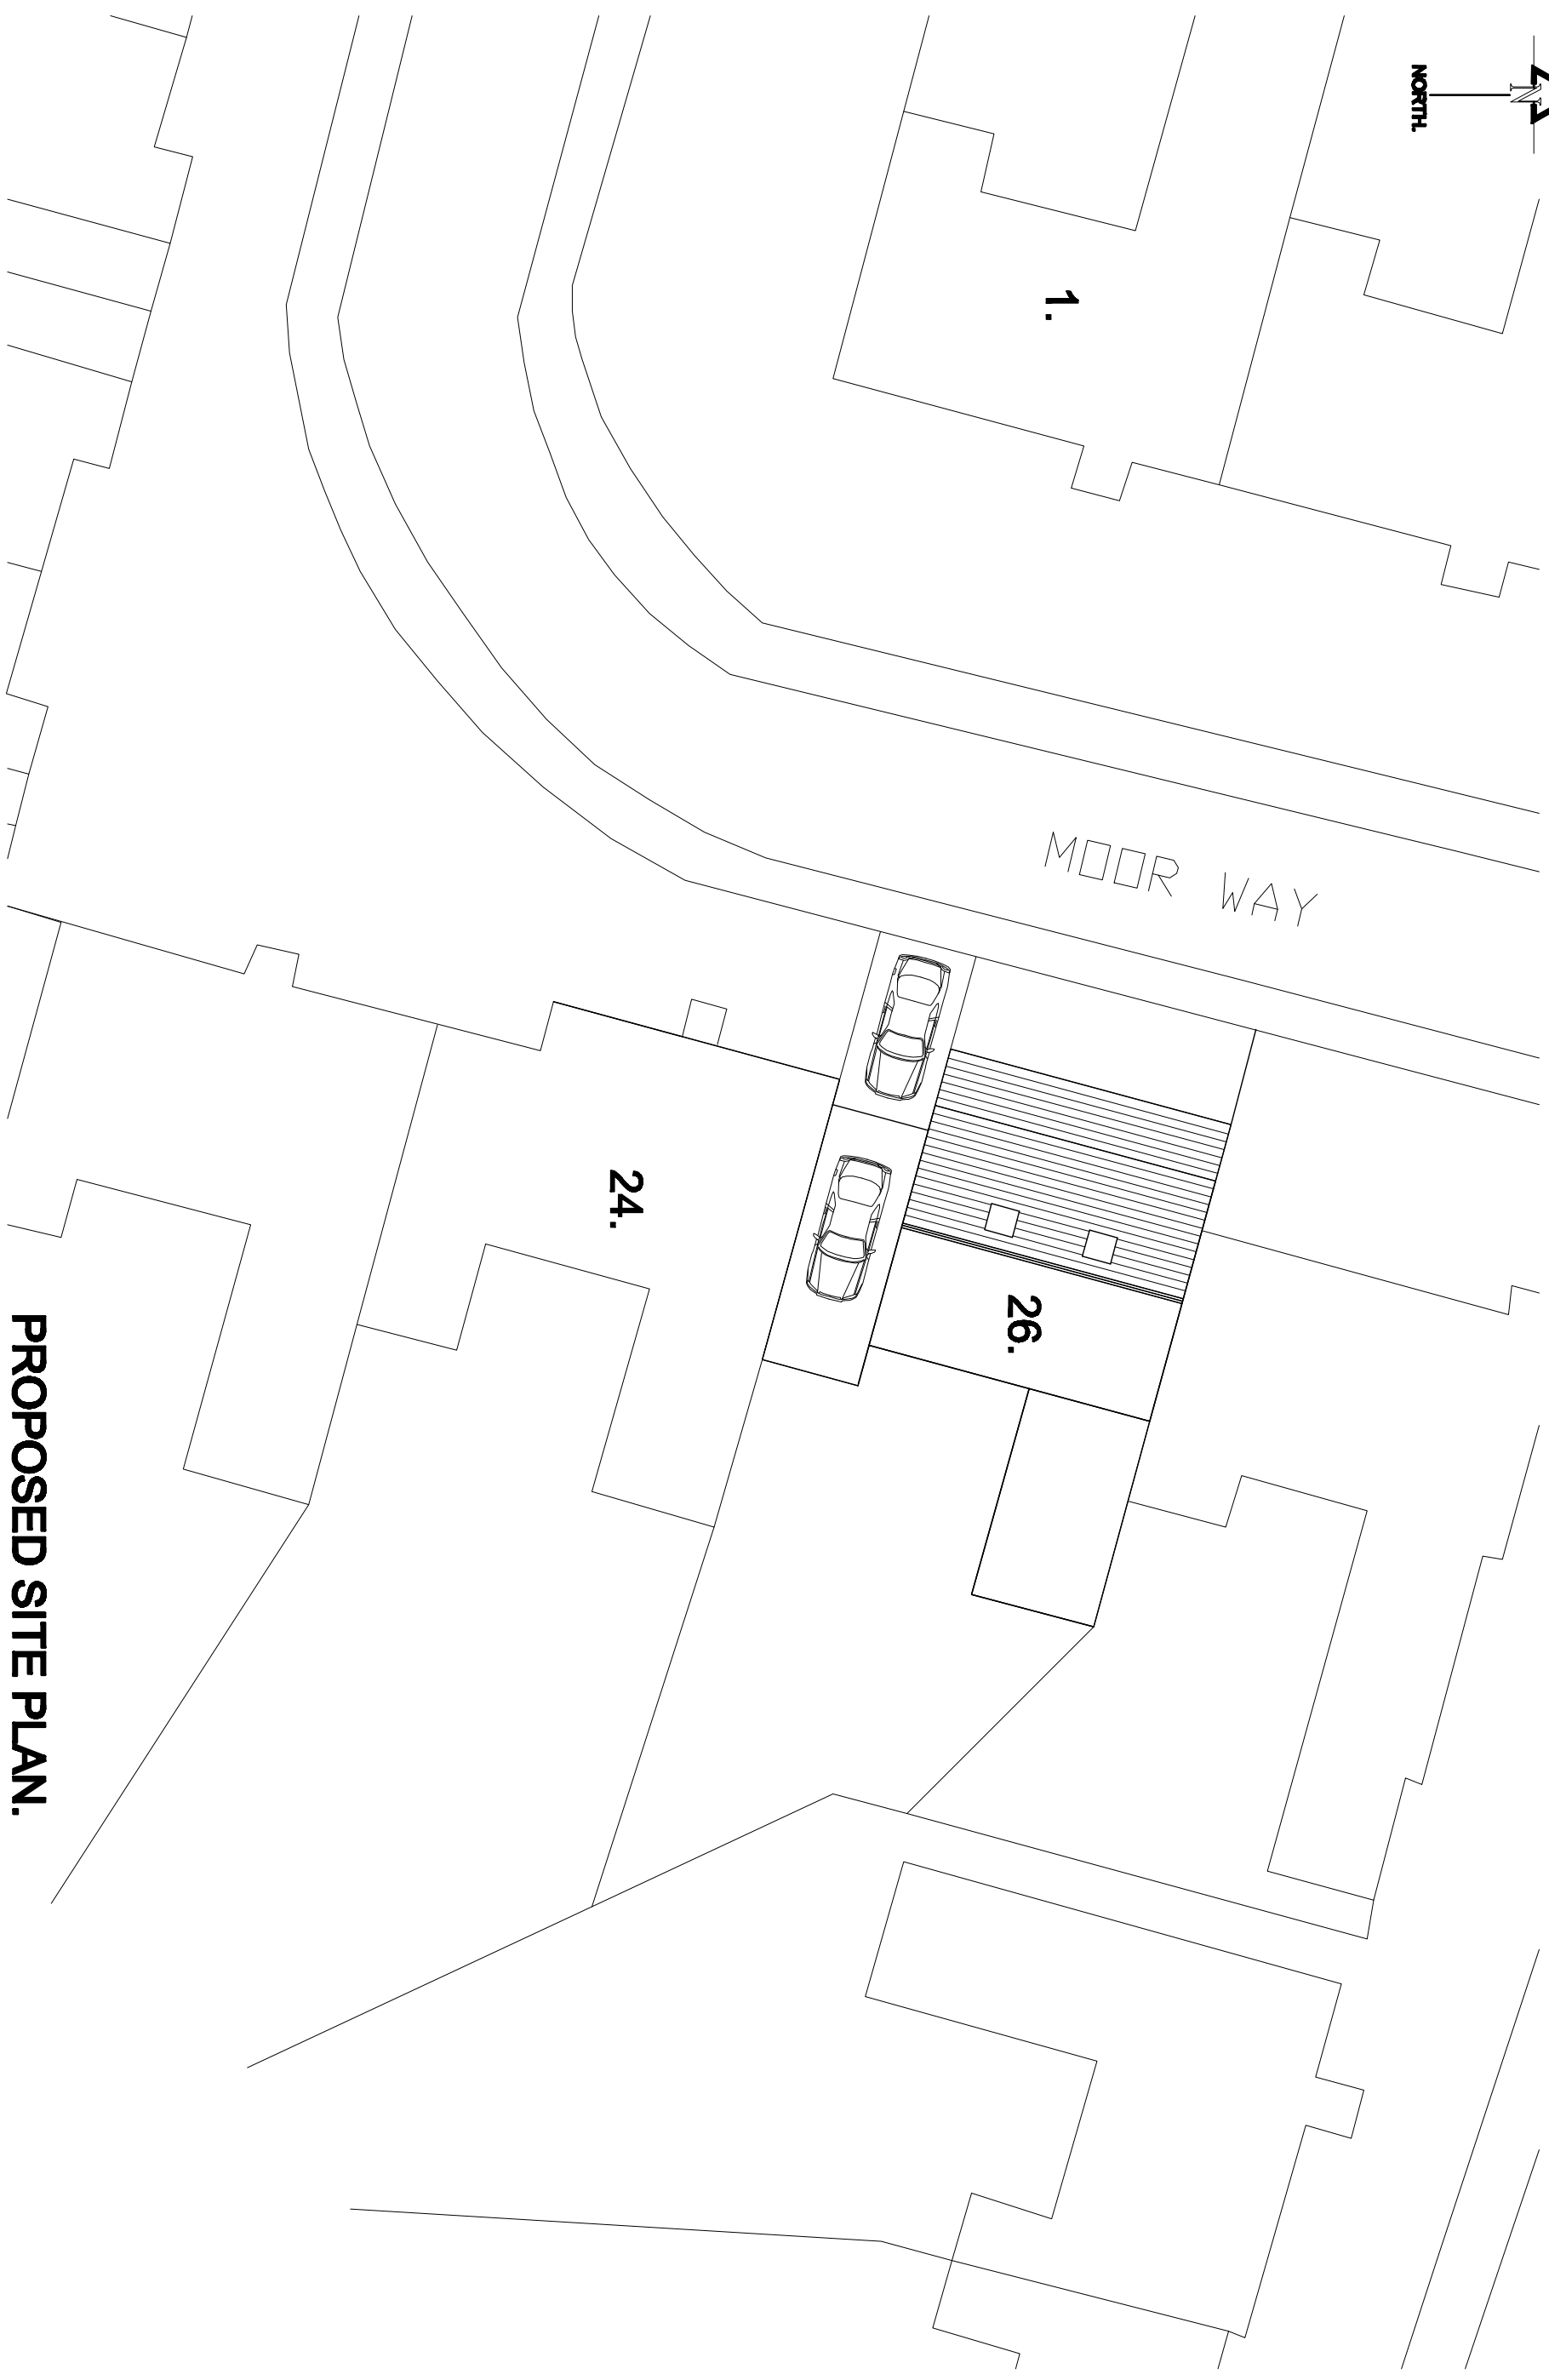

MOOR WAY

24.

PROPOSED SITE PLAN.

Revision: 	Title: PROPOSED SINGLE STOREY FRONT EXTENSION.	
	Project: 26, MOOR WAY, HAWKSHAW, BURY. BL8 4LF	
		MTC Designs 31 Eddard Drive Braham BL2 6TB T: 01204 418714, M: 07766288714 Email: info@mtcdesigns.co.uk Scale: 1:200 @ A3 Date: May 2024. Drawing No: P06