


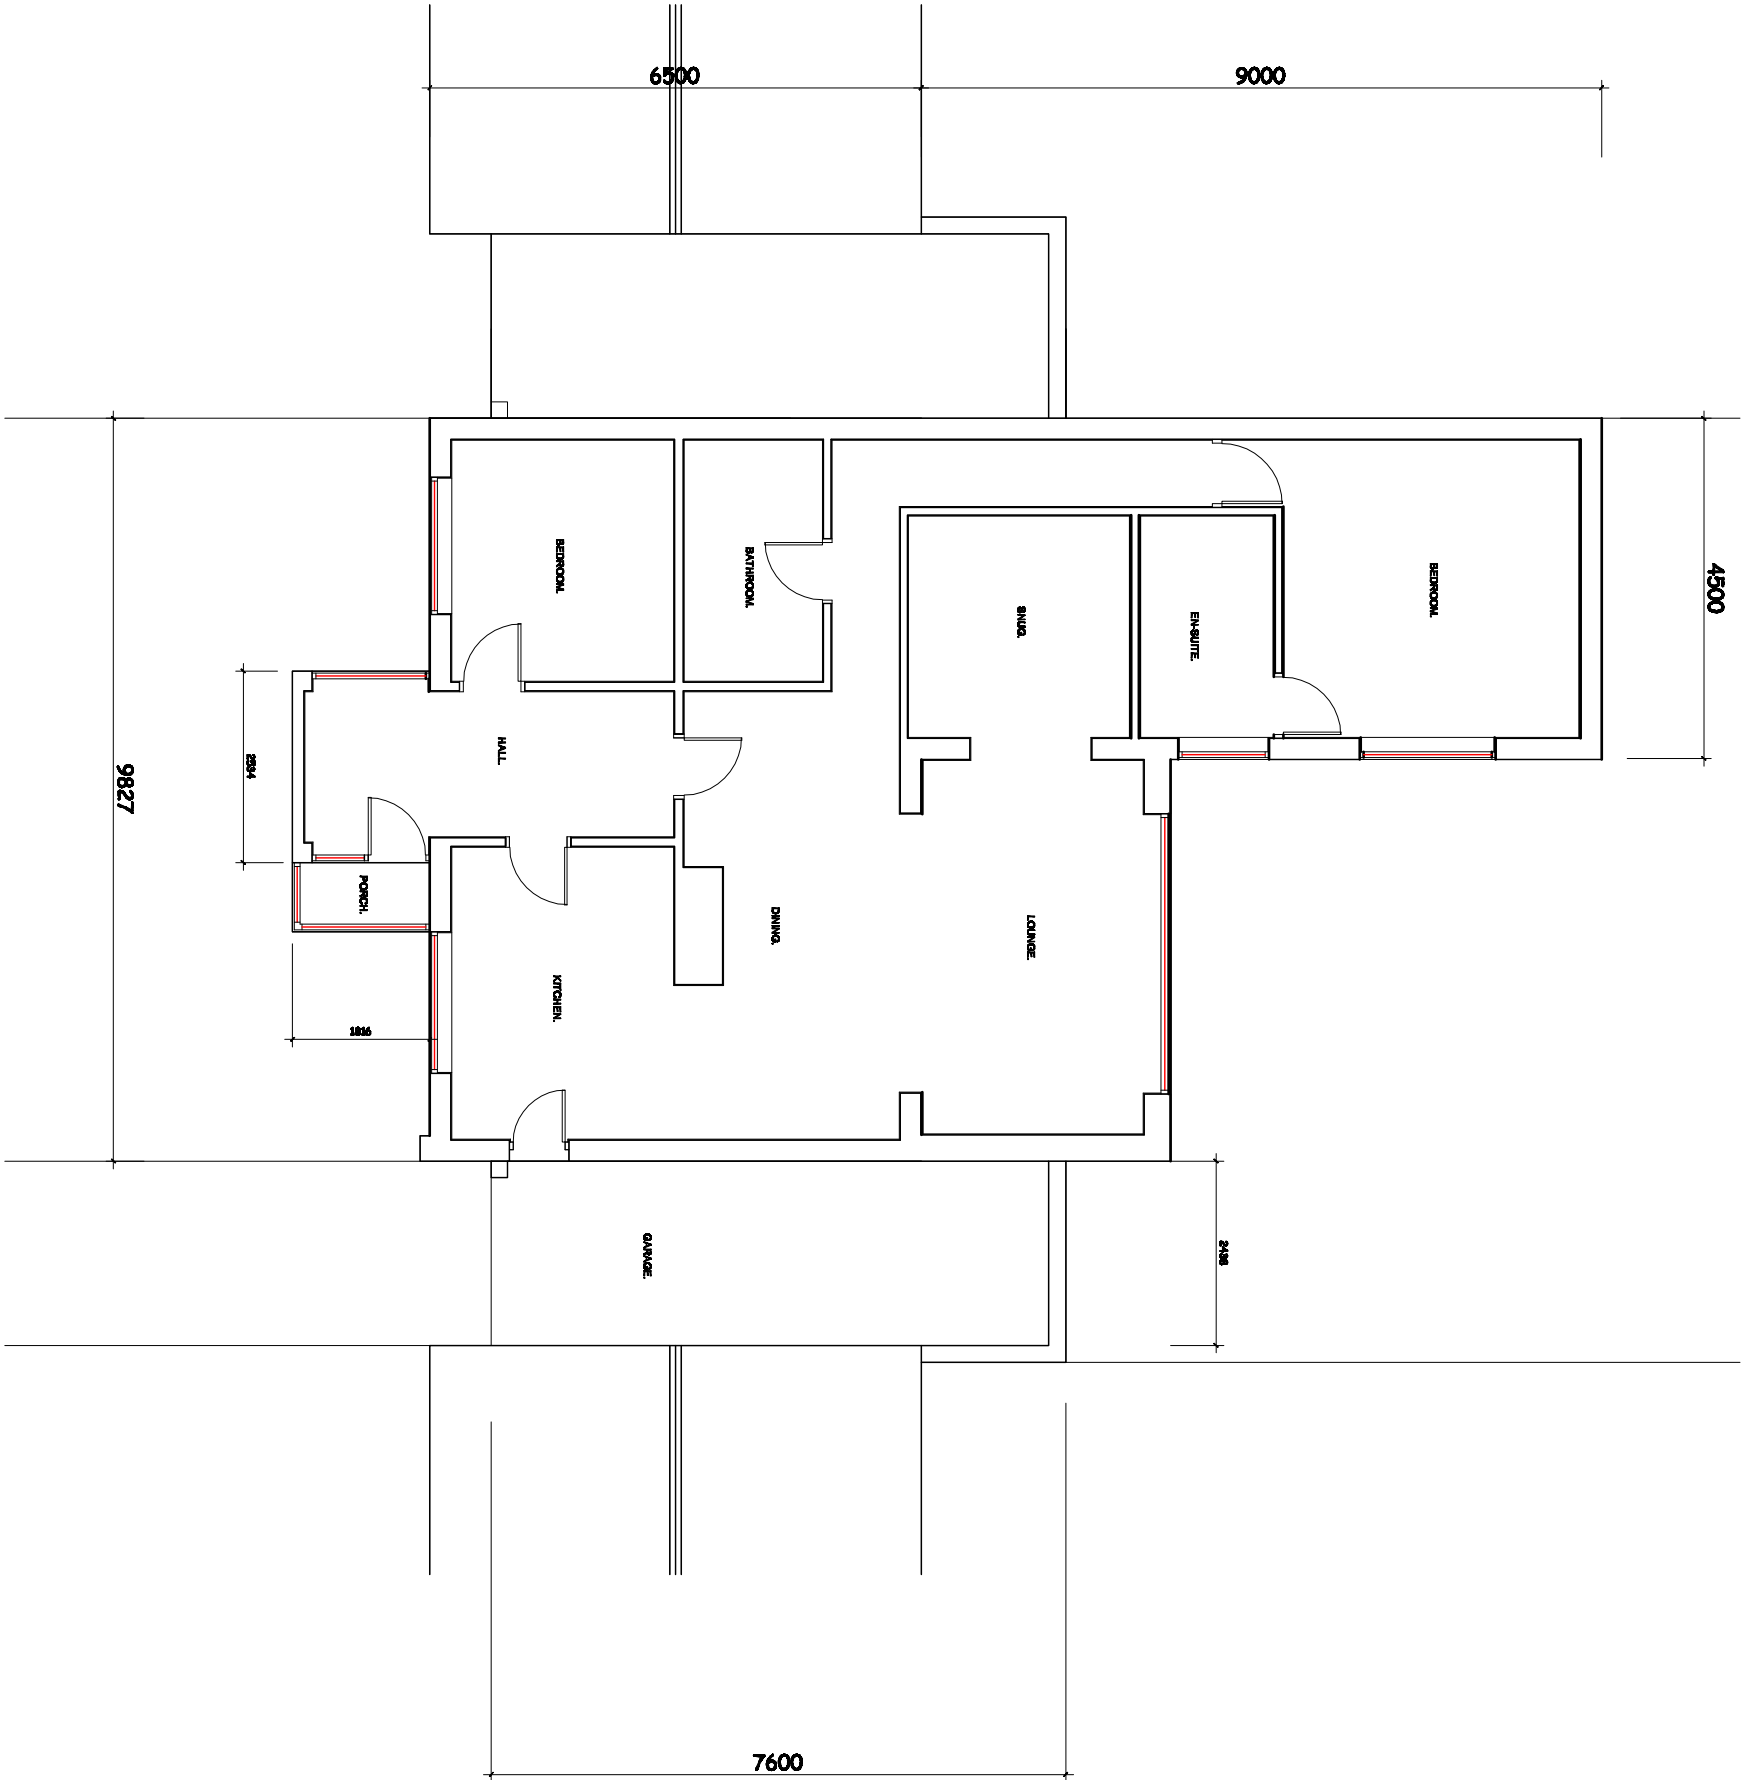

EXISTING GROUND FLOOR PLAN.

Revision	Title : PROPOSED SINGLE STOREY FRONT EXTENSION.	Project : 26, MOOR WAY, HAWKSHAW, BURY, BL8 4LF	MTC Designs Scale 1:100 @ A3 Date: May 2026.	31 Ecton Drive Bolton BL2 6TB T: 01204 418714 M: 07708226514 Email: michael@ourad.com	Drawing No: P02
----------	--	---	--	---	-----------------