



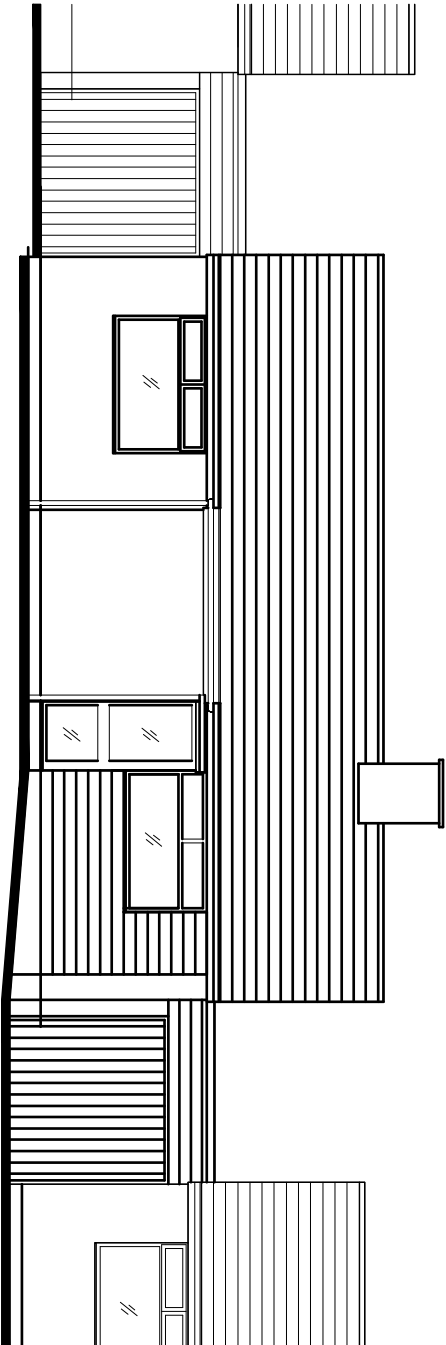

EXISTING FRONT ELEVATION.

 

EXISTING SIDE ELEVATION
(Adjacent To Boundary With No 28).

EXISTING SIDE ELEVATION
(Adjacent To Boundary With No 24).

Revision	Title:	Project:	MTC Designs
	PROPOSED SINGLE STOREY FRONT EXTENSION.	28, MOOR WAY, HAWKSHAW, BURY, BL9 4LF	31 Edend Drive Bolton BL2 6TB T: 01204 456714, 01706 255114 Email: info@mtcdesigns.co.uk
			Scale 1:100 @ A3 Date: May 2023.
			Drawing No: P01