


TYPE A -1.8m High Close Boarded Fence

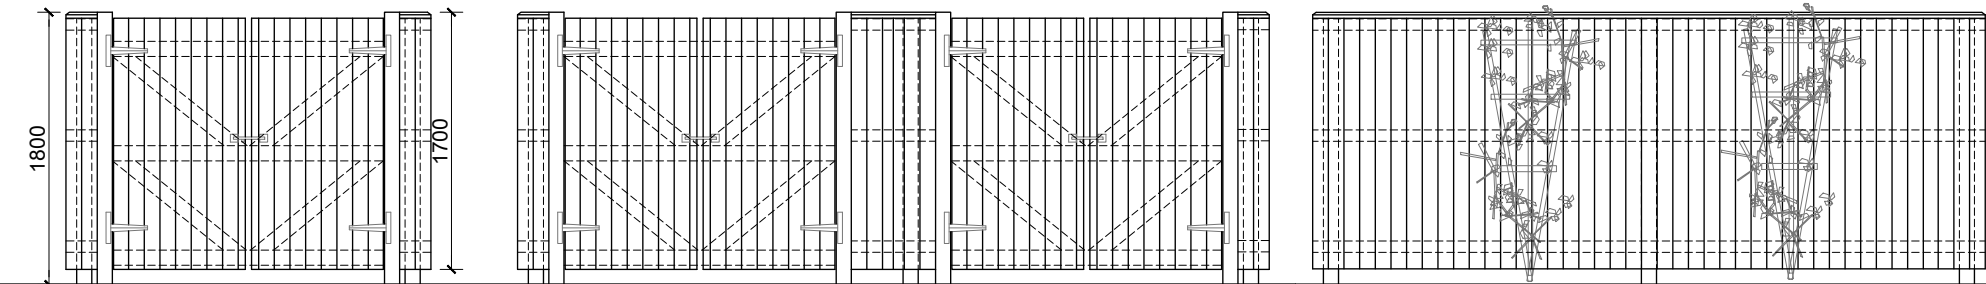

Column Caps to be Simpson CCT at Cross Member and ECCLL at corners

125mm WIDE SW. BOARDS TAPERED 14>7mm, LAPPED 20mm.

Doors to match fencing-125mm WIDE SW. BOARDS TAPERED 14>7mm, LAPPED 20mm.

Posts to sit in Simpson ABW Post Bases fixed to concrete using M10 resin anchor

150mm RC slab with A252 mesh top and bottom

- Notes:
1. Do not scale the drawing
 2. The drawing to be read in conjunction with all other project drawings
 3. All details to be read in conjunction with Morris Homes specification
 4. When building near trees, seek advice from Structural engineer
 5. Detail and depths of foundations are dependent on site conditions. To L.A./NHBC approval.
 6. Any drains passing through a wall or foundation to have clearance of min 50mm all around, lintel over.

Ironmongery:

- 300mm galv. Tee Hinges, 2no. per door
- 1no. galv. padbolt

Shoes for posts:

- Simpson ABW Post Bases fixed to concrete using M10 resin anchor

Roof Tiles


- 10x8 plain grey roof tiles on 50x25mm s/w battens on black roofing felt. Allow for 100x25mm gutter boards and black upvc gutters & round downpipes

Cycle stand:

- BRC 2000 floor bike stand with alternating high / low setting, provide specified spaces via serial connection.
- To be doweled into the ground.



TYPE B -1.8m High Close Boarded with Pergola

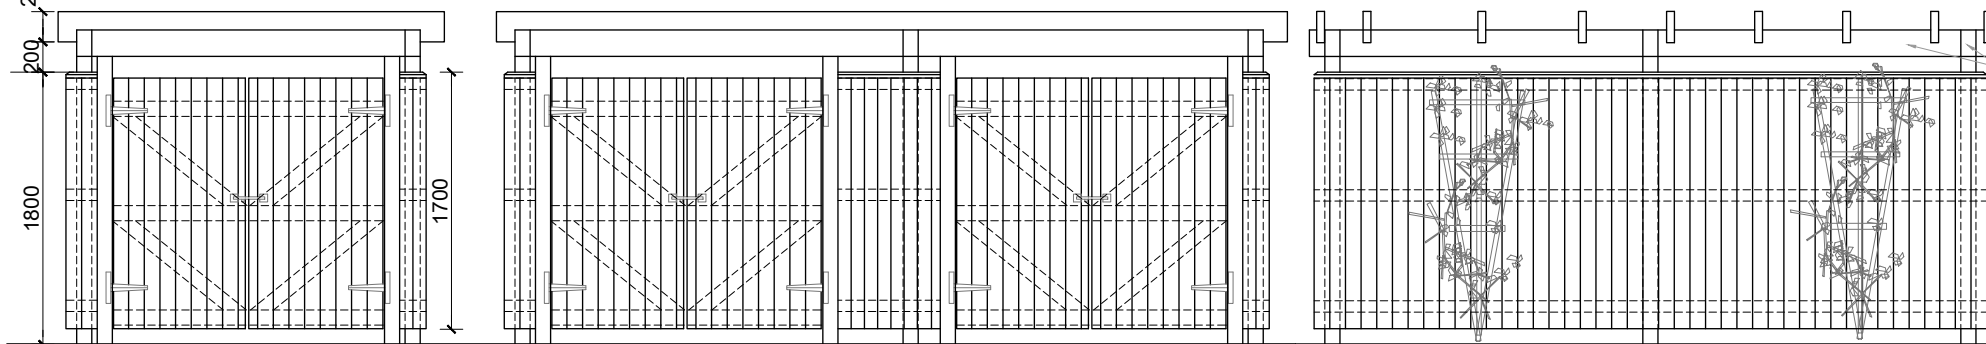

200 X 50 sw Joists

Column Caps to be Simpson CCT at Cross Member and ECCLL at corners

175 X 100 sw Purlins

125mm WIDE SW. BOARDS TAPERED 14>7mm, LAPPED 20mm.

Doors to match fencing-125mm WIDE SW. BOARDS TAPERED 14>7mm, LAPPED 20mm.

Posts to sit in Simpson ABW Post Bases fixed to concrete using M10 resin anchor


150mm RC slab with A252 mesh top and bottom

Front Elevation Bin Store

Front Elevation Bin/Cycle Store (Enclosed cycles)

Side Elevation


TYPE A & B

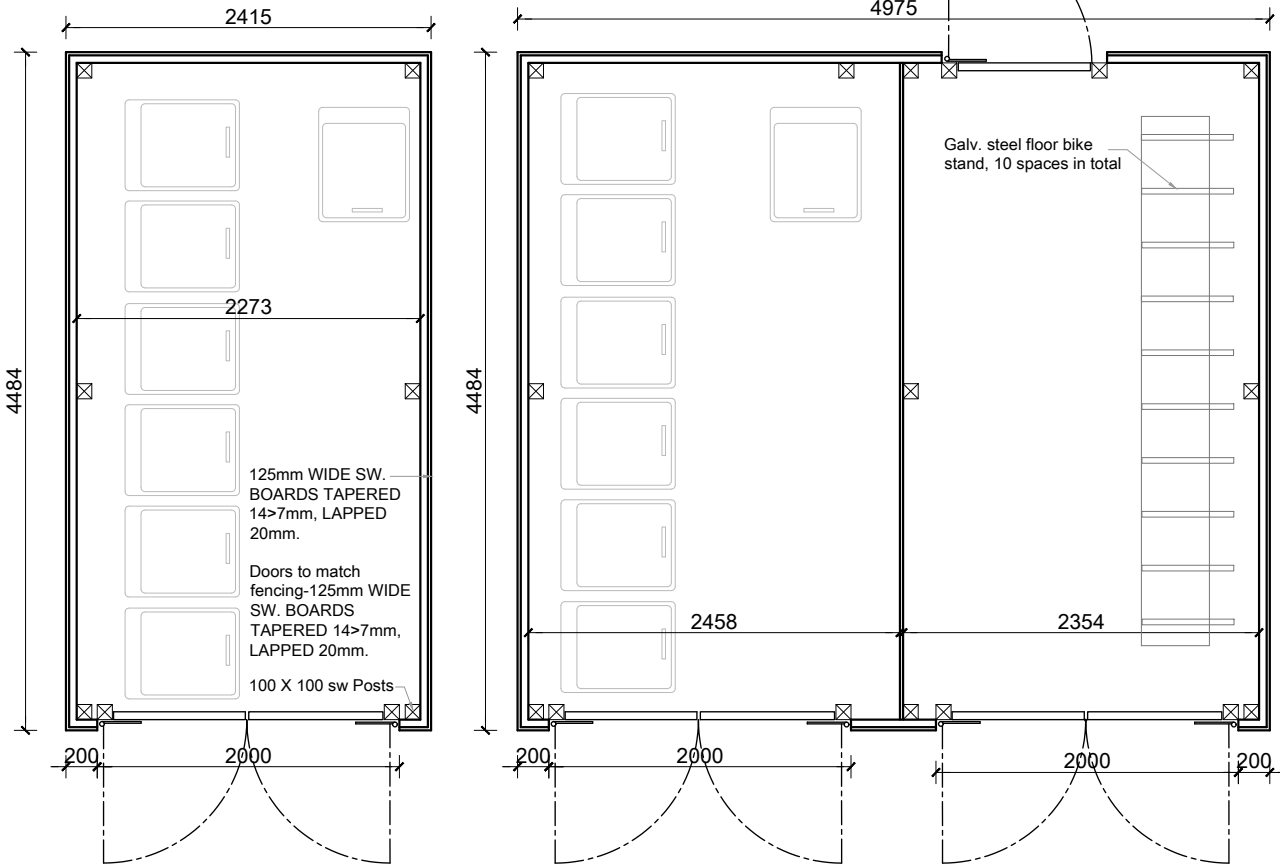

Plan Bin Store

Plan Bin/Cycle Store (Enclosed cycles)

TYPE B 1.8m High Close Boarded with Pergola

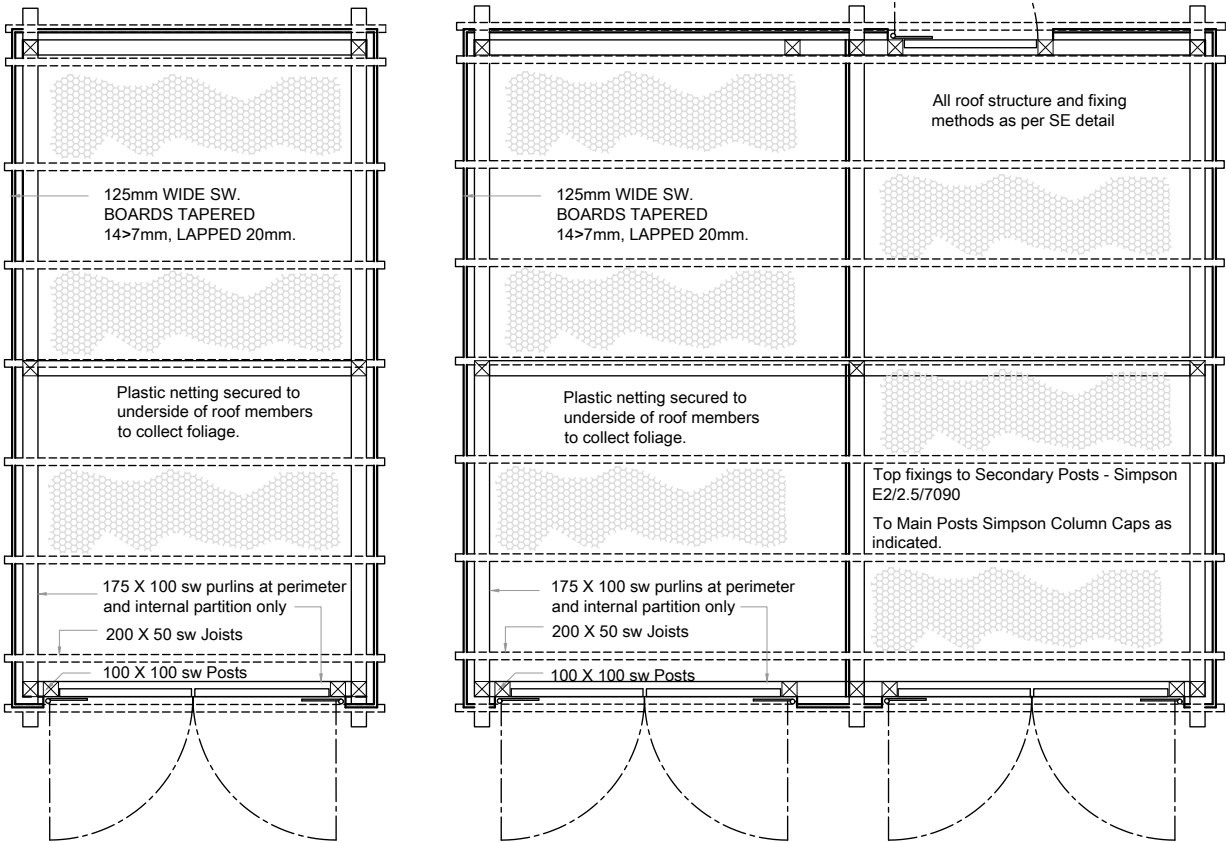

Roof Plan Bin Store

Roof Plan Bin/Cycle Store (Enclosed cycles)

Section: 2023 EXTERNAL WORKS DETAILS

Dwg Title: BIN & CYCLE STORES

1.8M HIGH CLOSE BOARDED FENCE ENCLOSED CYCLES

DATE JUL 23 SCALE 1:50 DRAWN SK CHECKED MF

Dwg No:

12/007

REVISION