



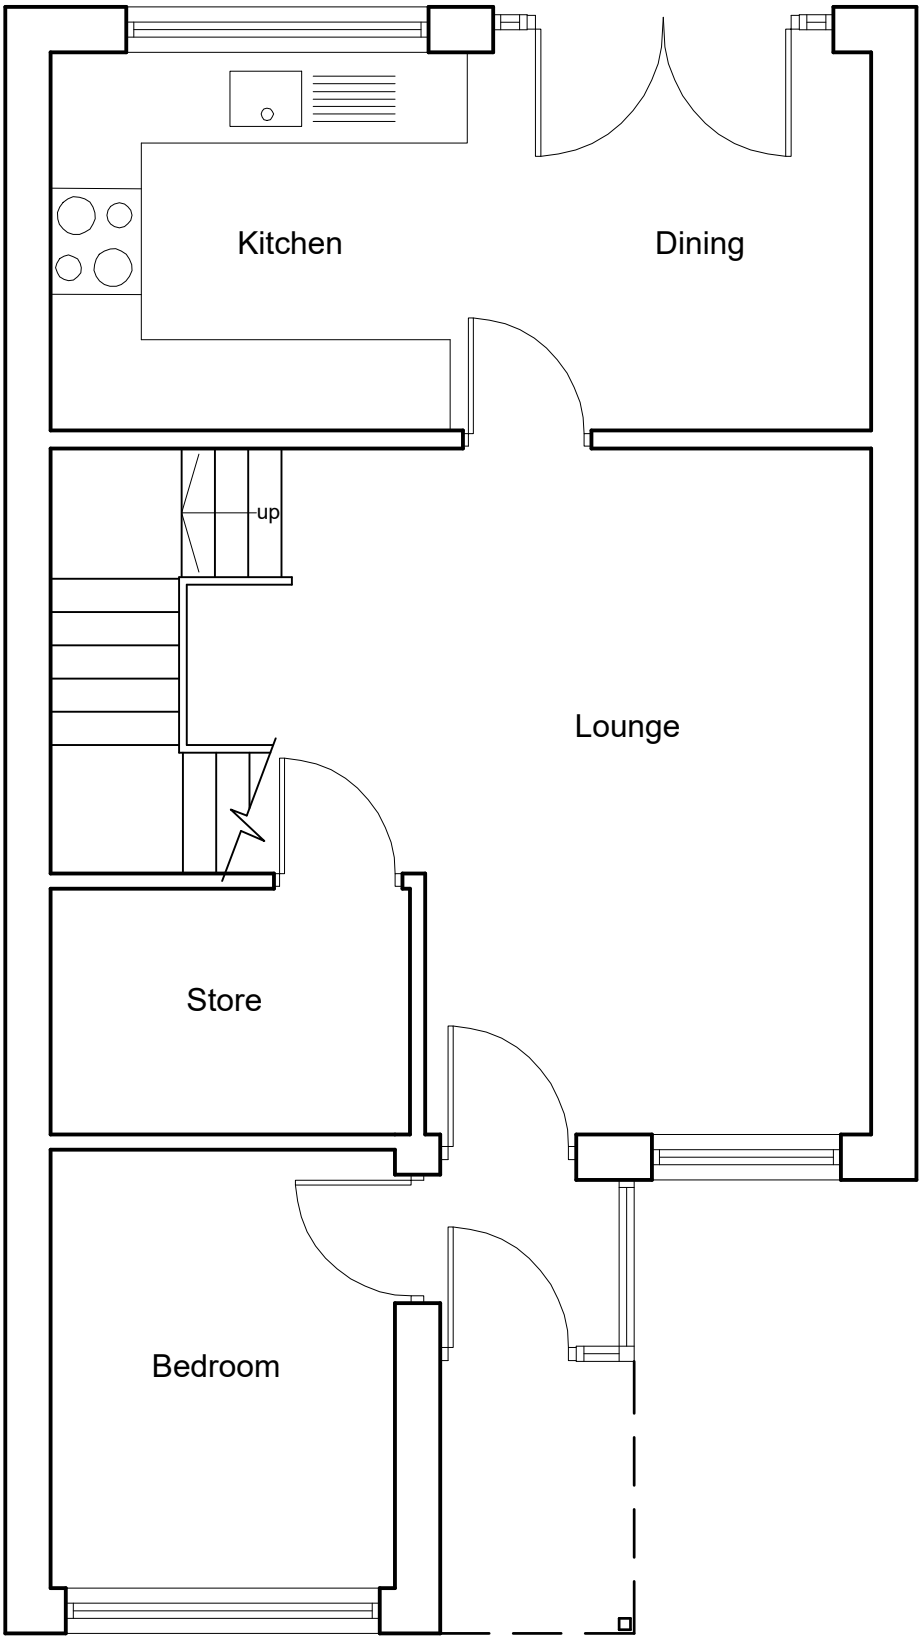


Existing Ground Floor Plan

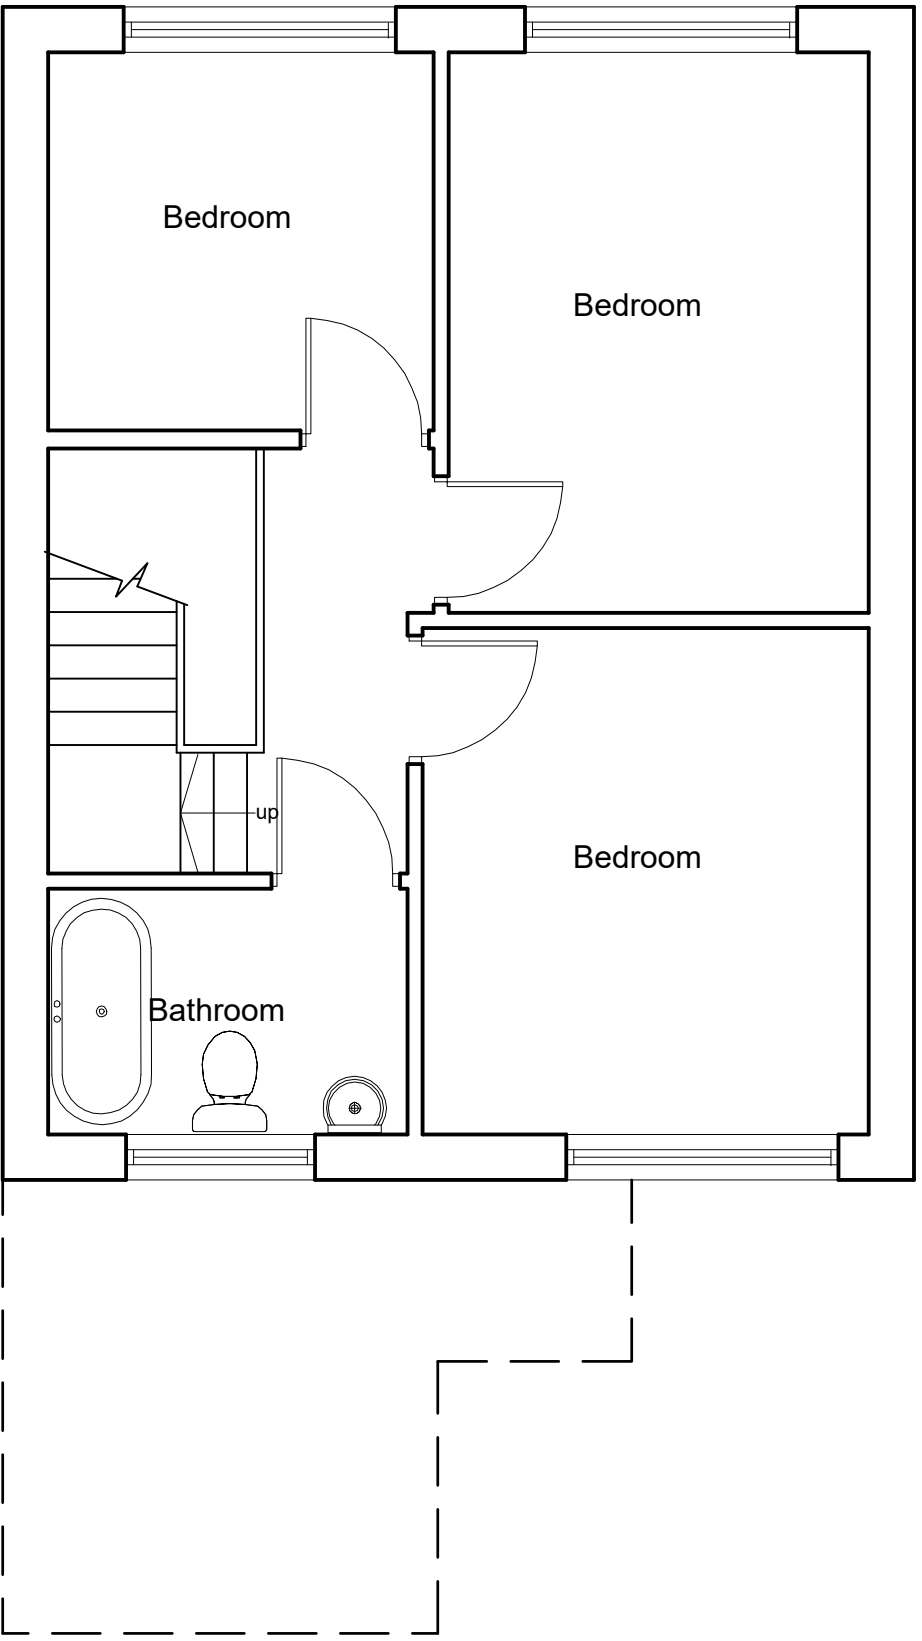

Existing First Floor Plan

All levels and dimensions must be checked on site by contractor prior to commencement of works. Any variations must be reported to JSA Design.
All information hereon in is the copyright of JSA Design. Copying in full or in part is forbidden without the written permission from JSA Design.

 

Client Mr C Pinion			
Date	July 2024	Status	Existing
Drawn	JPS	Checked	
Scale	1:50	Size	A1
Rev.	-	Drawing No.	CP - 100
Drawing Title Existing Ground & First Floor Plans			
Project Title 39 Great Hall Close Raddcliffe			
			