


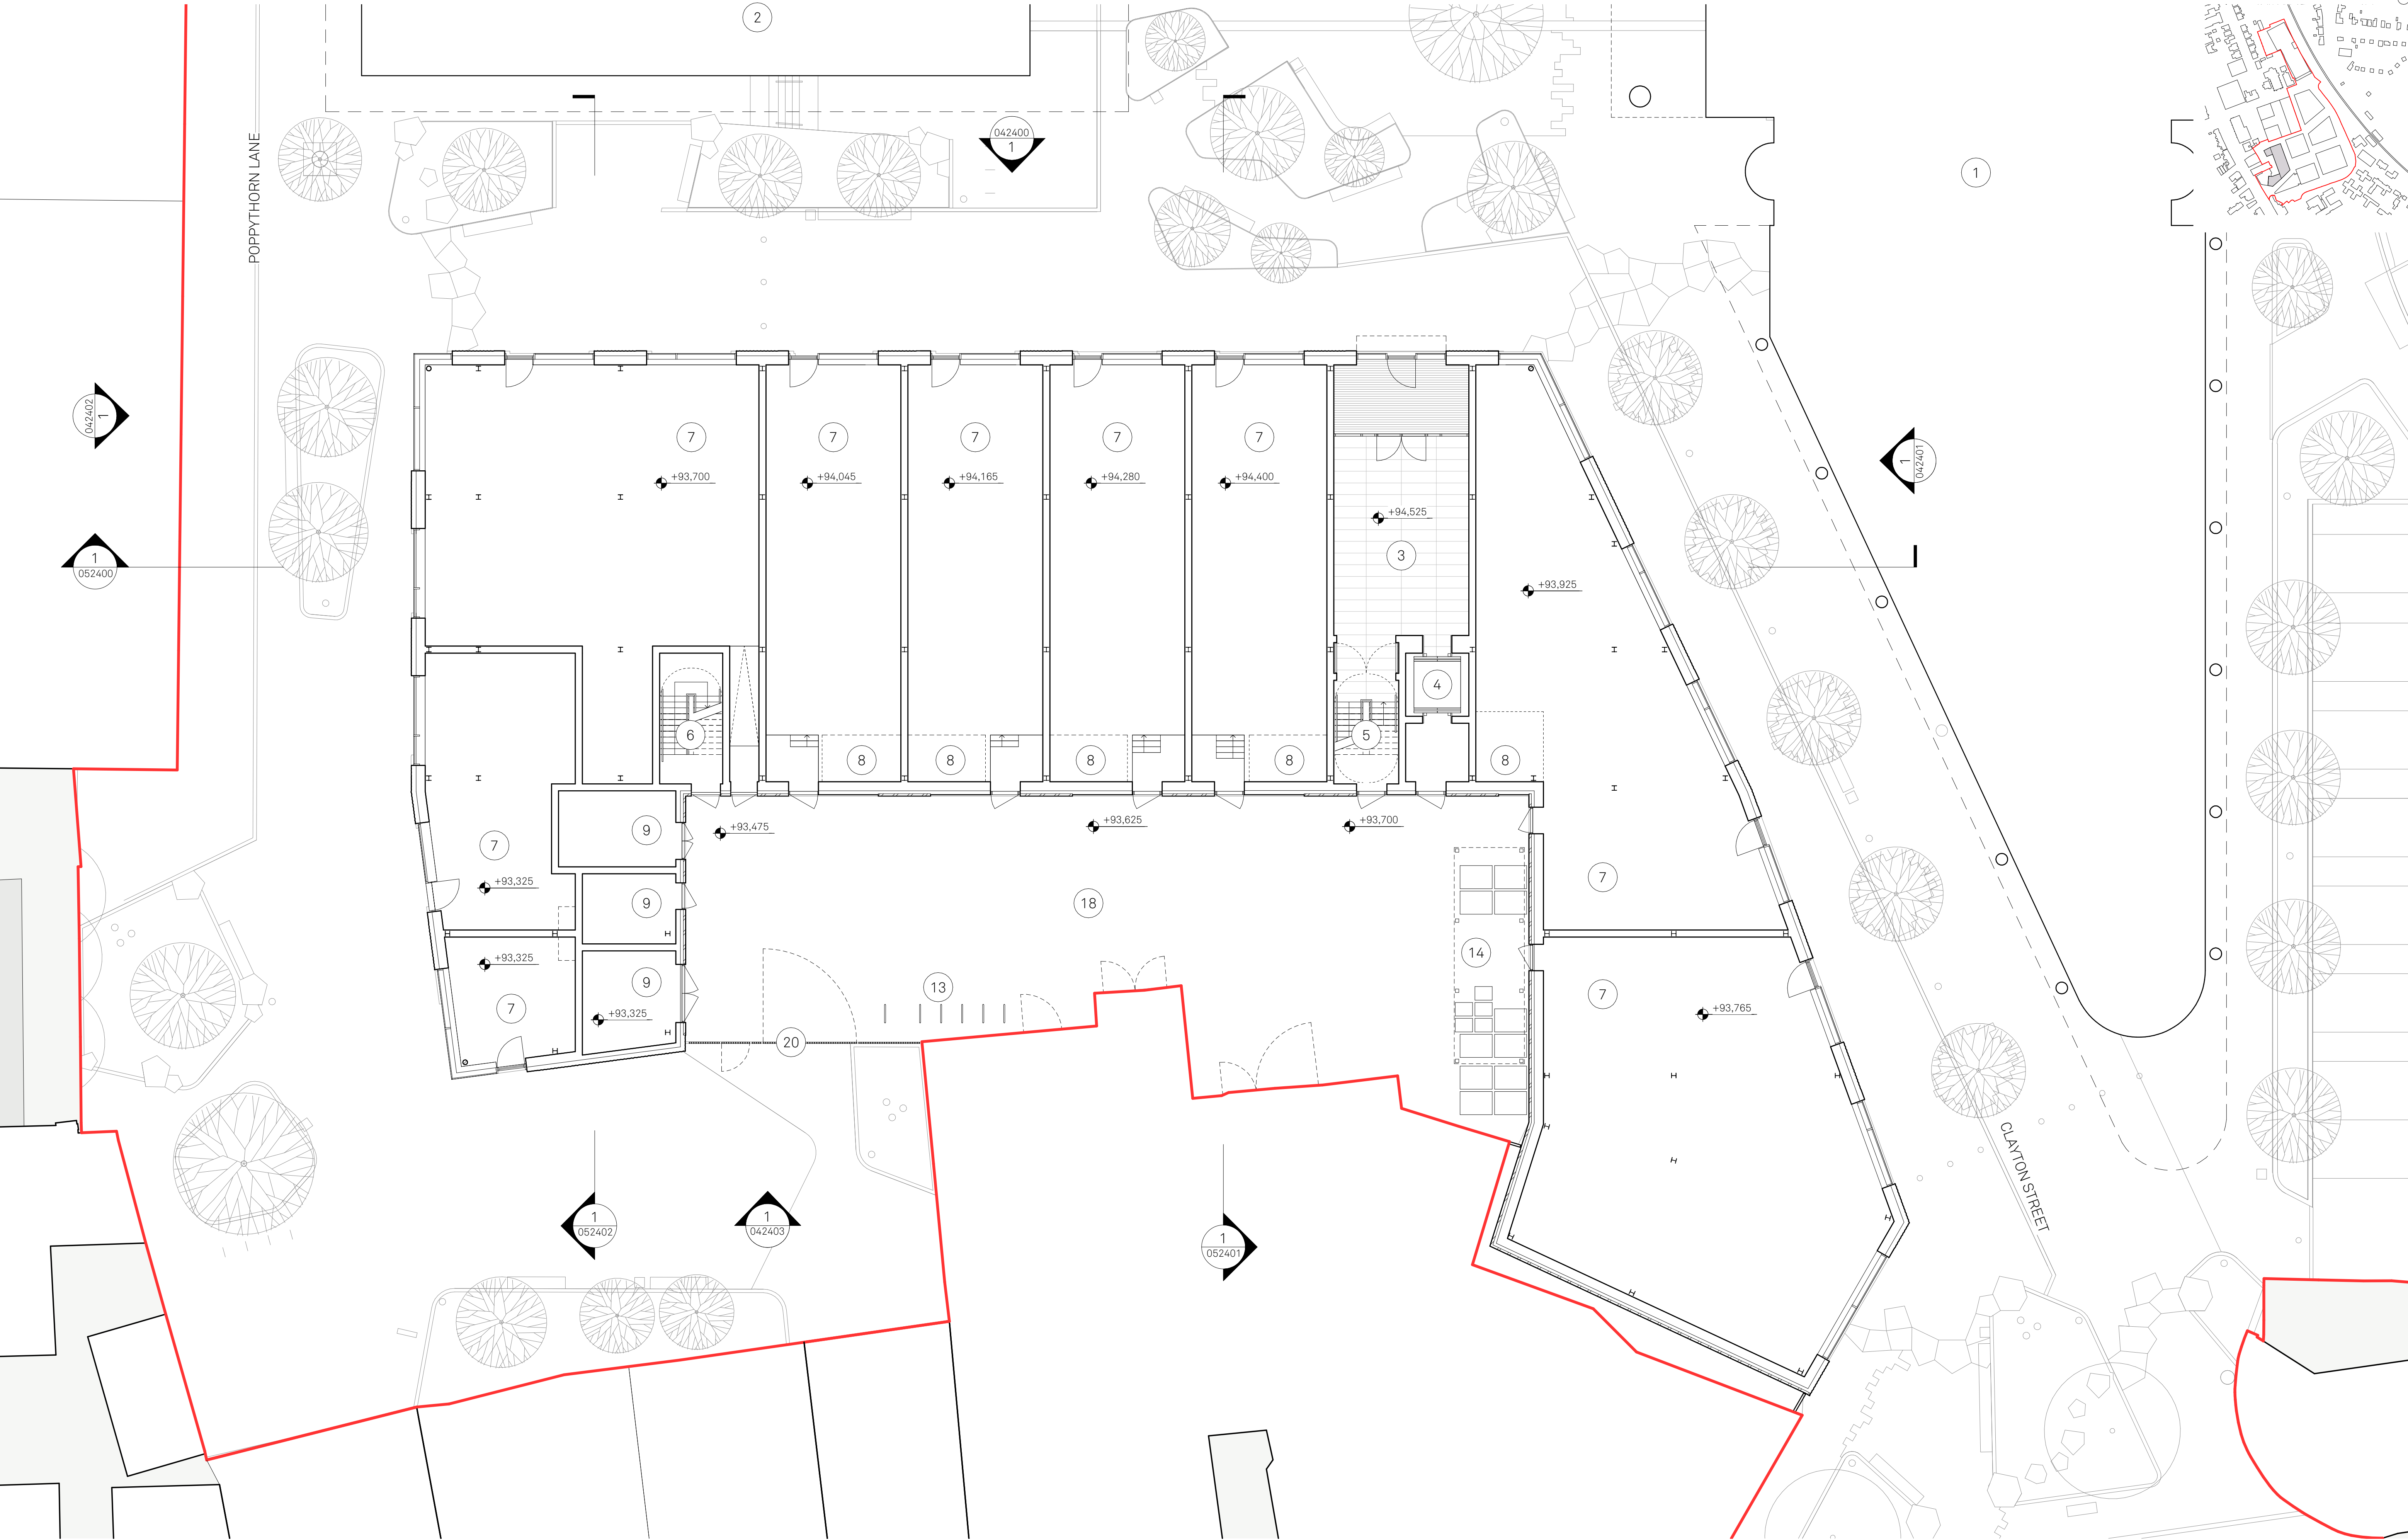

Notes:

1 SITE BOUNDARY

- 1 PLOT A COMMUNITY HUB
- 2 PLOT C MARKET HALL
- 3 FIRST FLOOR ENTRANCE LOBBY

- 4 LIFT
- 5 MAIN STAIR
- 6 SECONDARY STAIR

- 7 RETAIL
- 8 RETAIL PLANT ZONE
- 9 PLANT ROOM

- 10 FIRST FLOOR: OFFICE / GYM
- 11 ROOF TERRACE
- 12 ROOF PLANT

- 13 CYCLE PARKING
- 14 REFUSE ZONE
- 15 ROOF ACCESS

- 16 MANSAFE SYSTEM
- 17 INDICATIVE LOCATION FOR PV PANELS
- 18 SERVICE YARD

- 19 ROOF LIGHT
- 20 DECORATIVE PPC METAL GATE & SCREEN

Project:
Prestwich Village
Retail Hub

Drawn: ER
Checked: JC

Rev: P00
Details: 16/01/2023

Title:
Ground floor
GA plan

Status:
S2 Information

Planning

Drawing No:
207-JMA-B-00-DR-A-022400

Scale:
1:125 @ A1

Jon Matthews Architects

Union, 2-10 Albert Square, Manchester, M2 6LW 0161 974 3690
Copyright of this drawing is vested in Jon Matthews Architects and it must not be copied or reproduced without written consent. Figured dimensions only are to be taken from this drawing. Do not scale from this drawing. For full company disclosure please visit www.jonmatthewsarchitects.com