


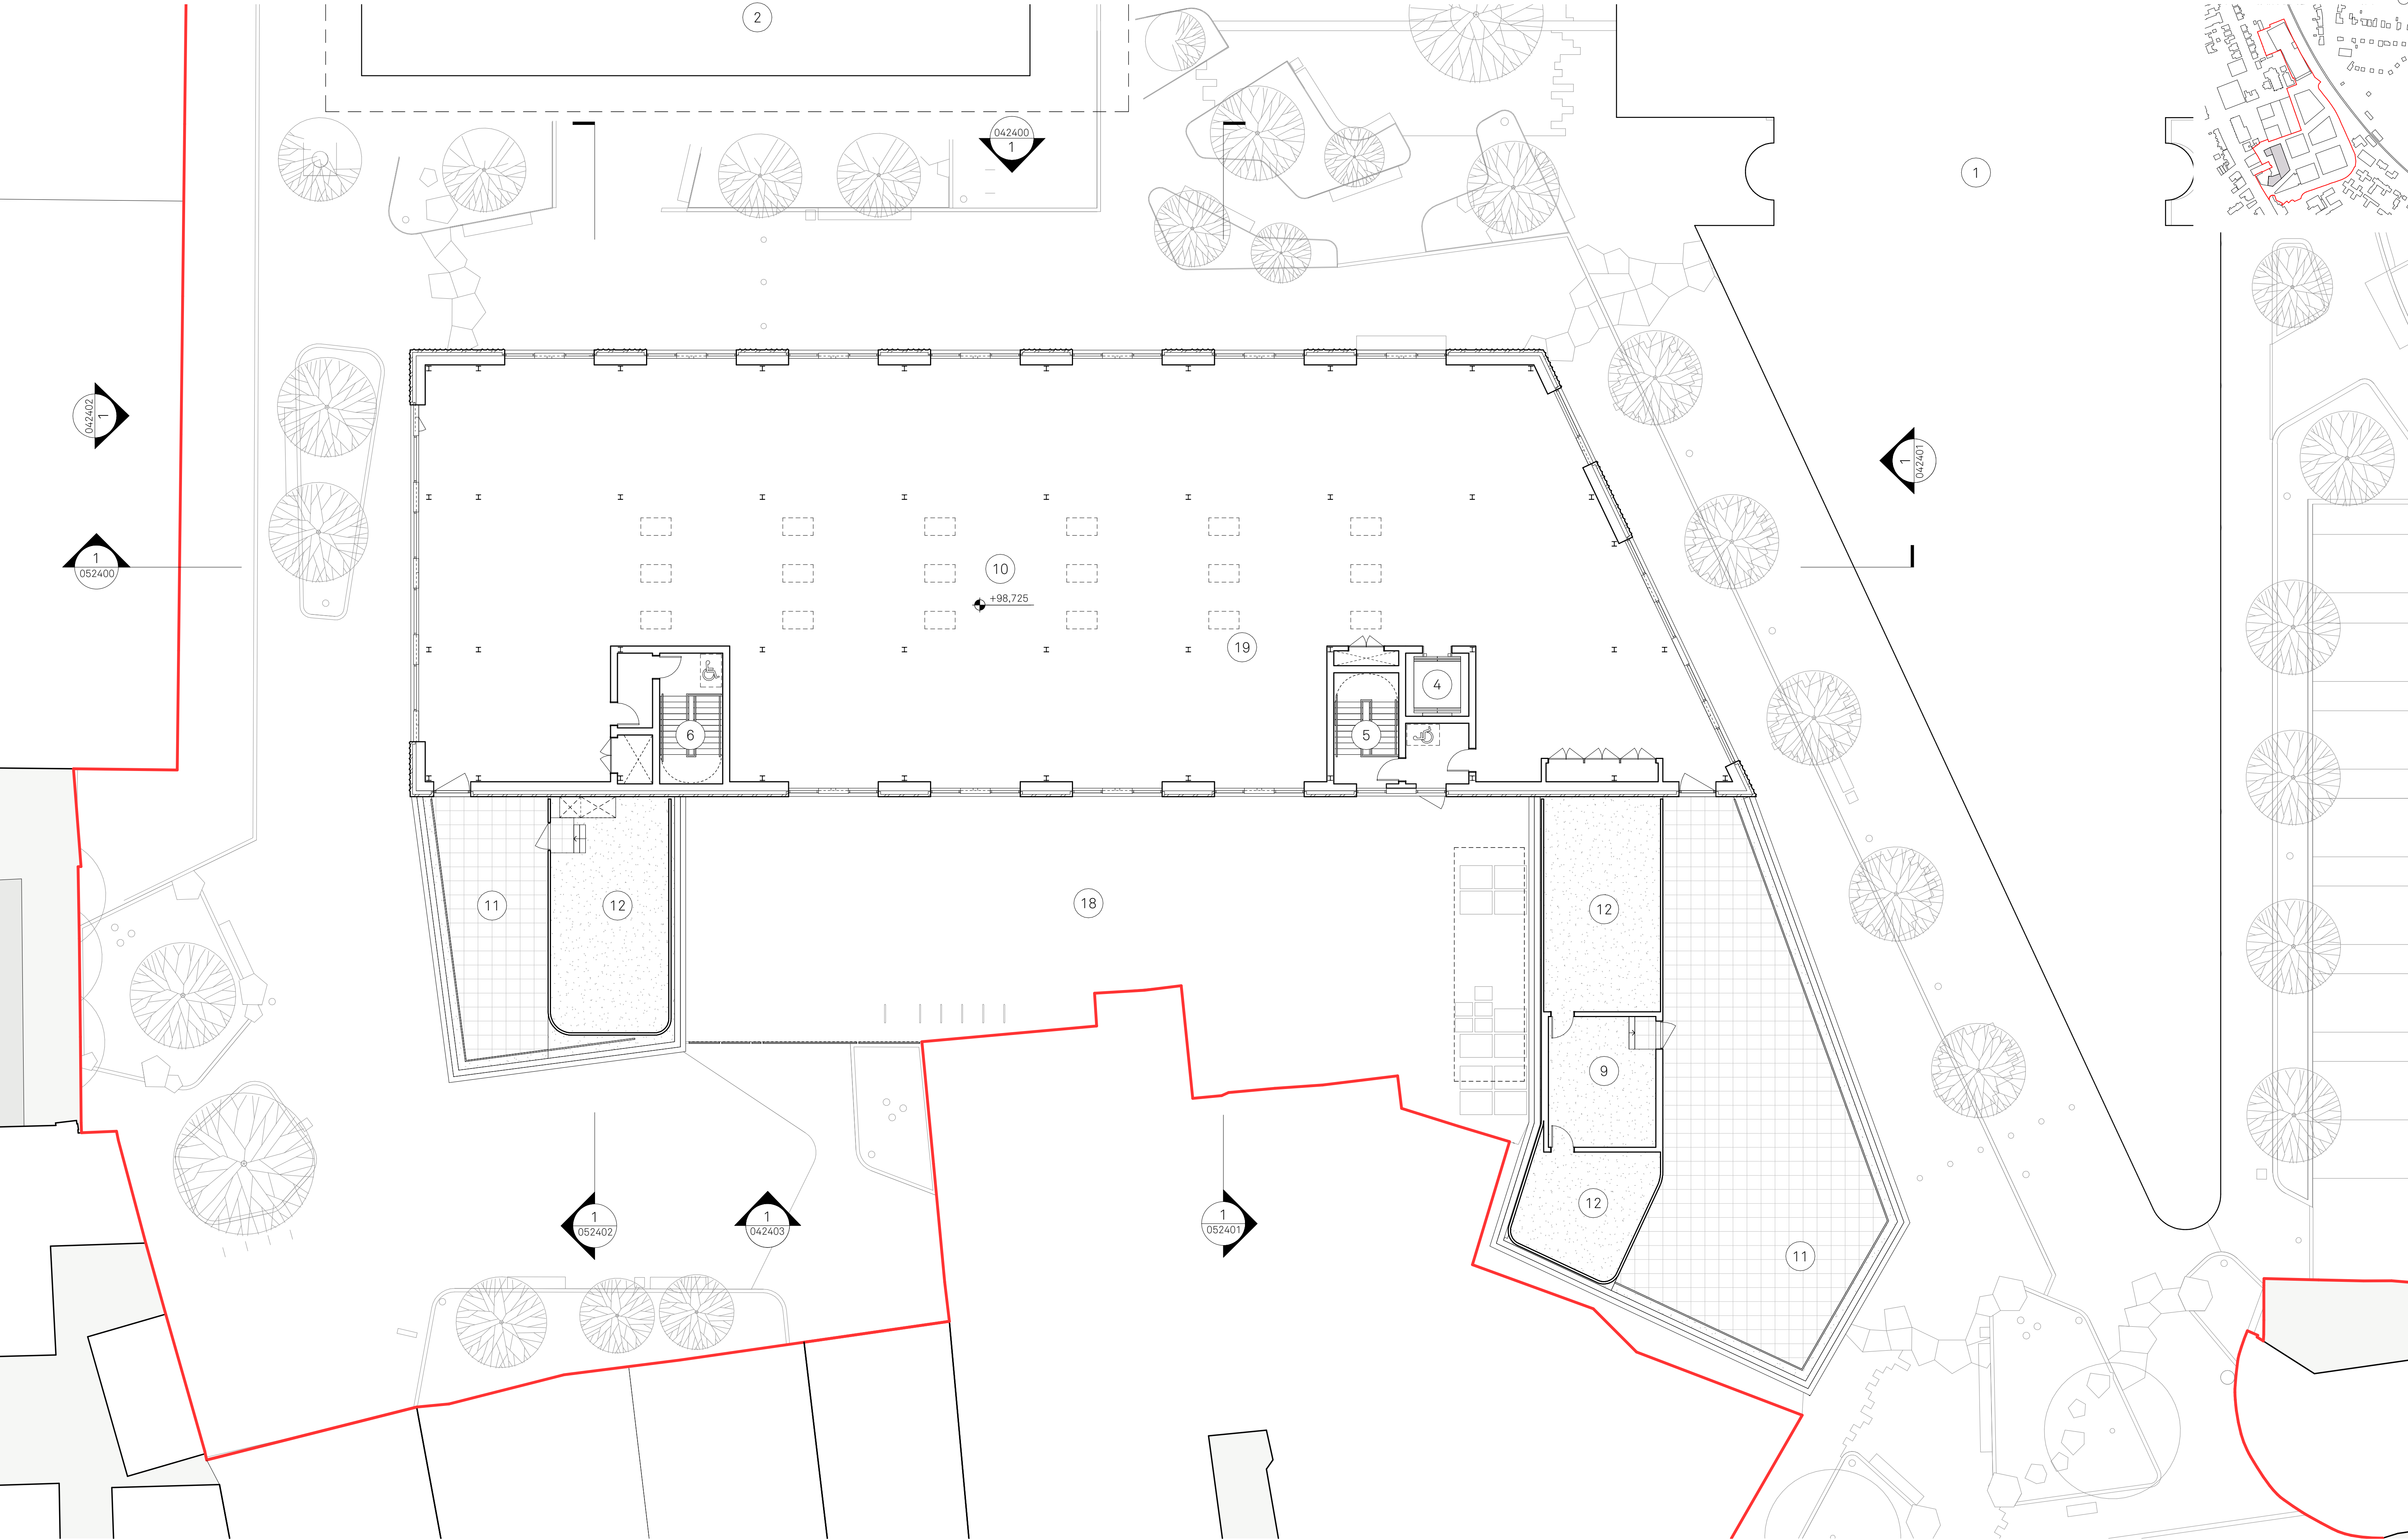

Notes:

1 SITE BOUNDARY

- 1 PLOT A COMMUNITY HUB
- 2 PLOT C MARKET HALL
- 3 FIRST FLOOR ENTRANCE LOBBY

- 4 LIFT
- 5 MAIN STAIR
- 6 SECONDARY STAIR

- 7 RETAIL
- 8 RETAIL PLANT ZONE
- 9 PLANT ROOM

- 10 FIRST FLOOR: OFFICE / GYM
- 11 ROOF TERRACE
- 12 ROOF PLANT

- 13 CYCLE PARKING
- 14 REFUSE ZONE
- 15 ROOF ACCESS

- 16 MANSAFE SYSTEM
- 17 INDICATIVE LOCATION FOR PV PANELS
- 18 SERVICE YARD

- 19 ROOF LIGHT
- 20 DECORATIVE PPC METAL GATE & SCREEN

Project:  
Prestwich Village  
Retail Hub  
Drawn: ER  
Checked: JC  
Rev: P00  
Details:  
16/01/2023  
Planning

Title:  
1st floor  
GA plan  
Status:  
S2 Information

Drawing No:  
207-JMA-B-01-DR-A-022401

Scale:  
1:125 @ A1

Jon Matthews Architects  
Union, 2-10 Albert Square, Manchester, M2 6LW  
Copyright of this drawing is vested in Jon Matthews Architects and it must not be copied or reproduced without written consent. Figured dimensions only are to be taken from this drawing. Do not scale from this drawing. For full company disclosure please visit [www.jonmatthewsarchitects.com](http://www.jonmatthewsarchitects.com)  
0161 974 3690