


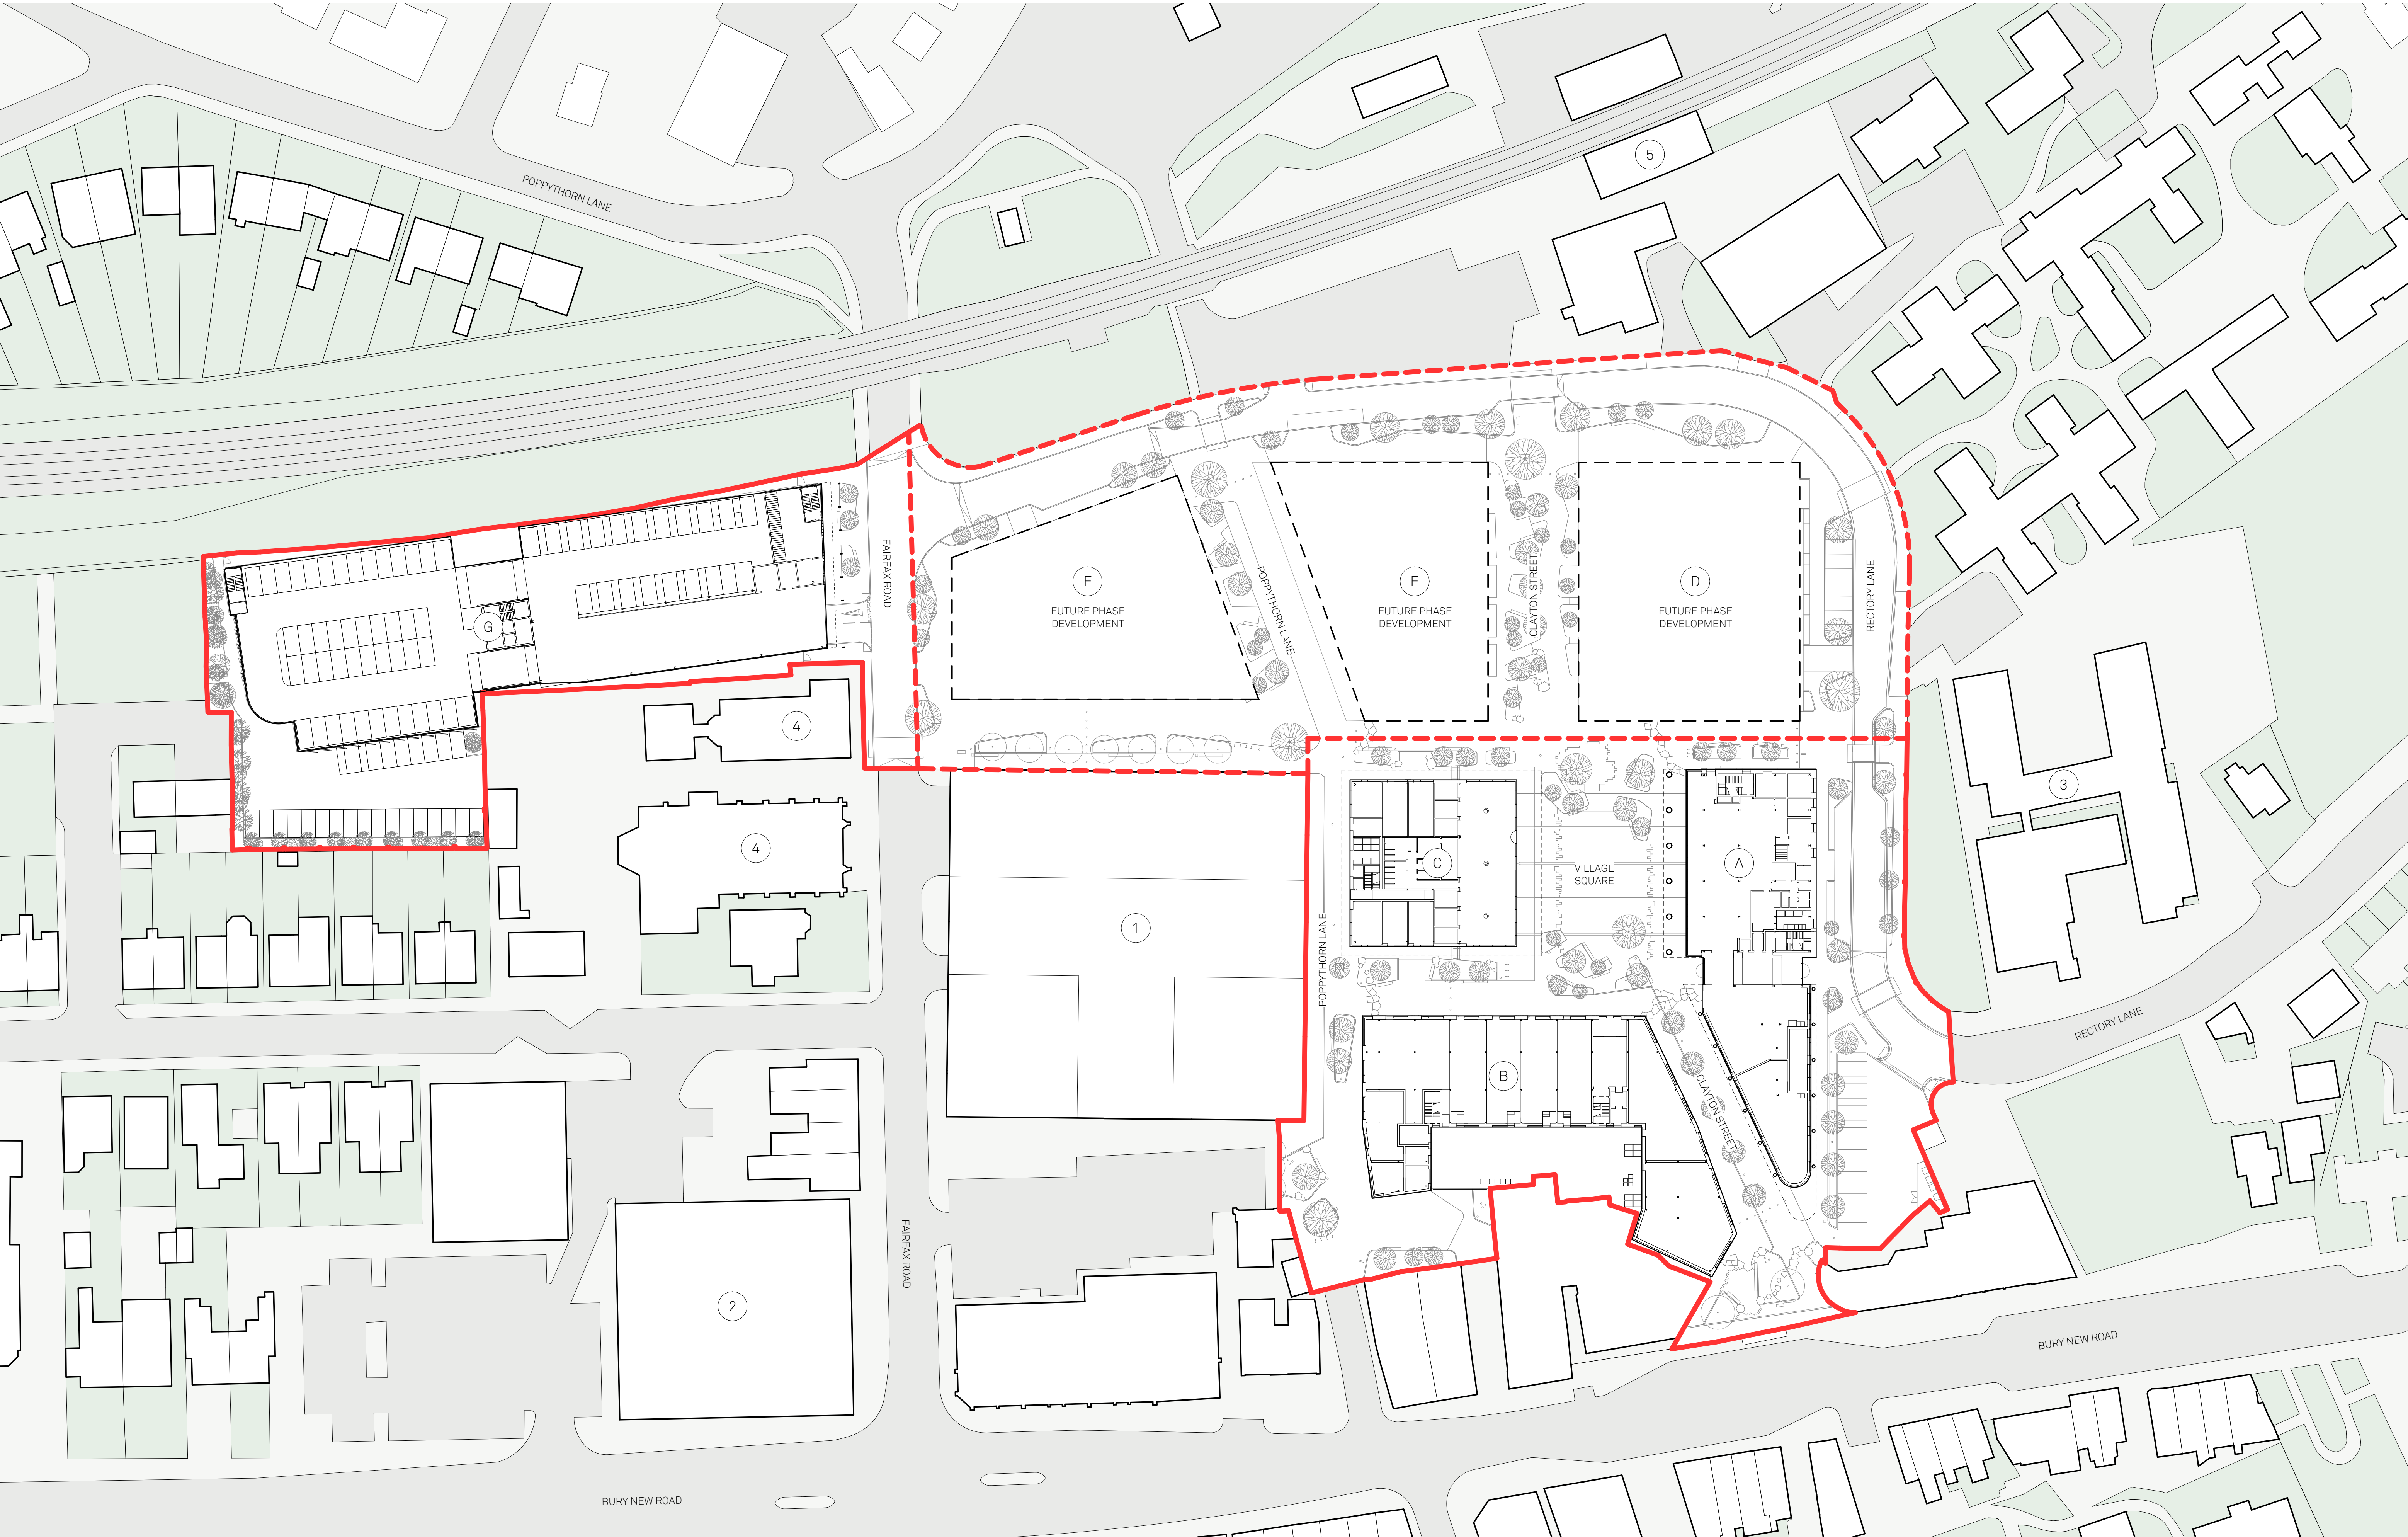

Notes:

MASTERPLAN KEY

- EXTENT OF FULL APPLICATION
- EXTENT OF OUTLINE APPLICATION

PROPOSED PLOTS

- PLOT A - COMMUNITY HUB
- PLOT B - RETAIL HUB
- PLOT C - MARKET HALL
- PLOT G - MSCP
- PLOT D - RESIDENTIAL BLOCK (ILLUSTRATIVE PURPOSES ONLY)
- PLOT E - RESIDENTIAL BLOCK (ILLUSTRATIVE PURPOSES ONLY)
- PLOT F - RESIDENTIAL BLOCK (ILLUSTRATIVE PURPOSES ONLY)

EXISTING KEY BUILDINGS

- THE RADIUS
- MARKS & SPENCER
- SCHOOL
- CHURCH
- PRESTWICH TRAM STOP

Project:
Prestwich Village
Masterplan

Drawn: LG

Rev: P00

Checked: JC

Details: 16/01/2024

Title:
Ground floor
Proposed site plan

Status:
S2 Information

Planning

Drawing No:
207-JMA-MP-00-DR-A-001400

Scale:
1:500 @ A1

Jon Matthews Architects

Union, 2-10 Albert Square, Manchester, M2 6LW 0161 974 3690
Copyright of this drawing is vested in Jon Matthews Architects and it must not be copied or reproduced without written consent. Figured dimensions only are to be taken from this drawing. Do not scale from this drawing. For full company disclosure please visit www.jonmatthewsarchitects.com