


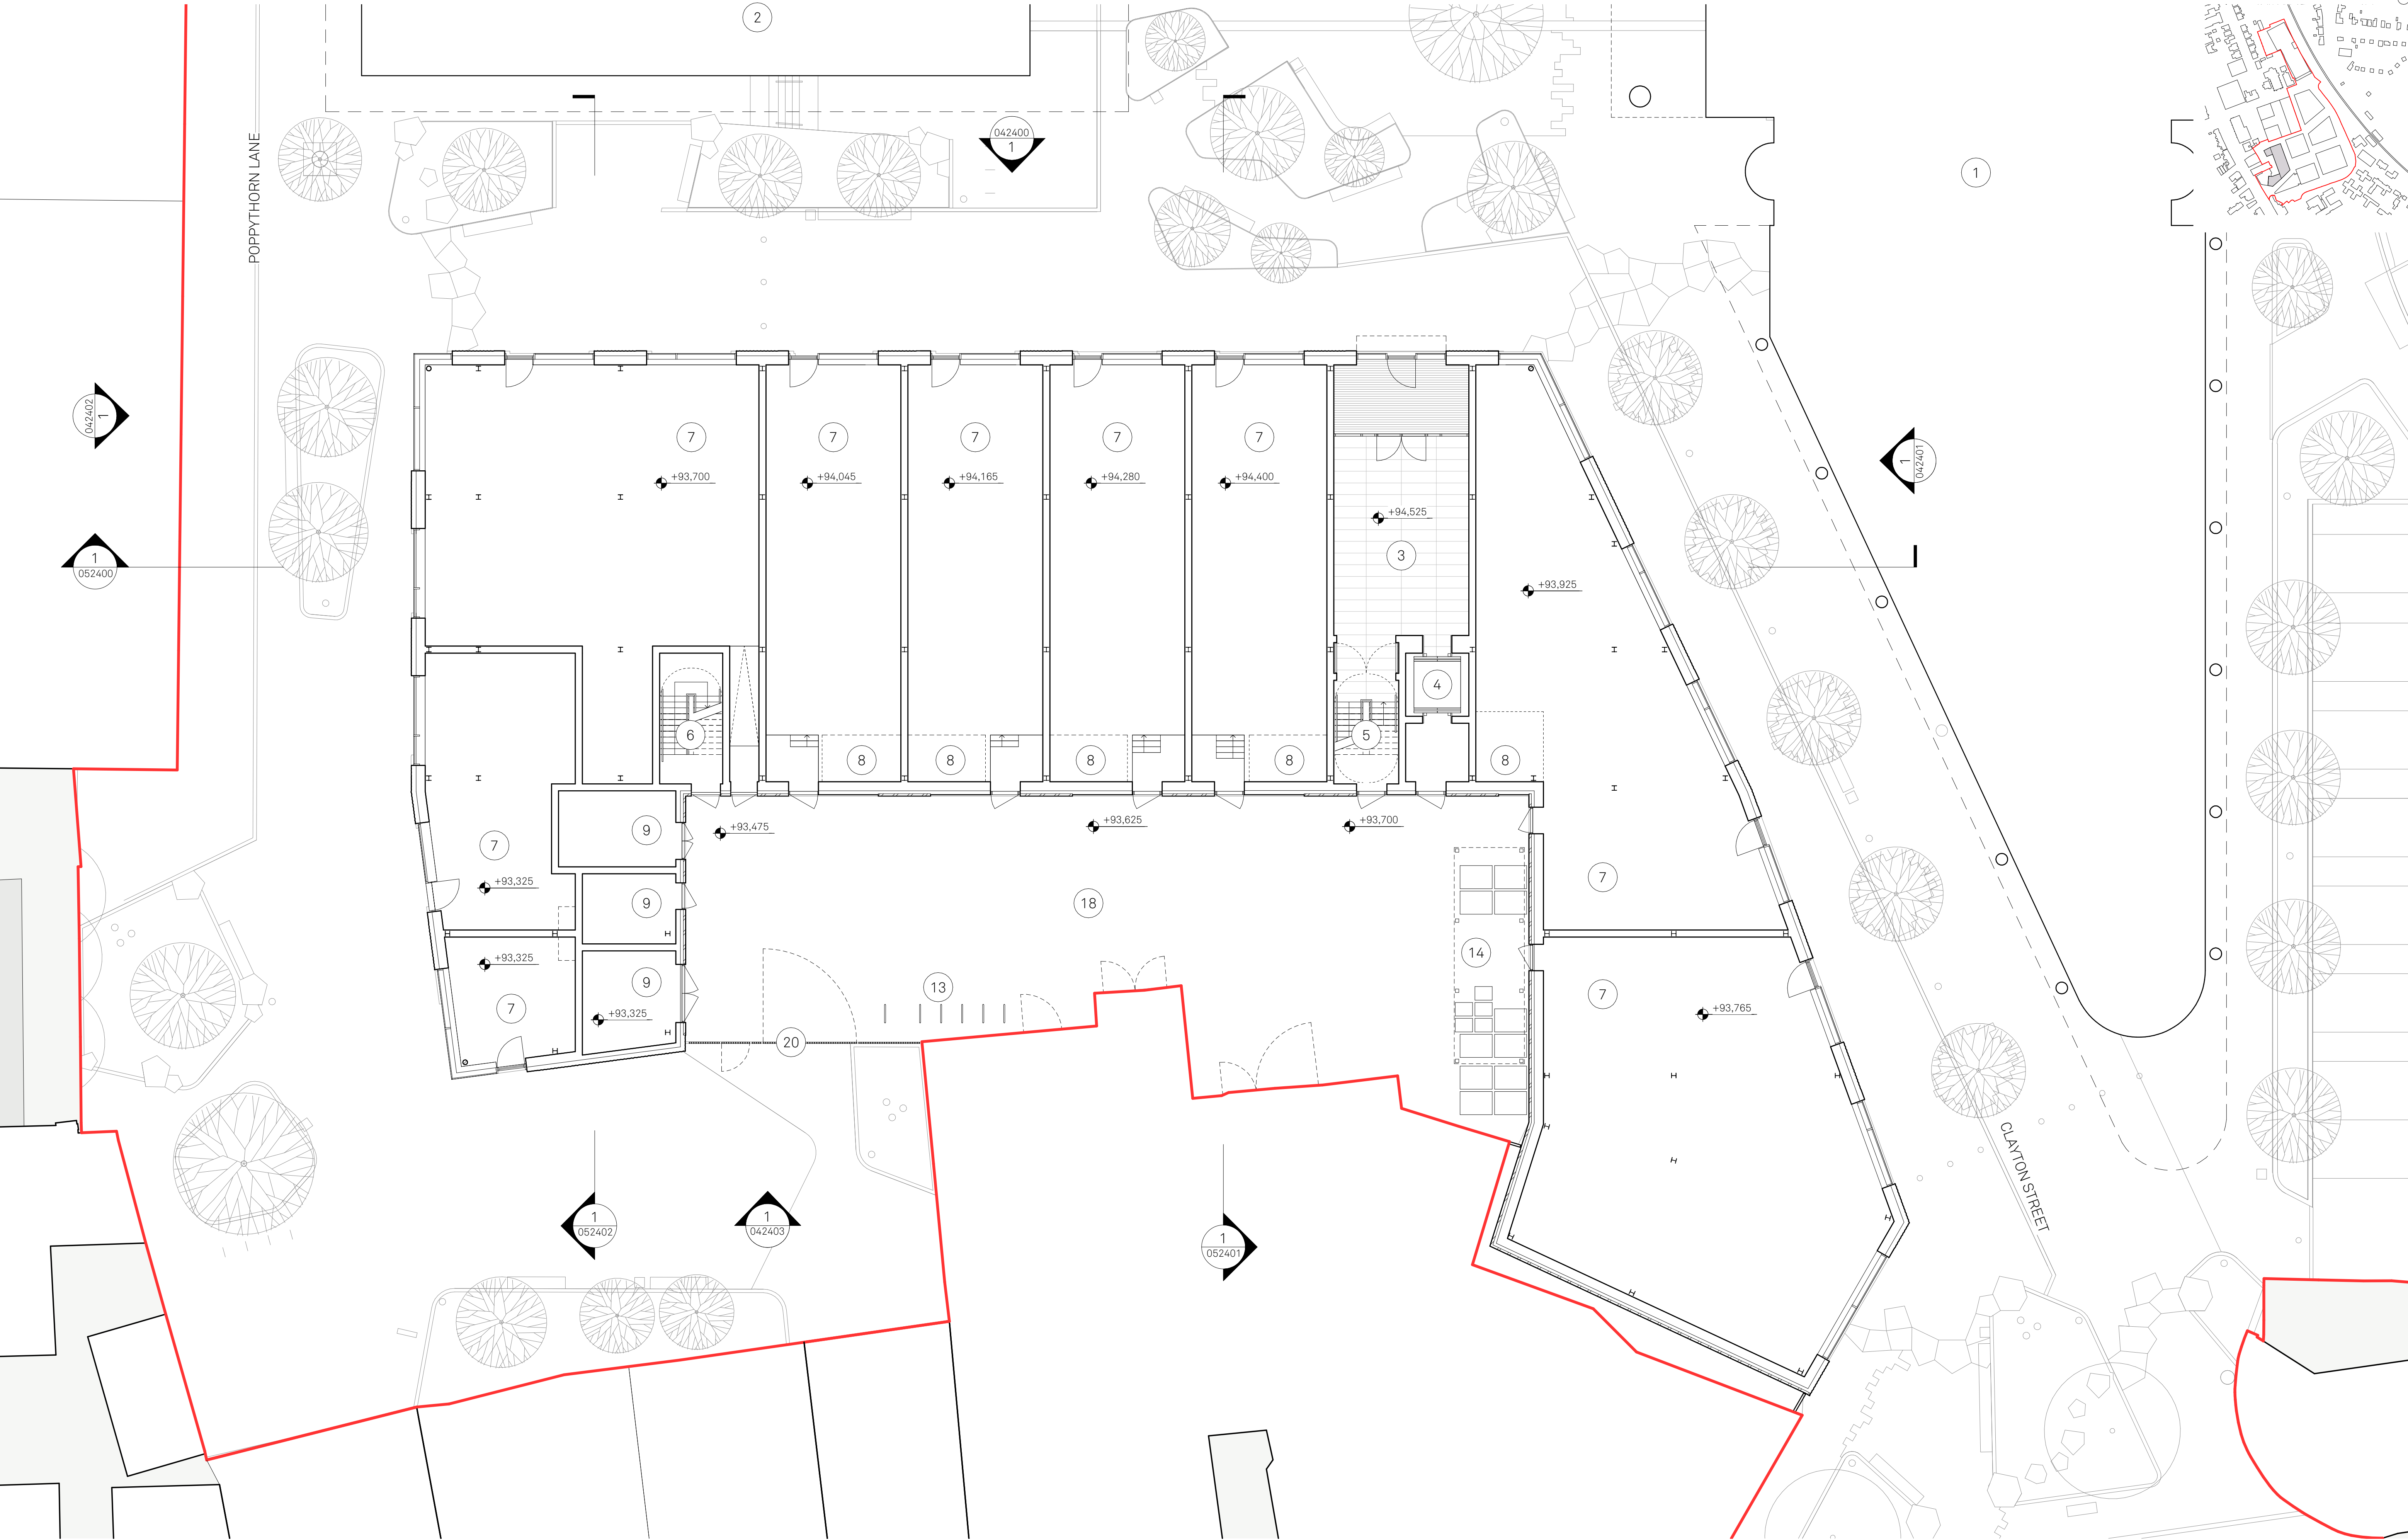

Notes:

1 SITE BOUNDARY

- 1 PLOT A COMMUNITY HUB
- 2 PLOT C MARKET HALL
- 3 FIRST FLOOR ENTRANCE LOBBY

- 4 LIFT
- 5 MAIN STAIR
- 6 SECONDARY STAIR

- 7 RETAIL
- 8 RETAIL PLANT ZONE
- 9 PLANT ROOM

- 10 FIRST FLOOR: OFFICE / GYM
- 11 ROOF TERRACE
- 12 ROOF PLANT

- 13 CYCLE PARKING
- 14 REFUSE ZONE
- 15 ROOF ACCESS

- 16 MANSAFE SYSTEM
- 17 INDICATIVE LOCATION FOR PV PANELS
- 18 SERVICE YARD

- 19 ROOF LIGHT
- 20 DECORATIVE PPC METAL GATE & SCREEN

Project:
Prestwich Village
Retail Hub

Drawn: ER
Checked: JC

Rev: P00
Details: 16/01/2023

Title:
Ground floor
GA plan

Status:
S2 Information


Planning

Drawing No:
207-JMA-B-00-DR-A-022400

Scale:
1:125 @ A1

Jon Matthews Architects

Union, 2-10 Albert Square, Manchester, M2 6LW 0161 974 3690
Copyright of this drawing is vested in Jon Matthews Architects and it must not be copied or reproduced without written consent. Figured dimensions only are to be taken from this drawing. Do not scale from this drawing. For full company disclosure please visit www.jonmatthewsarchitects.com

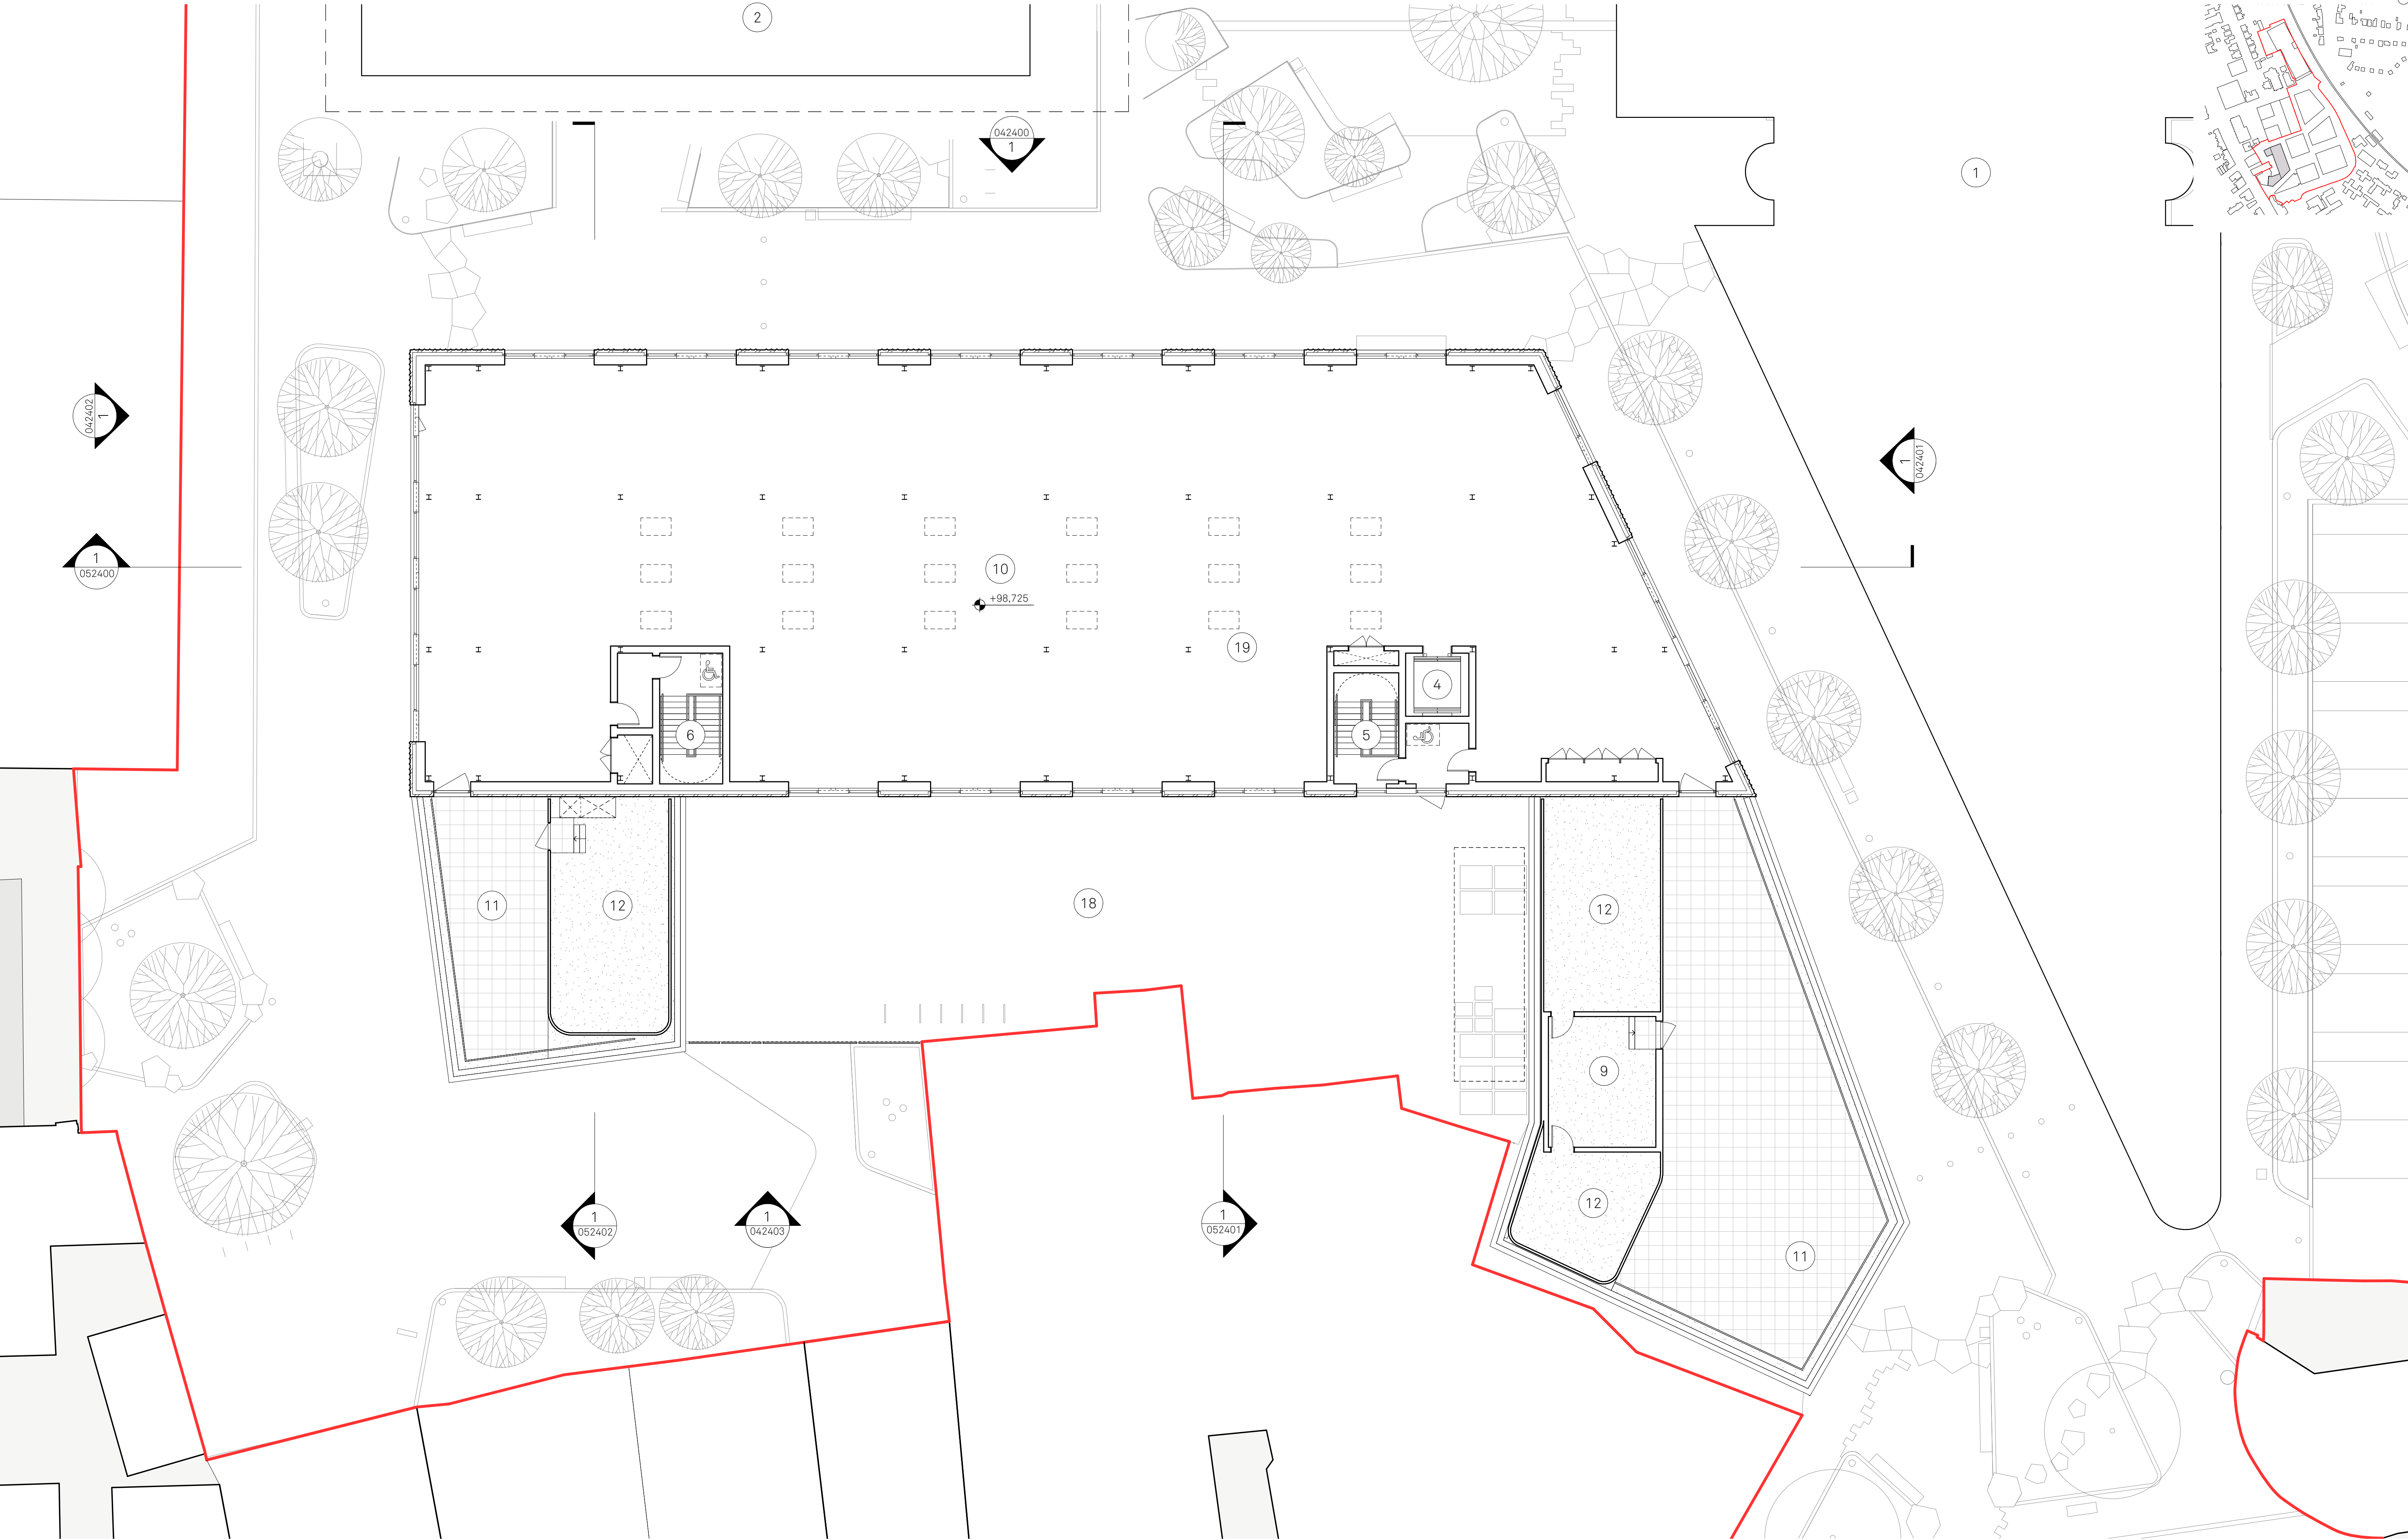

Notes:

1 SITE BOUNDARY

- 1 PLOT A COMMUNITY HUB
- 2 PLOT C MARKET HALL
- 3 FIRST FLOOR ENTRANCE LOBBY

- 4 LIFT
- 5 MAIN STAIR
- 6 SECONDARY STAIR

- 7 RETAIL
- 8 RETAIL PLANT ZONE
- 9 PLANT ROOM

- 10 FIRST FLOOR: OFFICE / GYM
- 11 ROOF TERRACE
- 12 ROOF PLANT

- 13 CYCLE PARKING
- 14 REFUSE ZONE
- 15 ROOF ACCESS

- 16 MANSAFE SYSTEM
- 17 INDICATIVE LOCATION FOR PV PANELS
- 18 SERVICE YARD


- 19 ROOF LIGHT
- 20 DECORATIVE PPC METAL GATE & SCREEN

Project:
Prestwich Village
Retail Hub
Drawn: ER
Checked: JC
Rev: P00
Details:
16/01/2023
Planning

Title:
1st floor
GA plan
Status:
S2 Information

Drawing No:
207-JMA-B-01-DR-A-022401
Scale:
1:125 @ A1

Jon Matthews Architects
Union, 2-10 Albert Square, Manchester, M2 6LW
Copyright of this drawing is vested in Jon Matthews Architects and it must not be copied or reproduced without written consent. Figured dimensions only are to be taken from this drawing. Do not scale from this drawing. For full company disclosure please visit www.jonmatthewsarchitects.com
0161 974 3690

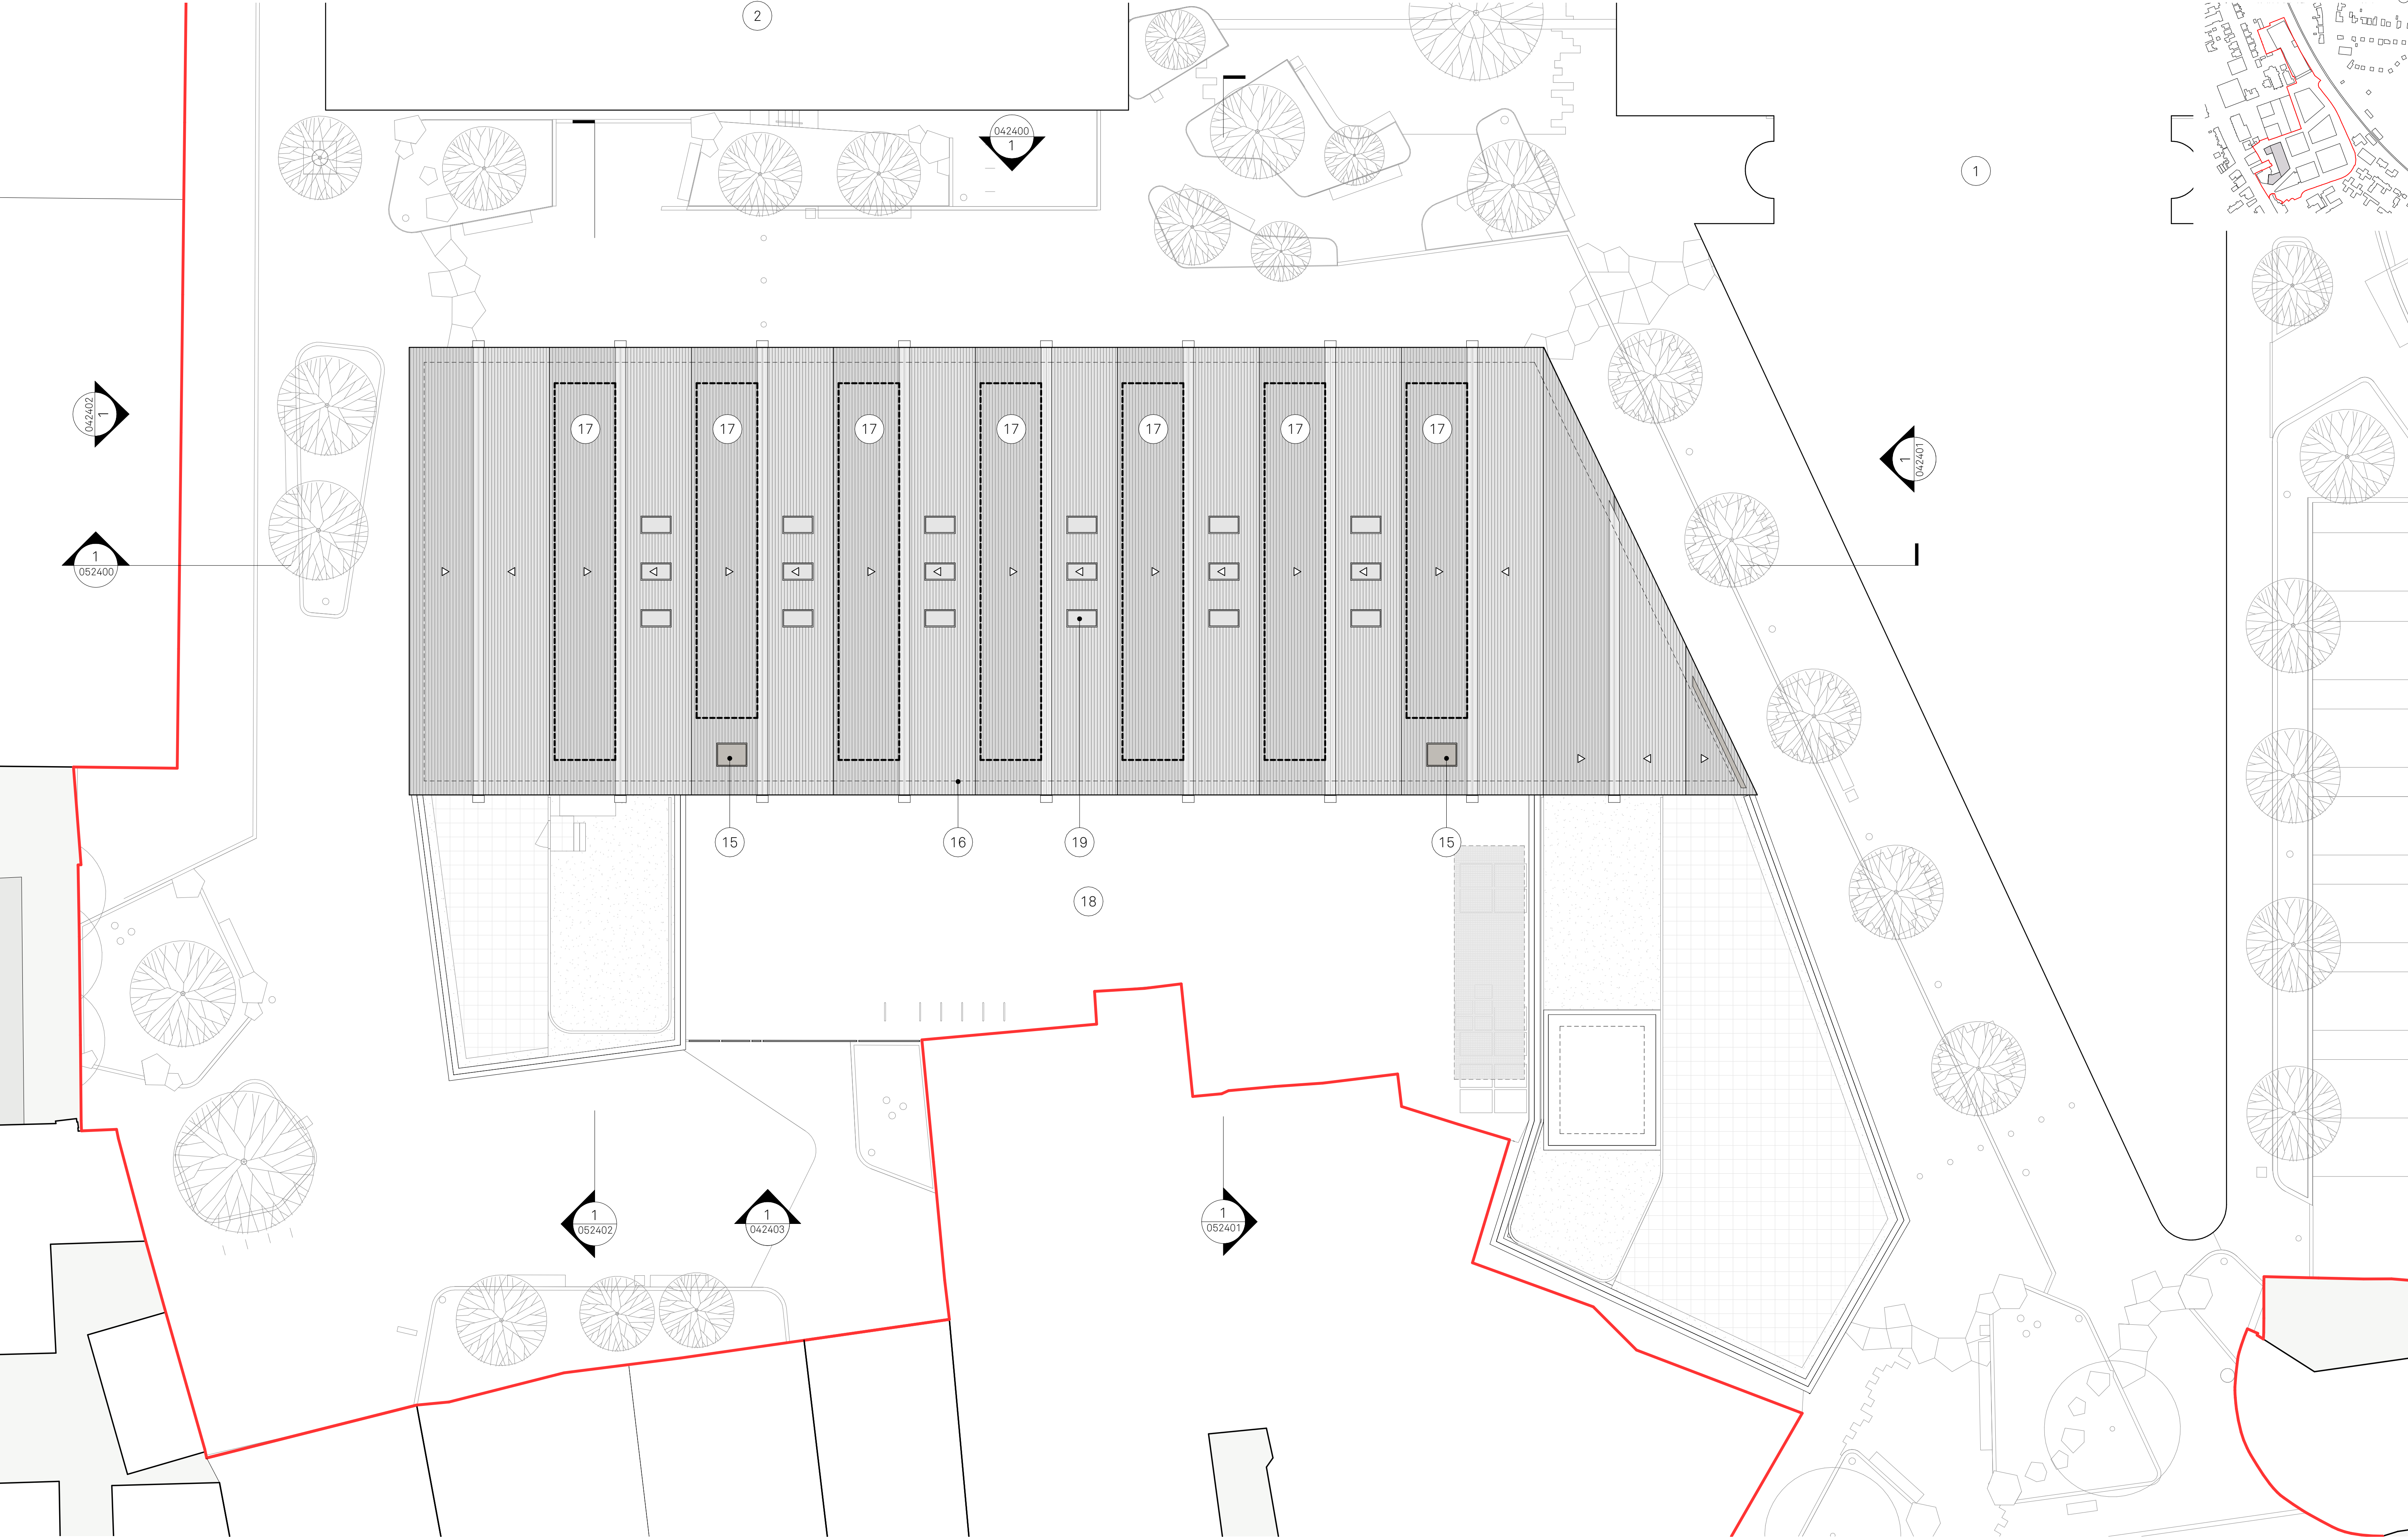

Planning-GA-P-RF

Notes:

1 SITE BOUNDARY

- 1 PLOT A COMMUNITY HUB
- 2 PLOT C MARKET HALL
- 3 FIRST FLOOR ENTRANCE LOBBY

- 4 LIFT
- 5 MAIN STAIR
- 6 SECONDARY STAIR

- 7 RETAIL
- 8 RETAIL PLANT ZONE
- 9 PLANT ROOM

- 10 FIRST FLOOR: OFFICE / GYM
- 11 ROOF TERRACE
- 12 ROOF PLANT

- 13 CYCLE PARKING
- 14 REFUSE ZONE
- 15 ROOF ACCESS

- 16 MANSAFE SYSTEM
- 17 INDICATIVE LOCATION FOR PV PANELS
- 18 SERVICE YARD

- 19 ROOF LIGHT
- 20 DECORATIVE PPC METAL GATE & SCREEN

Project:
Prestwich Village
Retail Hub

Drawn: ER
Checked: JC

Rev: P00
Details: 16/01/2023

Title:
Roof
GA plan

Status:
S2 Information

Planning


Drawing No:
207-JMA-B-RF-DR-A-022410

Scale:
1:125 @ A1

Jon Matthews Architects

Union, 2-10 Albert Square, Manchester, M2 6LW 0161 974 3690
Copyright of this drawing is vested in Jon Matthews Architects and it must not be copied or reproduced without written consent. Figured dimensions only are to be taken from this drawing. Do not scale from this drawing. For full company disclosure please visit www.jonmatthewsarchitects.com



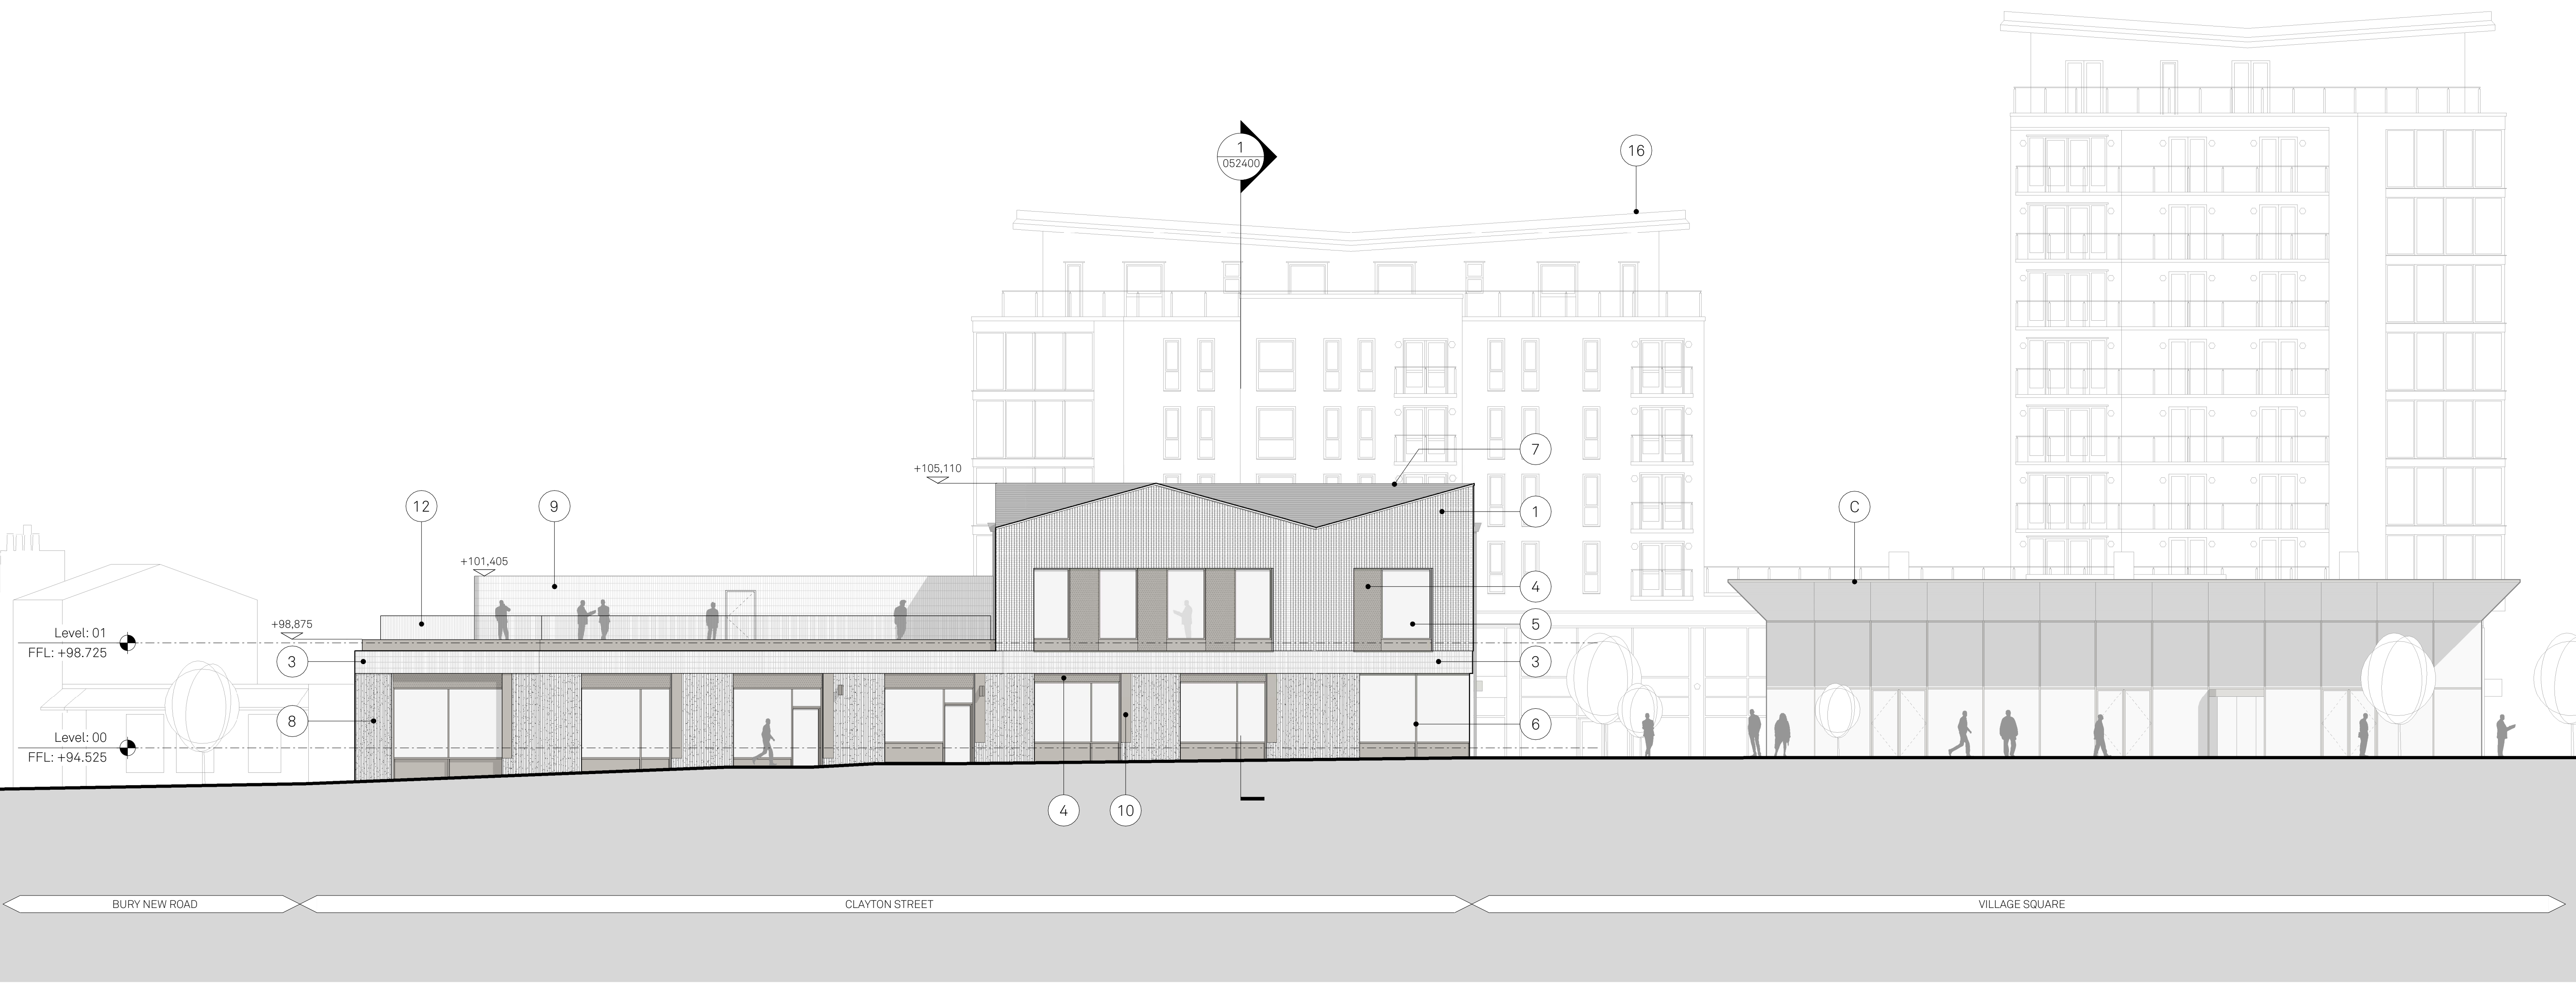

Notes:

1 Dogtooth red brickwork

2 Red brickwork

3 Soldier stacked-bonded red brickwork

4 PPC metal bespoke perforated panel

5 PPC metal window system

6 PPC metal CW system to shop-fronts with integrated door

7 Slate roof with integrated PV panels and rooflights

8 Pigmented precast concrete with textured relief

9 Terracota coloured fins framed into carrier system

10 PPC metal panel with projected retail signage feature and integrated door opening system

11 Stainless steel rainwater goods

12 PPC metal railing

13 PPC metal panel system with single doorset and perforated panels

14 Signage

15 Rooflight

16 Radius

A Plot A Community Hub

C Plot C Market Hall

Project:
Prestwich Village Retail Hub

Drawn:
ER

Rev:
P00

Checked:
JC

Details:
8/12/2023

Status:
S2 Information

Planning

Drawing No:
207-JMA-B-XX-DR-A-042401

Scale:
1:125 @ A1

Jon Matthews Architects

Union, 2-10 Albert Square, Manchester, M2 6LW 0161 974 3690

Copyright of this drawing is vested in Jon Matthews Architects and it must not be copied or reproduced without written consent. Figured dimensions only are to be taken from this drawing. Do not scale from this drawing. For full company disclosure please visit www.jonmatthewsarchitects.com



