



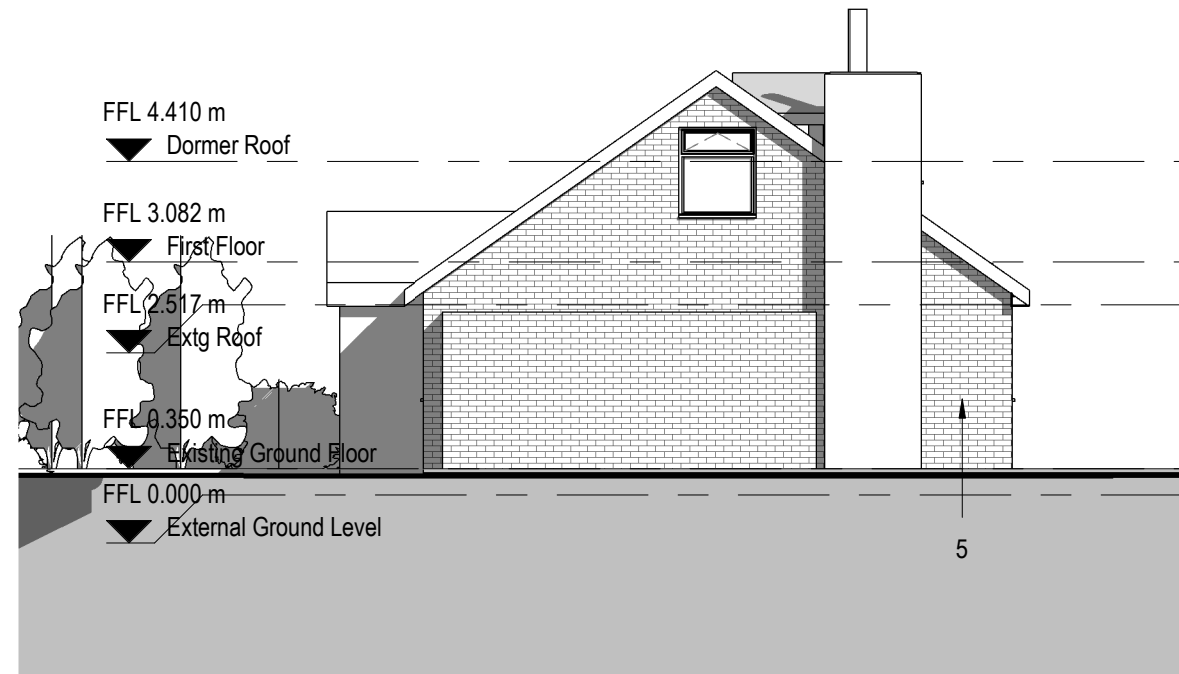

North Elevation
1 : 100

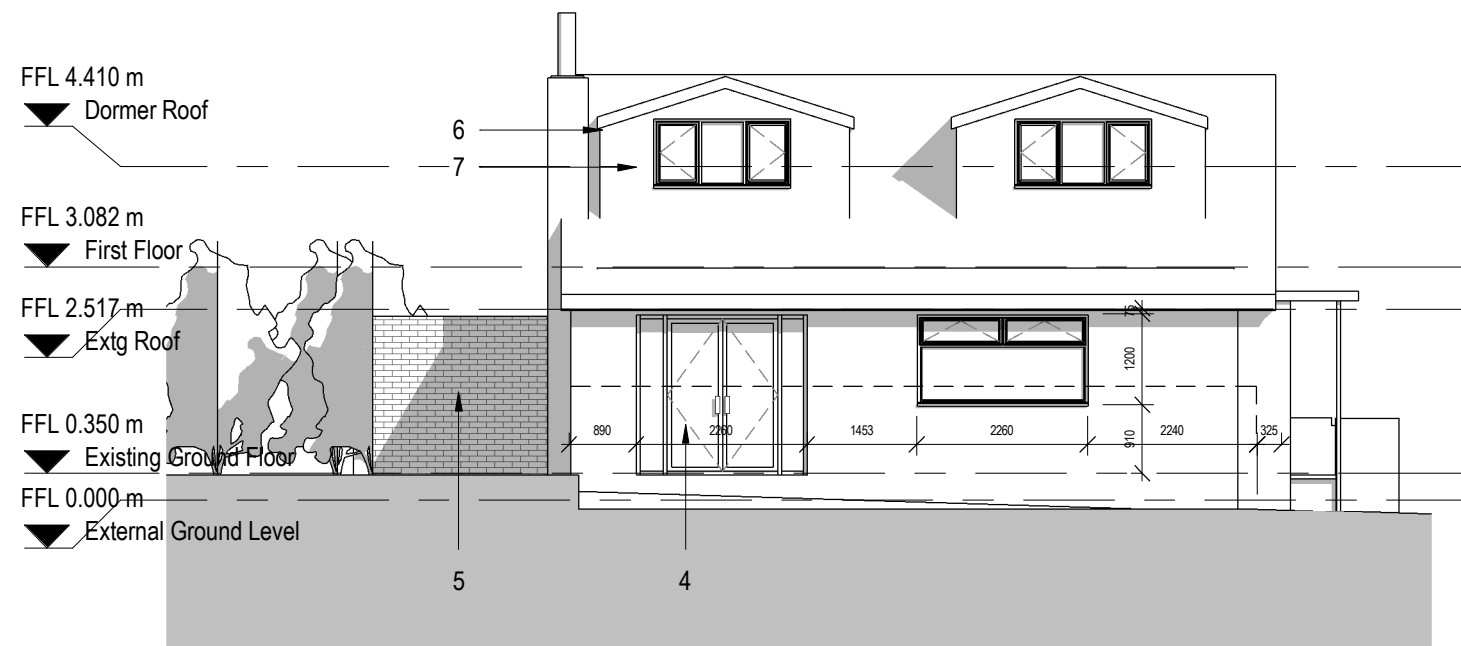

South Elevation
1 : 100



West Elevation
1 : 100

Materials Key

- 4. Existing dark grey uPVC glazed door
- 5. Existing red brickwork
- 6. Existing tiled roof
- 7. Existing dormers



Existing Elevations

3 Hillstone Close

Mr & Mrs Reeves

Drawing number
20003 - **1009**

Scale
As indicated@ A3

Revision

Date

Rev	Date	By	Description
-----	------	----	-------------

arkilab
DESIGN STUDIO
www.arkilab.co.uk / info@arkilab.design

Copyright of Arkilab Ltd 2020. All rights reserved. This drawing is not to be copied or disclosed by or to any unauthorised persons without the prior written consent of Arkilab Ltd.