




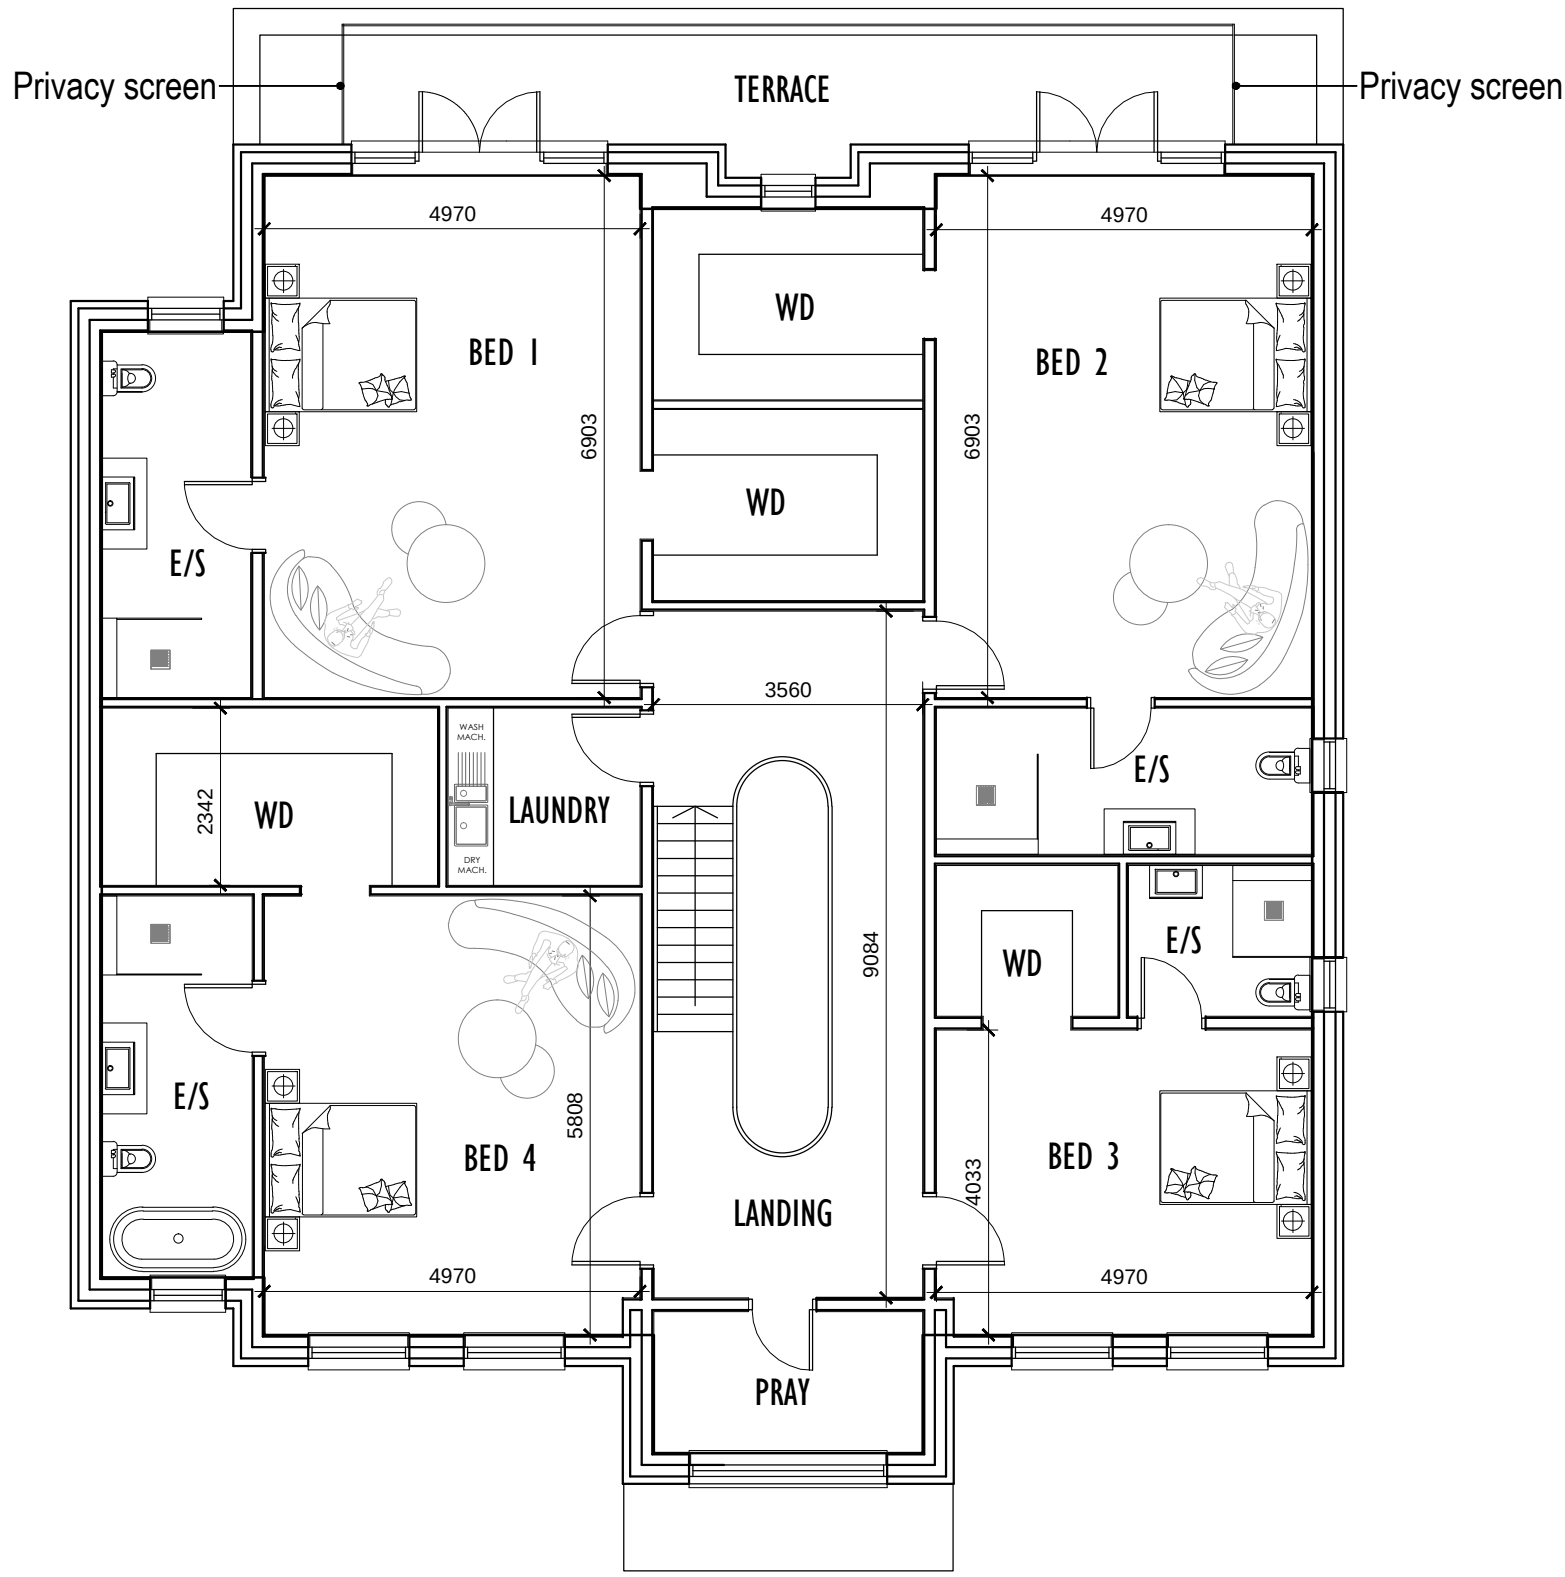


PROPOSED FIRST FLOOR PLAN 243 SQ M / 2582 SQ FT

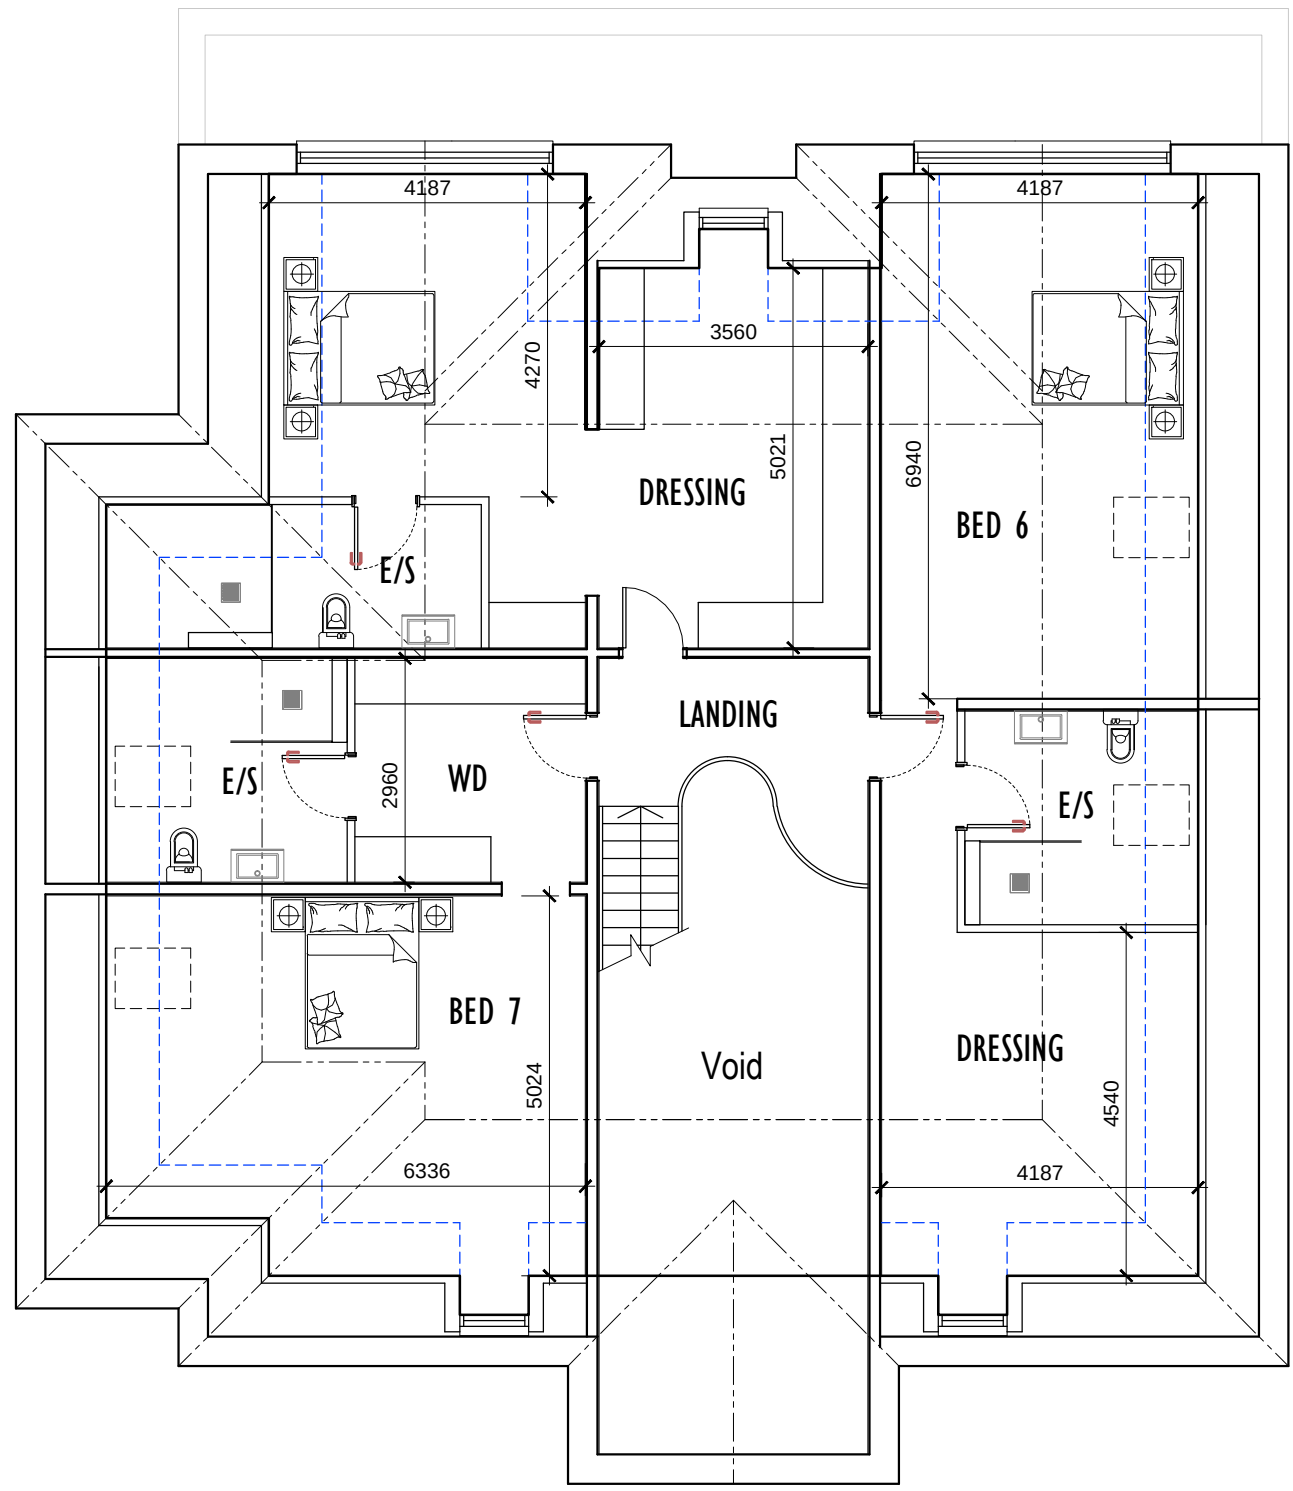

PROPOSED SECOND FLOOR PLAN 195 SQ M / 2098 SQ FT

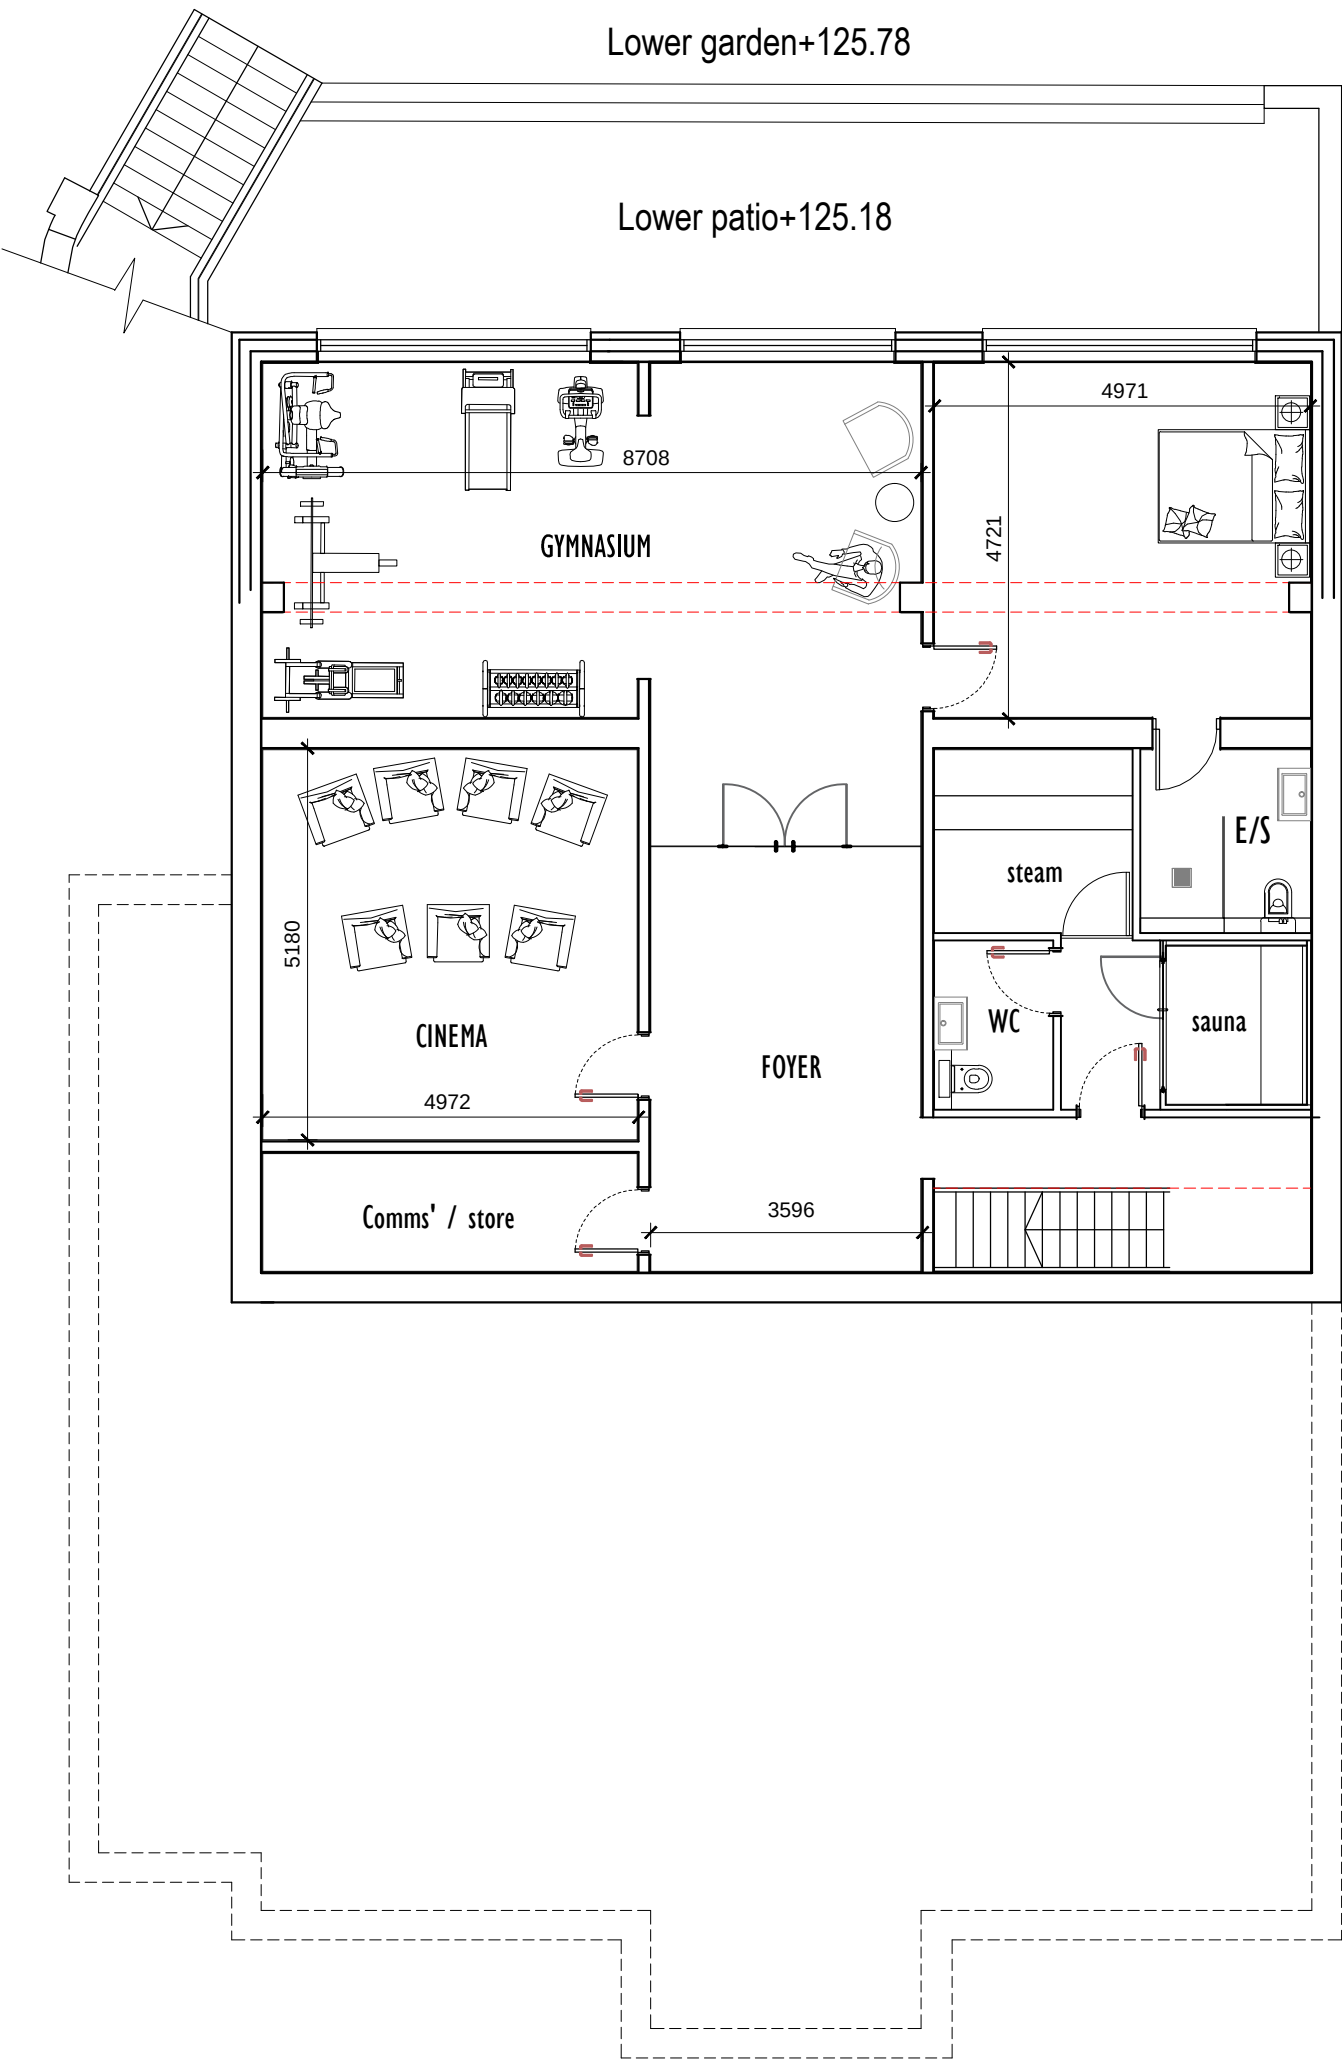

PROPOSED BASEMENT FLOOR PLAN 167 SQ M / 1797 SQ FT

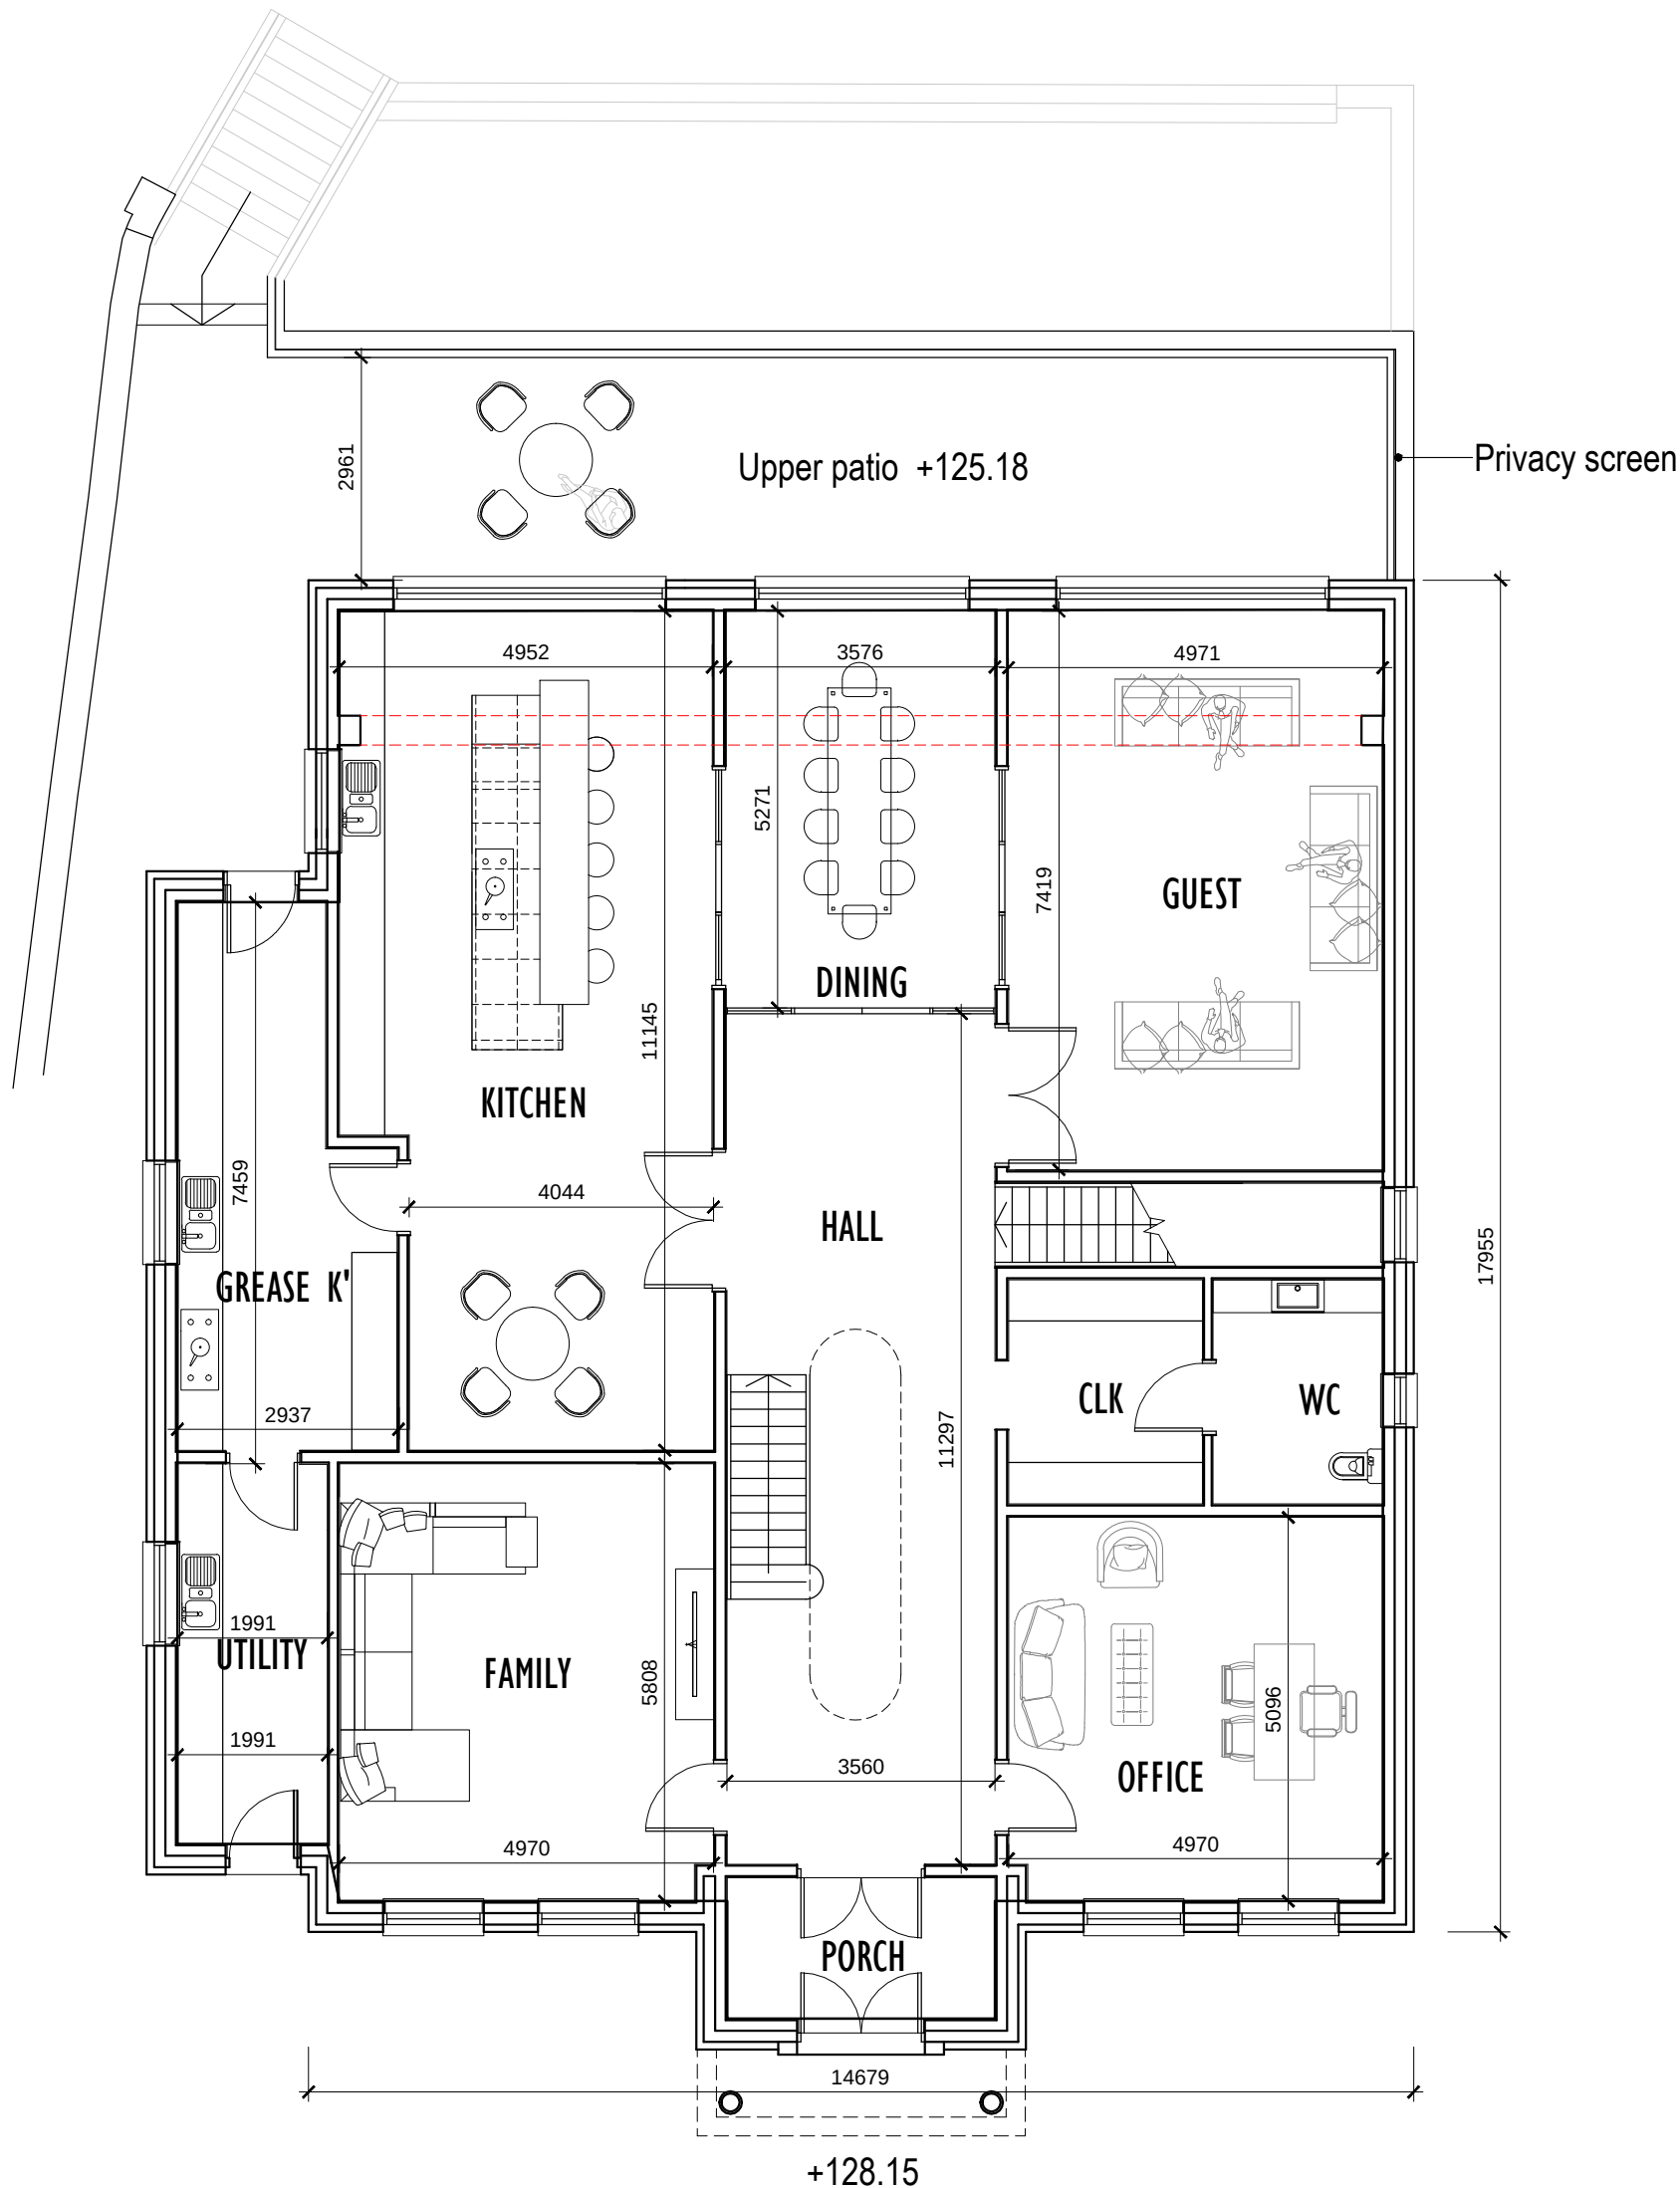

PROPOSED GROUND FLOOR PLAN 270 SQ M / 2905 SQ FT



Rev	Date	Description
A	20/02/25	Privacy screens added to windows
B		
C		
D		
E		

archirama Architecture & project management Archirama Ltd 3 Park Gate Ave, Withington, Manchester M20 3BZ Tel: 07976 171 100, email: info@archirama.co.uk	
Client	Mr I Kohli
Project / Site	54 Ringley Road Whitefield, Manchester
Drawing Title Demolition of dwelling & construction of total four storey dwelling with associated external works	
Drawn By pgg	01/10/24
Checked By Total	1: 10089A1
Drawing No PL03	Sheet A