




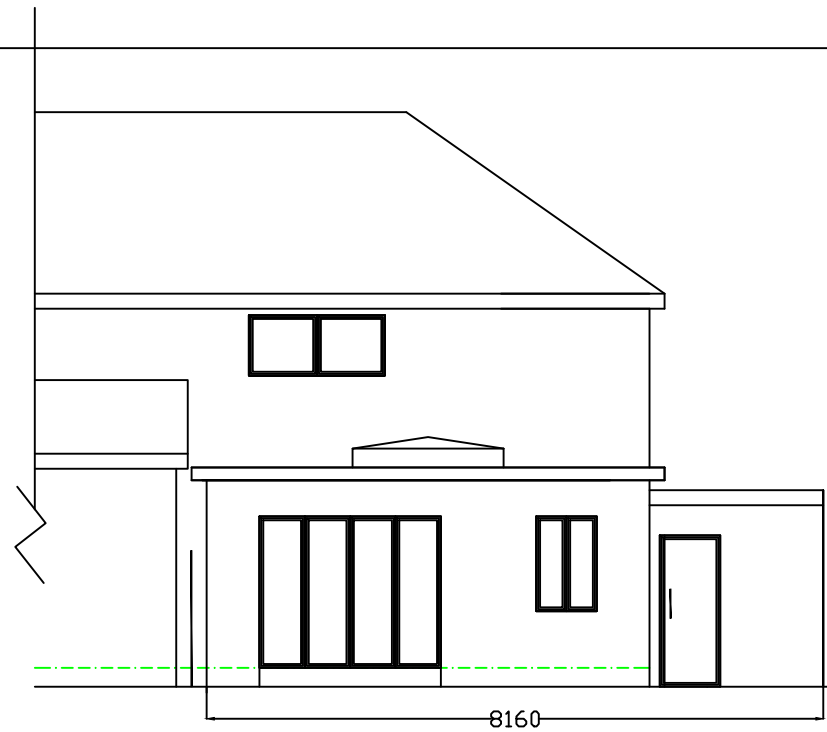

Rear Elevation

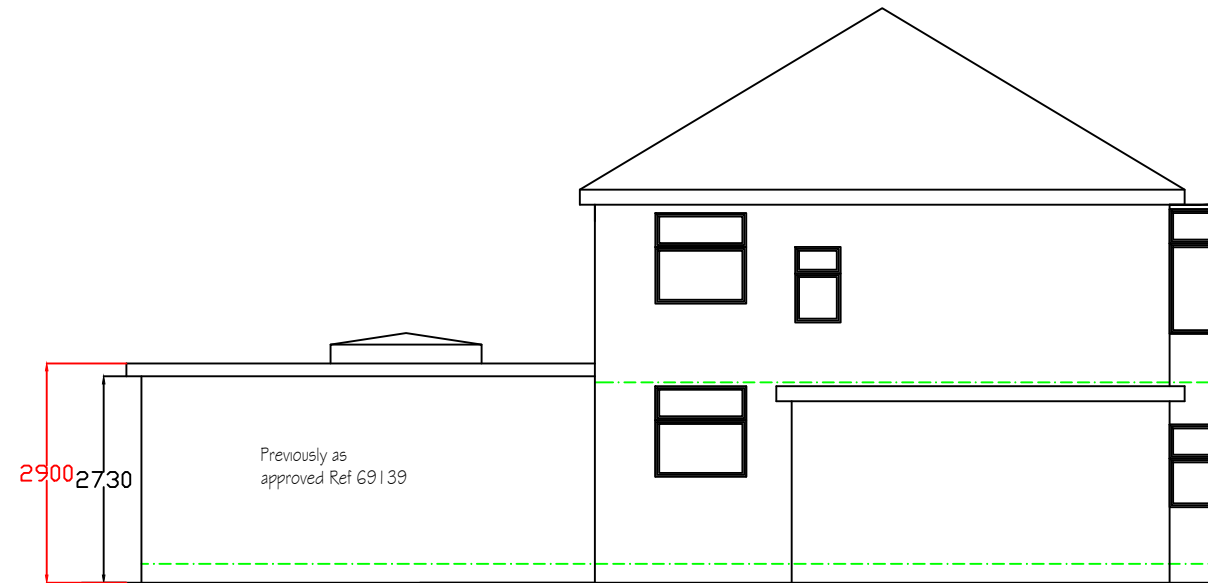

Side Elevation

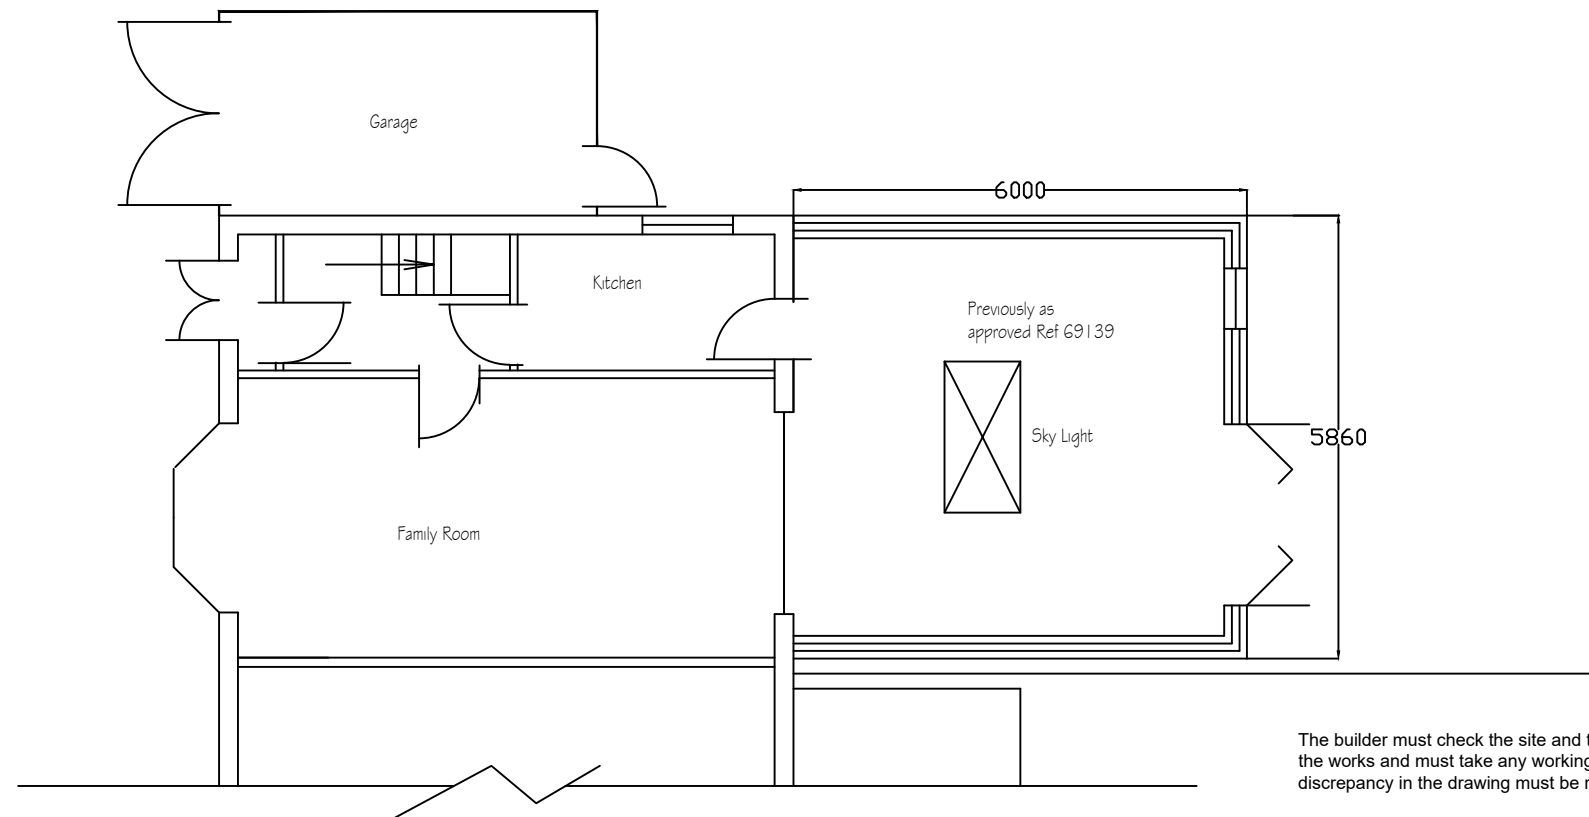

The builder must check the site and the approved drawings before commencing the works and must take any working measurements as necessary. Any discrepancy in the drawing must be reported to the client .

REVISION		initial
no.	date	description

H S H
Engineering Design Services Ltd
428 Cheetham Hill Road Cheetham Manchester
M8 9LE. UK 01617956385,07940197 333

project title	Proposed ground floor extension to the side and at the rear to create a habitable room including out building.		
client	Mr Sandeep Kumar Mrs Seema Rani		
dwg. title	Proposed Plan & Elevations		
dwg.no.	sheet no.	scale.	job no.
04		1:100 • A3	
52 Oaklane Whitefield M45 8ET			
drawn by.	checked by.	approved by.	date
TZ			June 2021