





Proposed Rear Elevation
Scale 1:100

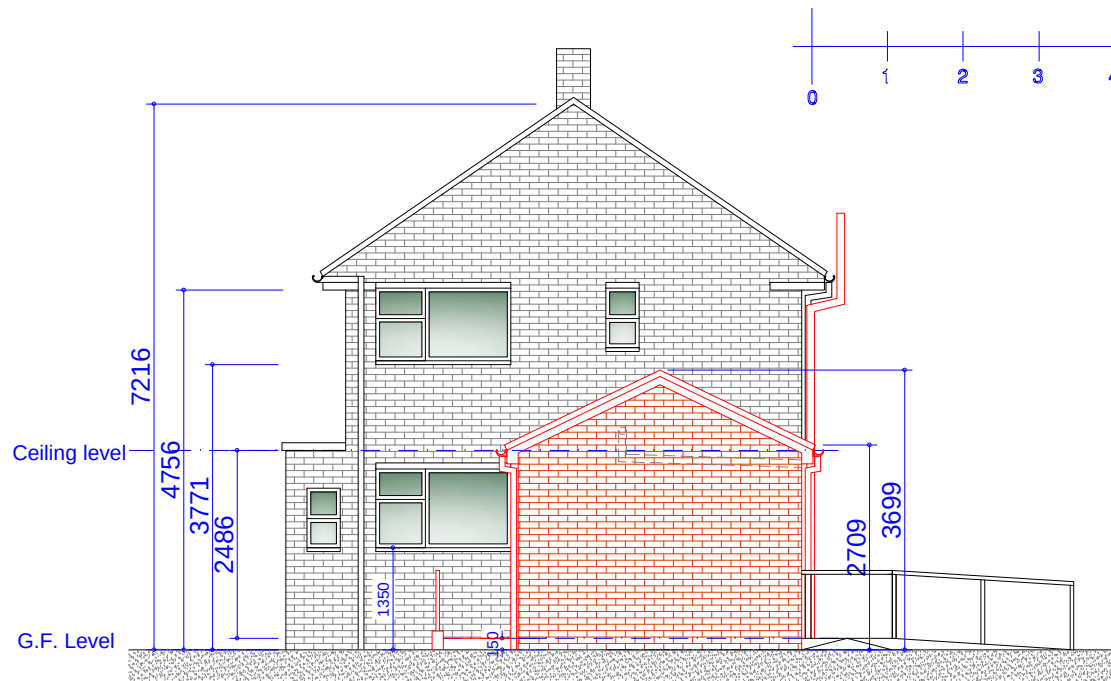

Proposed L/H Side Elevation
Scale 1:100

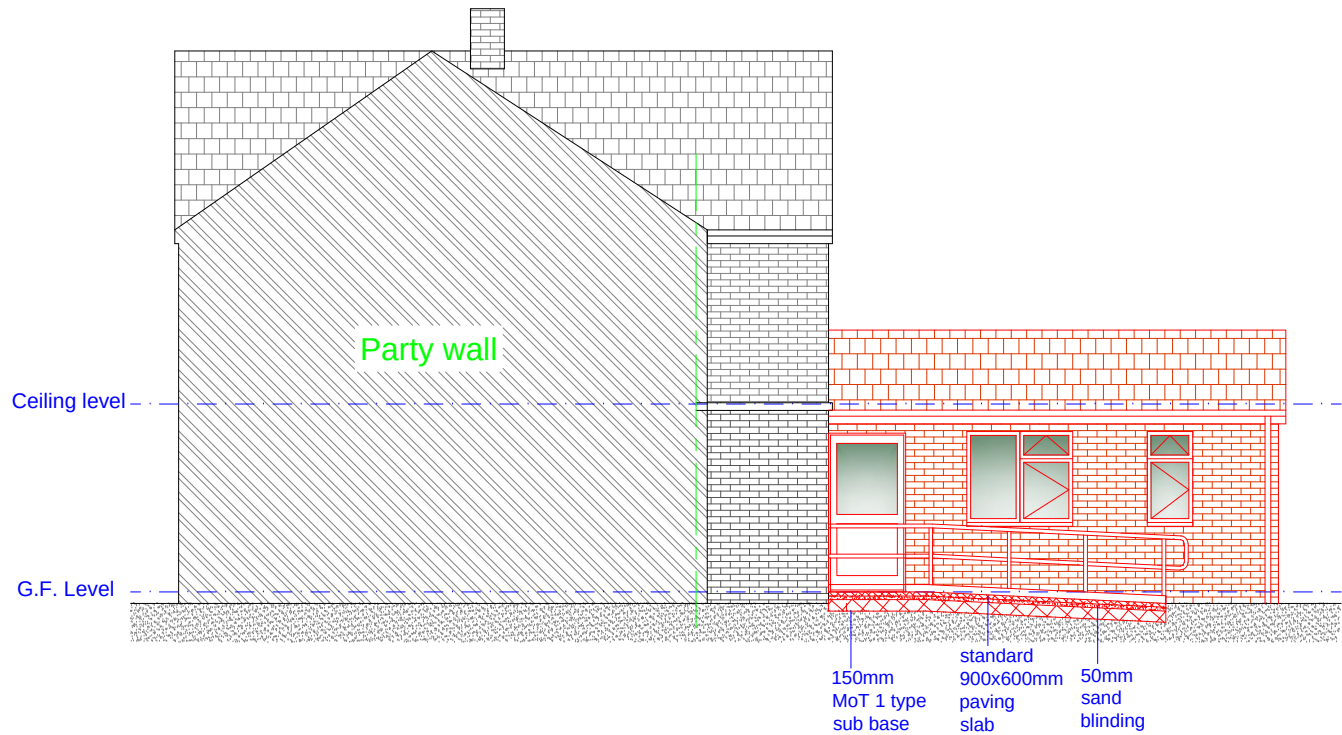

Proposed R/H Side Party Wall Elevation
Scale 1:100

Materials-
Walls - Brown mix commons
Roof - Concrete interlocking roof tiles
Windows - White UPVC DG
Door - White UPVC DG

Rev	Date	Description
Issued For : INFORMATION PURPOSES ONLY		
Client		
Mrs. Julie Sumner		
Project		
22 Rydal Close, Bury. BL9 9UL		
Demolish existing out-house and build		
Proposed DDA single storey rear extension.		
Scheme - Drawing Title		
Proposed Elevations.		
03	Date	07.02.22
Drawing No.	Revision	Scale 1:100 @A3

