
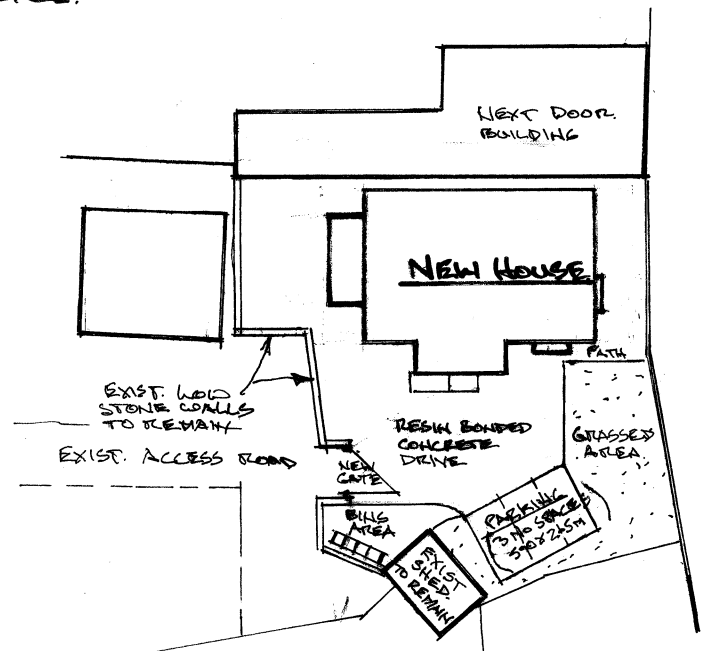
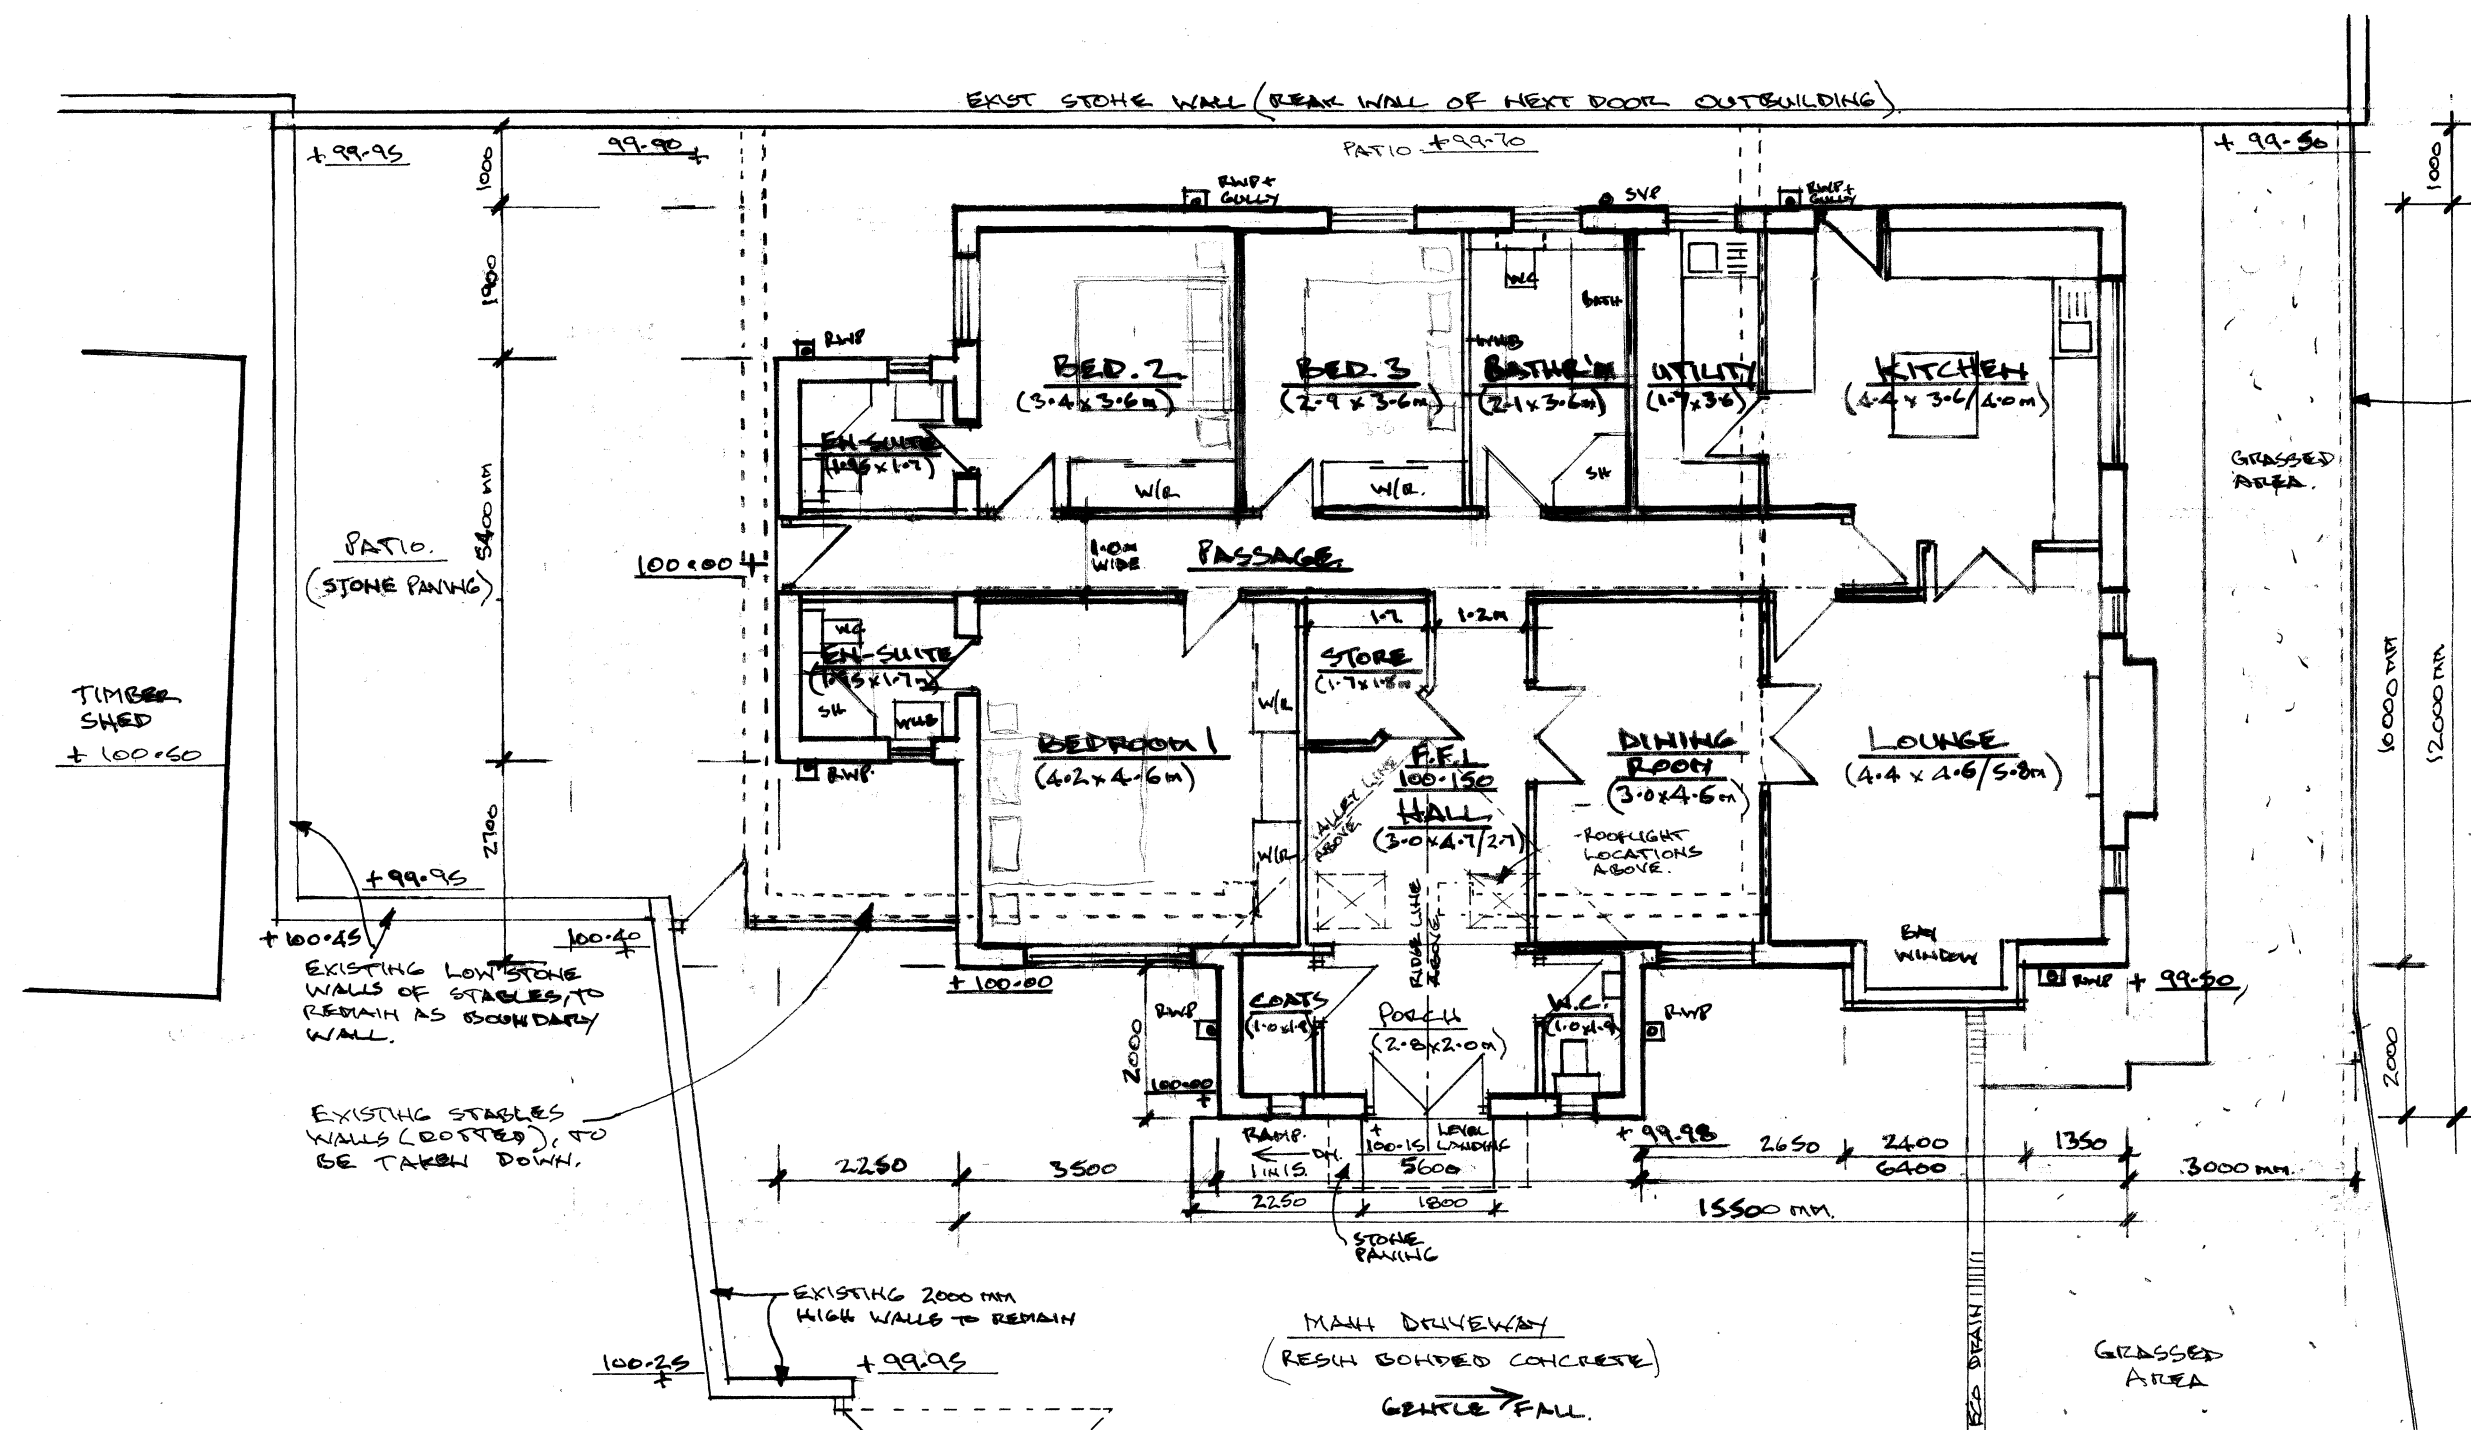


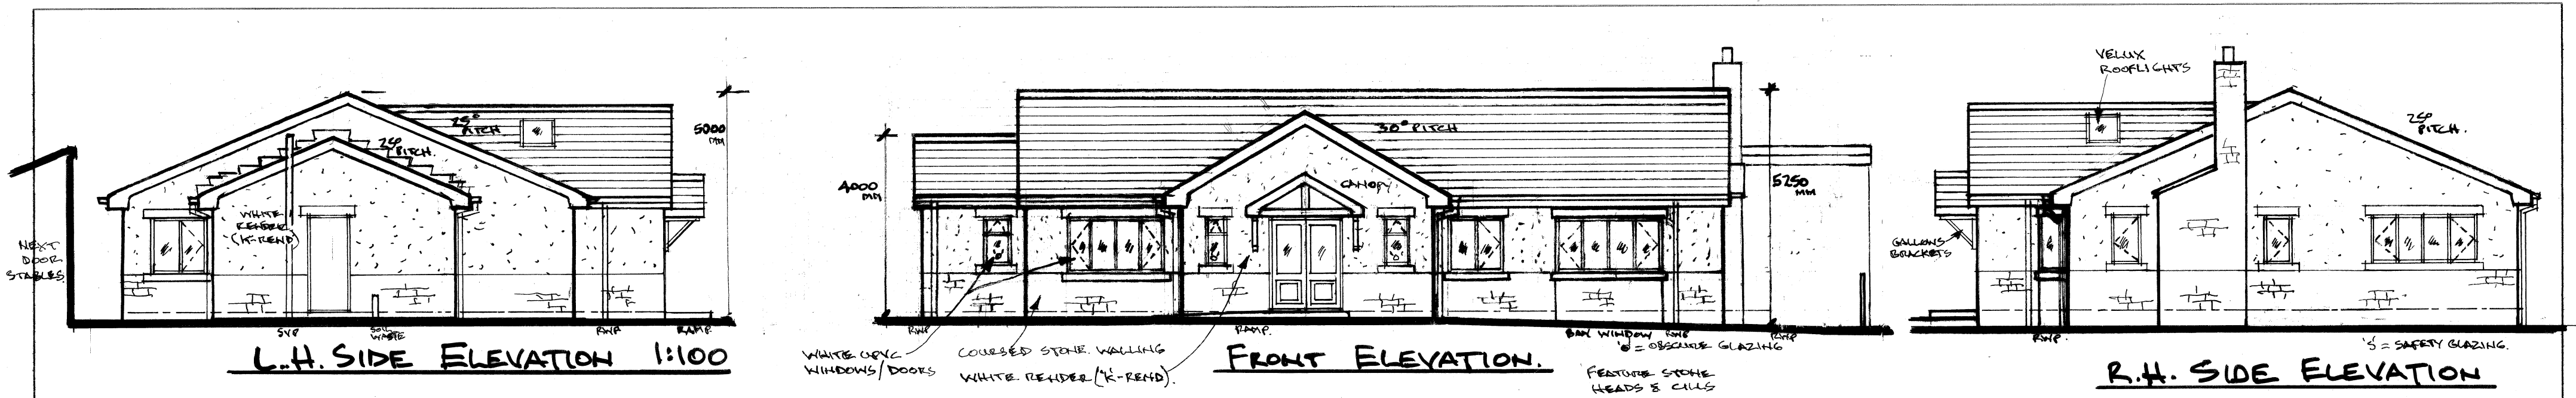

REV. B - BUNGALOW REDUCED IN SIZE & HEIGHT - 21.12.21. NB.
 REV. A - SITE LEVELS ADDED; EXTERNAL LANDSCAPING/AMENITIES ADDED; 1:500 SITE PLAN ADDED FOR CLARIFICATION 1.9.21. NB.

Architectural & Building Services

NEIL BUTTERWORTH

Tel: 07785 275483
 Mobile: 07785 275483
 89 Higher Ainsworth Road, Radcliffe, Manchester, M26 4JJ.

Job Title **PROPOSED NEW DETACHED BUNGALOW, ON LAND AT REAR OF 90 WATLING ST., AFFETTSIDE, BURY, FOR MR & MRS S. WALKER.**

Drawing Title **PLANS & ELEVATIONS (PROPOSED)**

Scale 1:100	Date FEB. 21	Drawn by N.B.	Drawing No. 4.18
----------------	-----------------	------------------	---------------------