




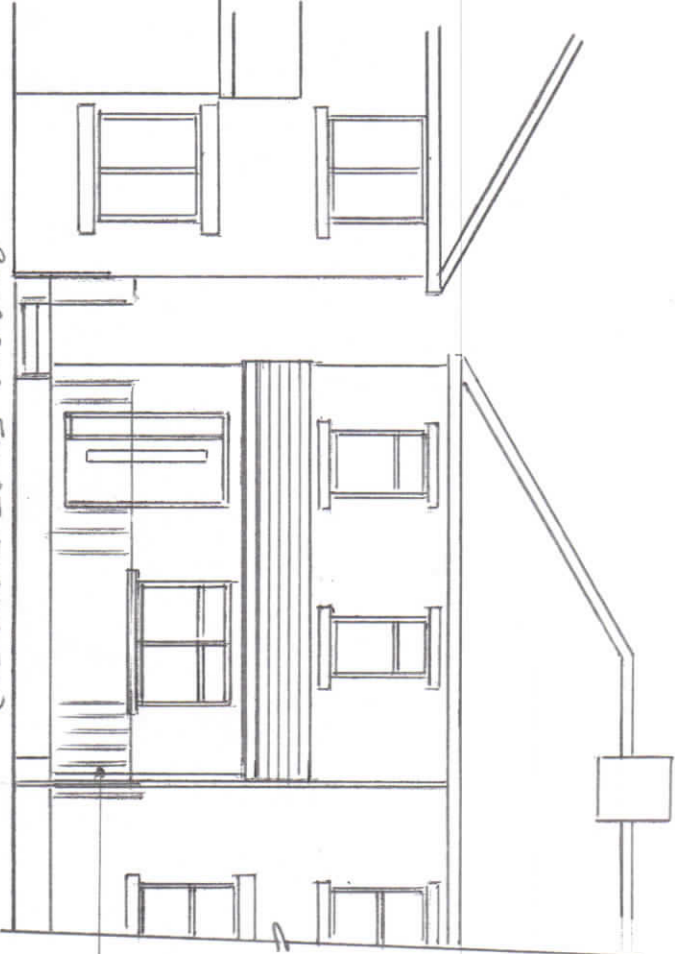


PROPOSED FRONT ELEVATION

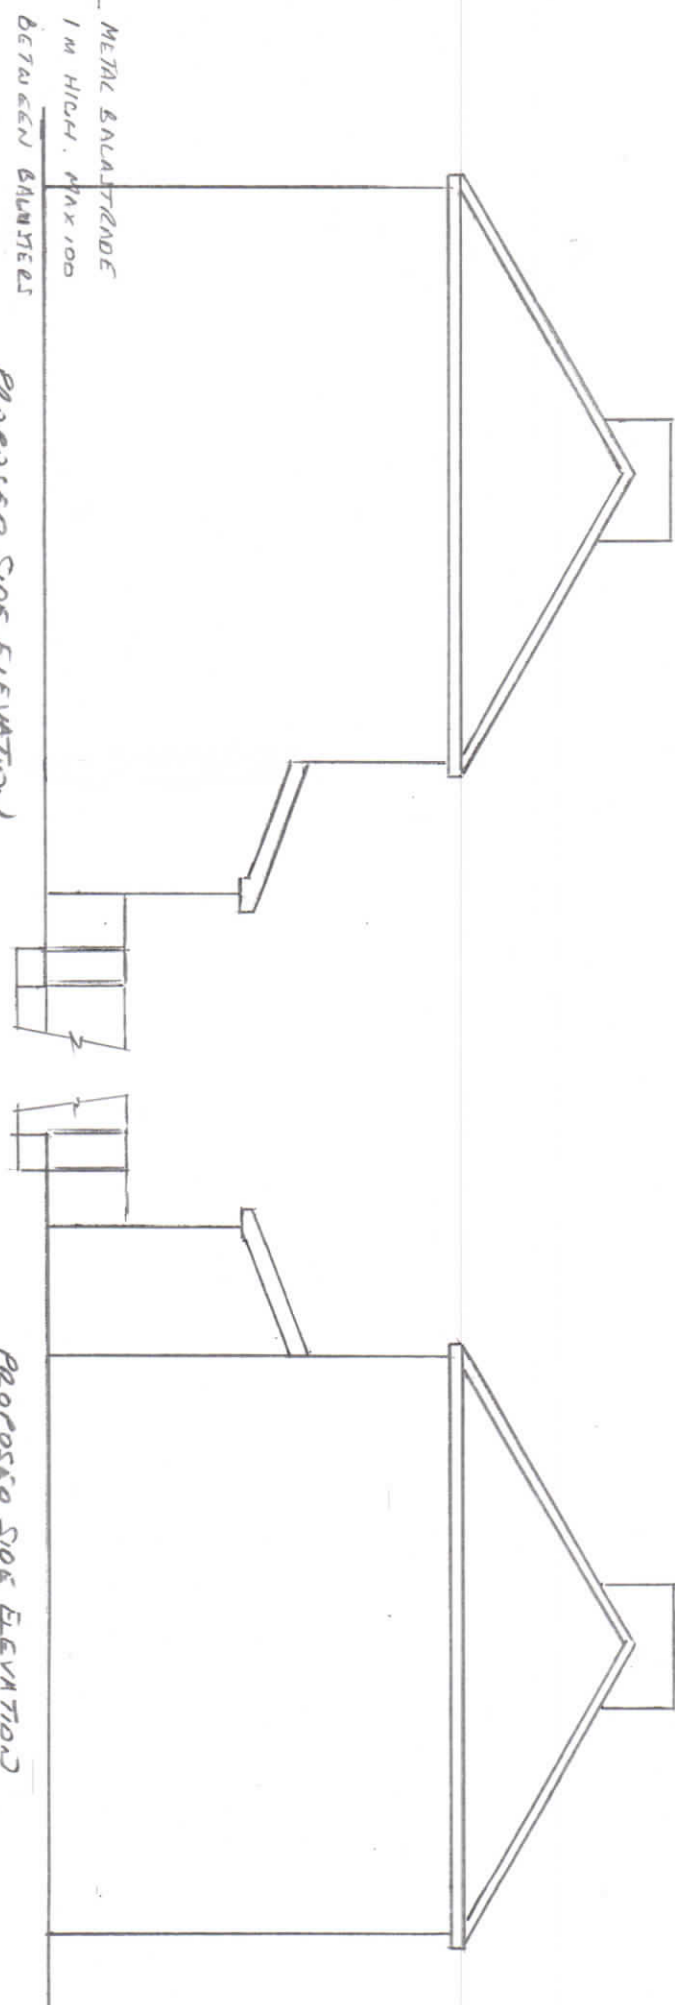

PROPOSED SIDE ELEVATION

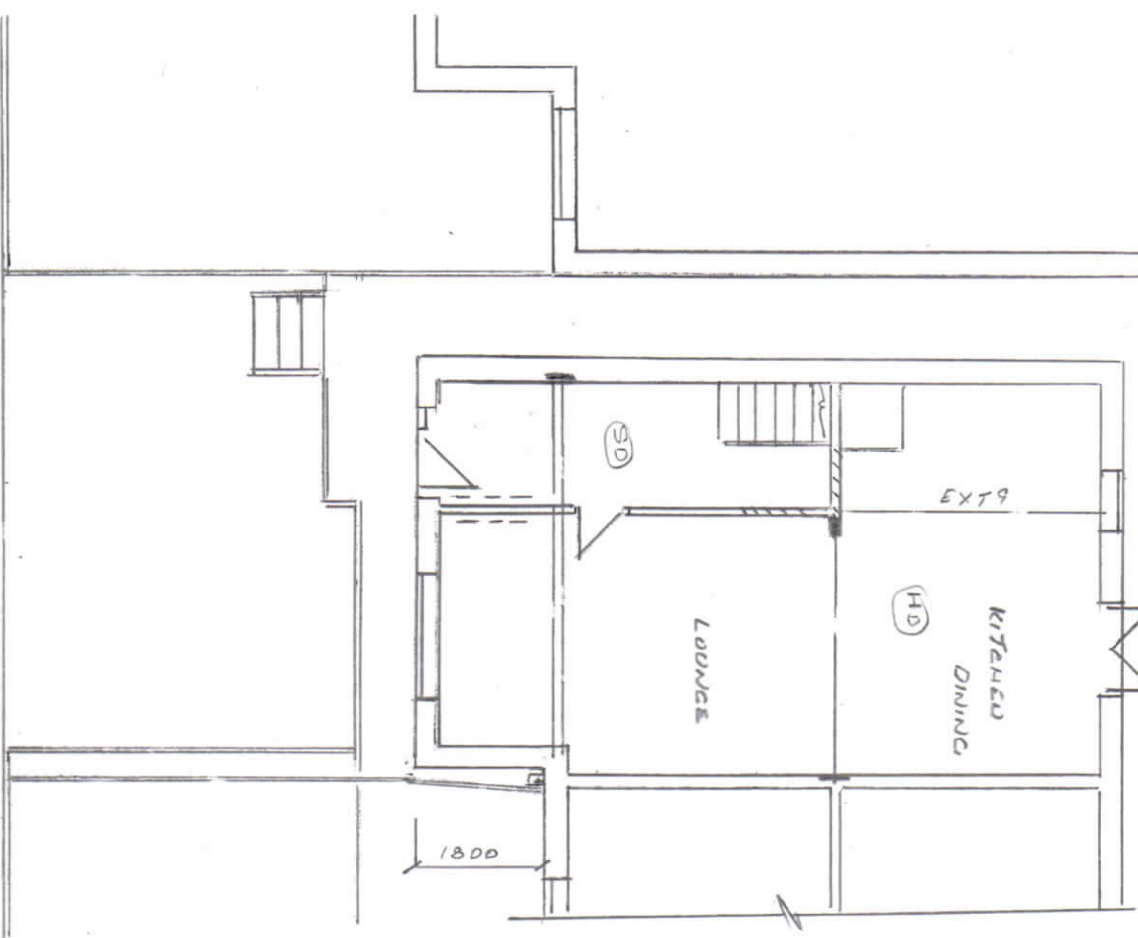

PROPOSED GROUND FLOOR PLAN

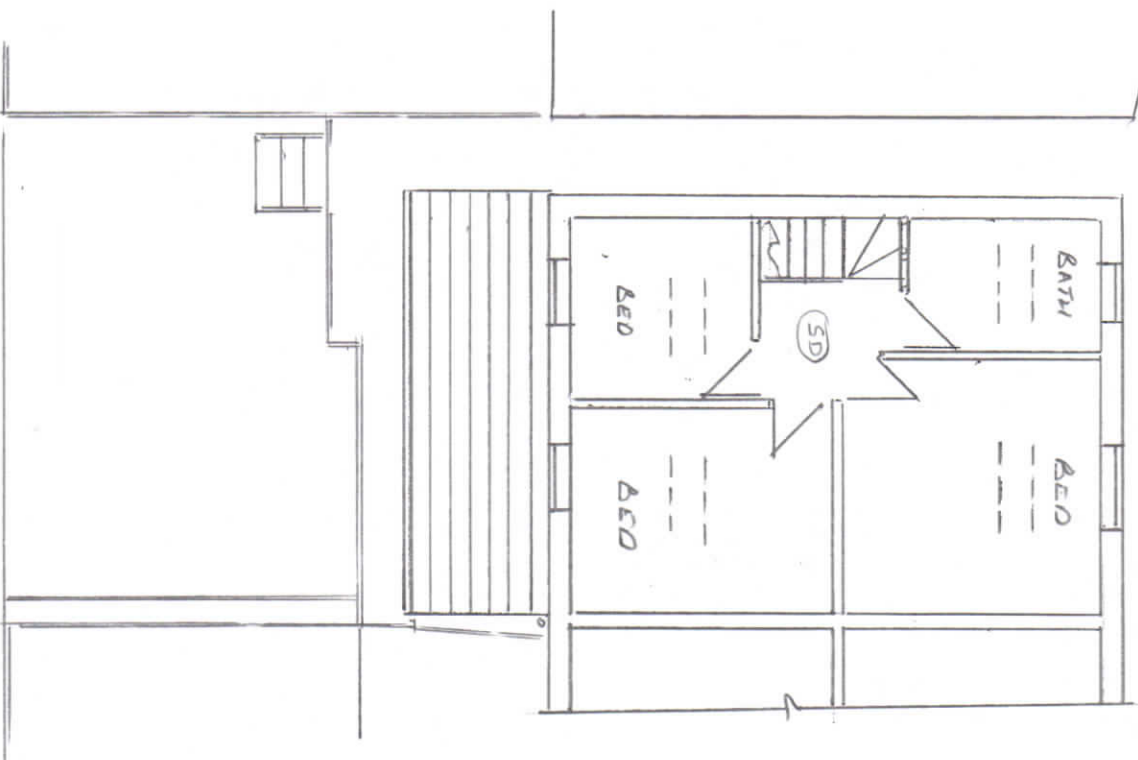

PROPOSED FIRST FLOOR PLAN

Thompson Designs
Tel 0161 705 1458 Mob 07884 318634

Sheet 2
Propose Plans and Elevations
64 Polefield Hall Road
Prestwich M25 2WW
Scale 1:100 @ A3 Date May 2023

Rev 1