


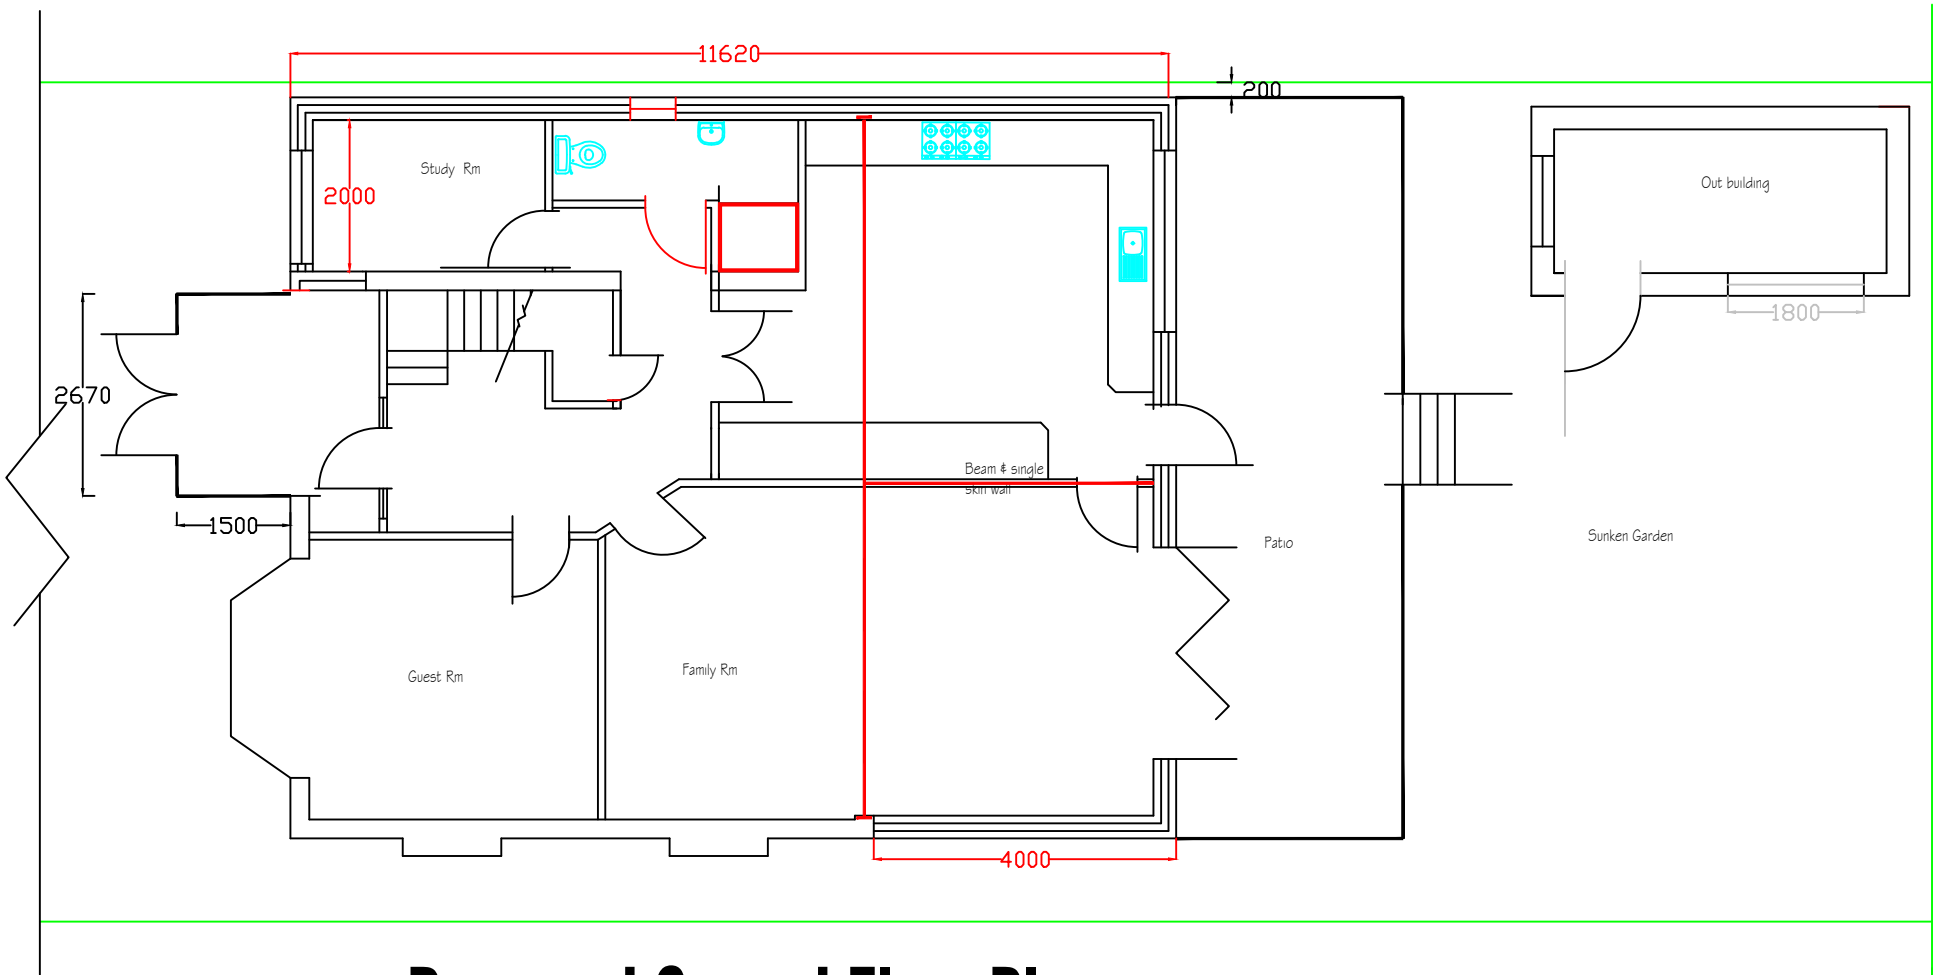

Proposed Ground Floor Plan

Date	Rev	Description	
25.08.21	A	Planning	
H S H Engineering Design Services 428 Cheetham Hill Road Cheetham Manchester M8 9LE, UK. 01617956385, 07940197333			
project title	Proposed ground floor / double storey extension including an outdoor building.		
client	Mr Nahim Ahmed		
dwg. title	Existing / Proposed Ground Floor Plan		
dwg. no.	sheet no.	scale.	job no.
05A		1:100 @ A3	
35 Crighwell Road Prestwich M25 0FE			
drawn by.	checked by.	approved by.	date
TZ			April 2021