




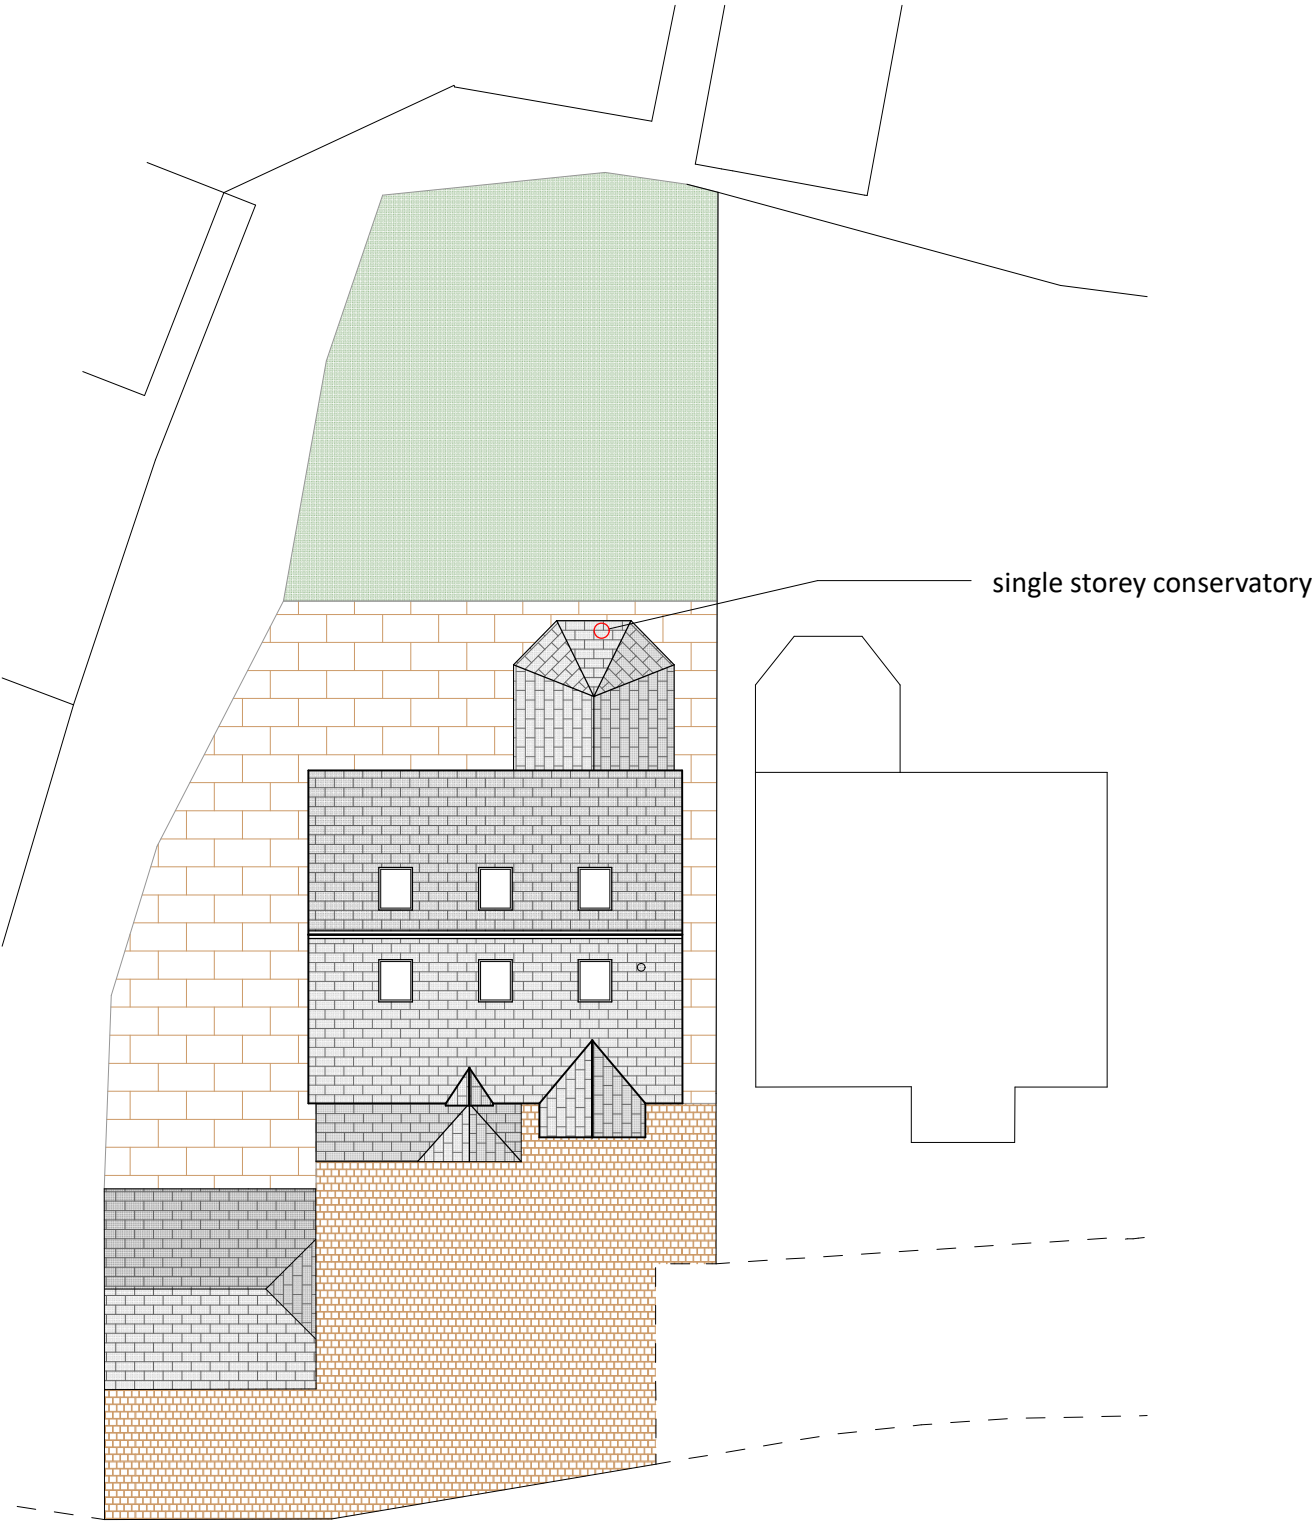

Existing Site Plan

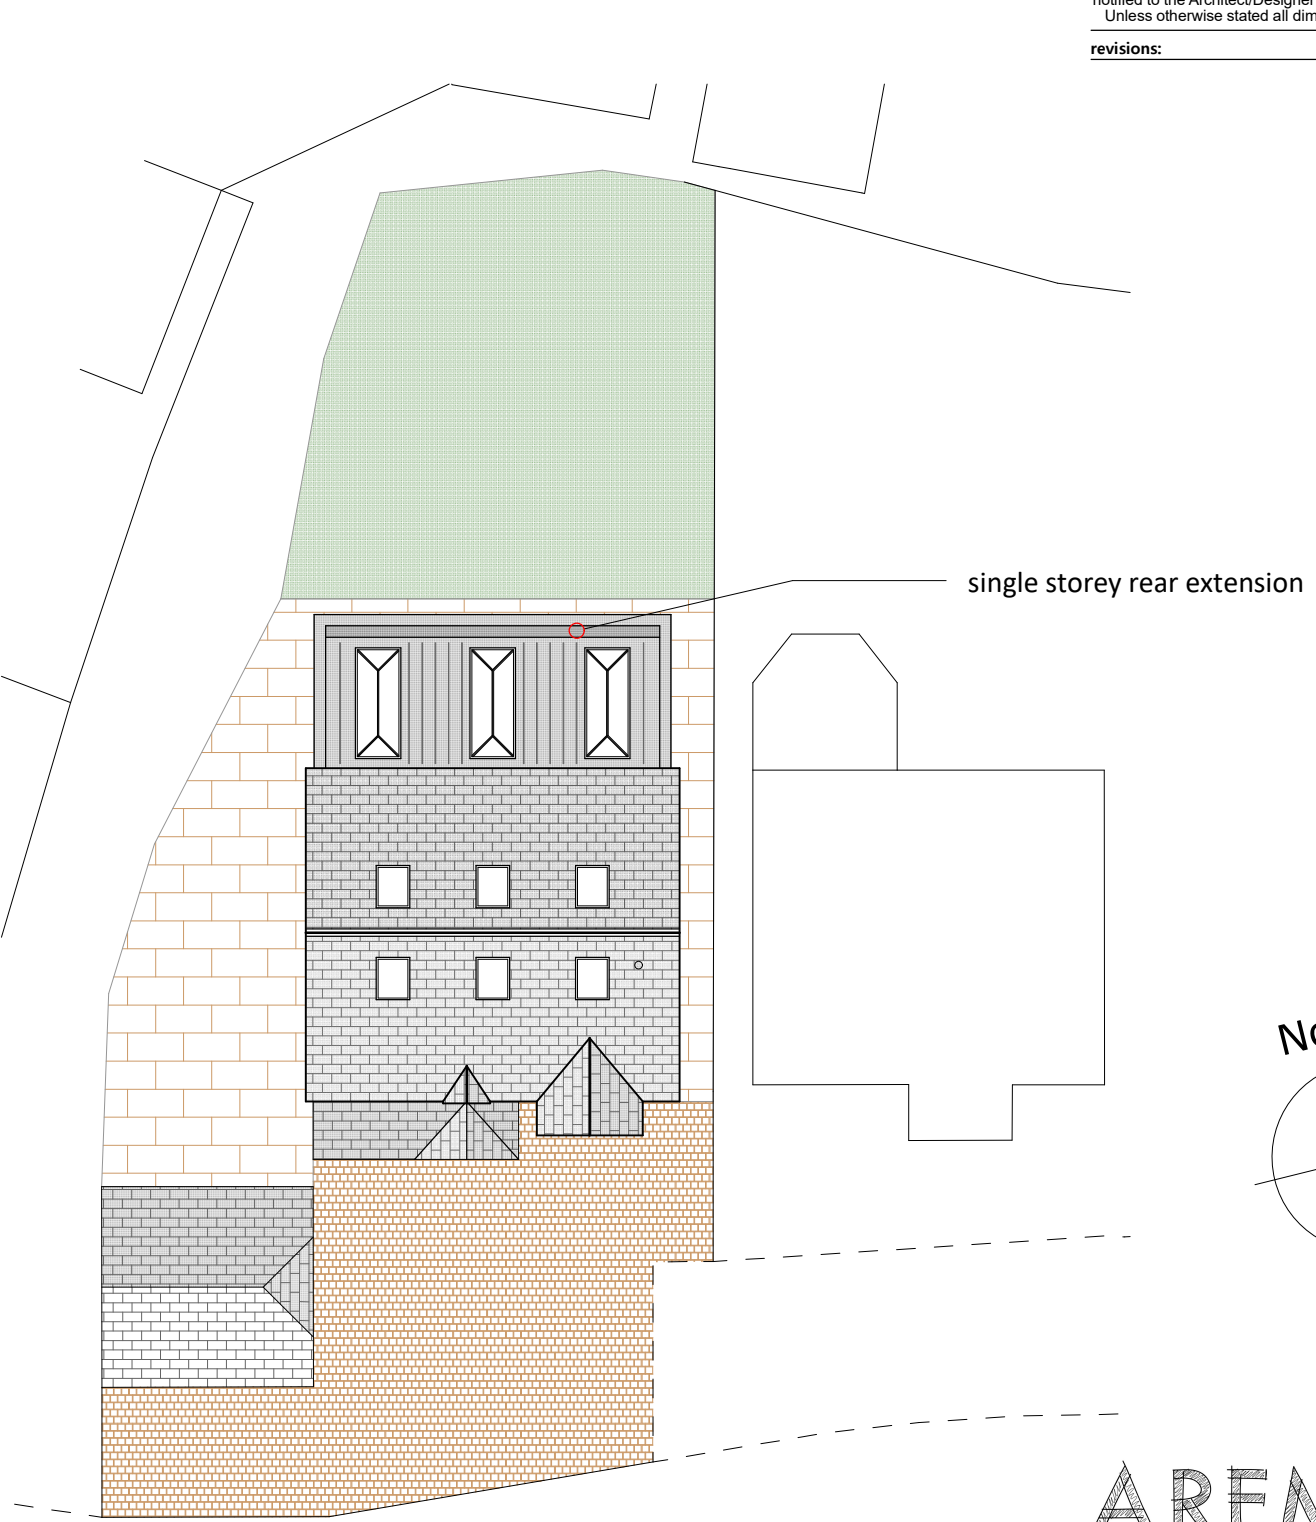

Proposed Site Plan

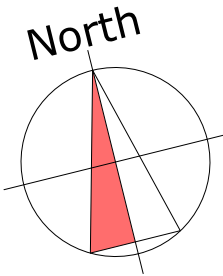

AREM architectural design

Client : Chloe Wood

Extension

8 Redisher Croft BL0 9JS

Sheet : Site Plan


Drawing No :	AD2302	02	
--------------	--------	----	--

scale : 1:200 @A3

date : 06.12.23

drawn : gp check : emma@aremdesign.co.uk

© ALL DRAWINGS AND WRITTEN MATERIAL HEREIN CONSTITUTE THE ORIGINAL AND UNPUBLISHED WORK OF THE ARCHITECT/DESIGNER, AND THE SAME MAY NOT BE DUPLICATED, USED, OR DISCLOSED WITHOUT THE WRITTEN CONSENT OF THE ARCHITECT/DESIGNER.

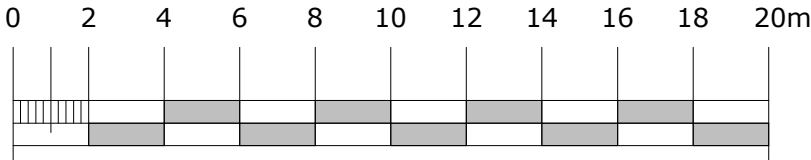

scale 1:200

Existing and Proposed Site Plan 1:200