


LAND AT HARPER FOLD ROAD, RADCLIFFE


PLANNING APPROVAL




FRONT ELEVATION
(SCALE 1:50)

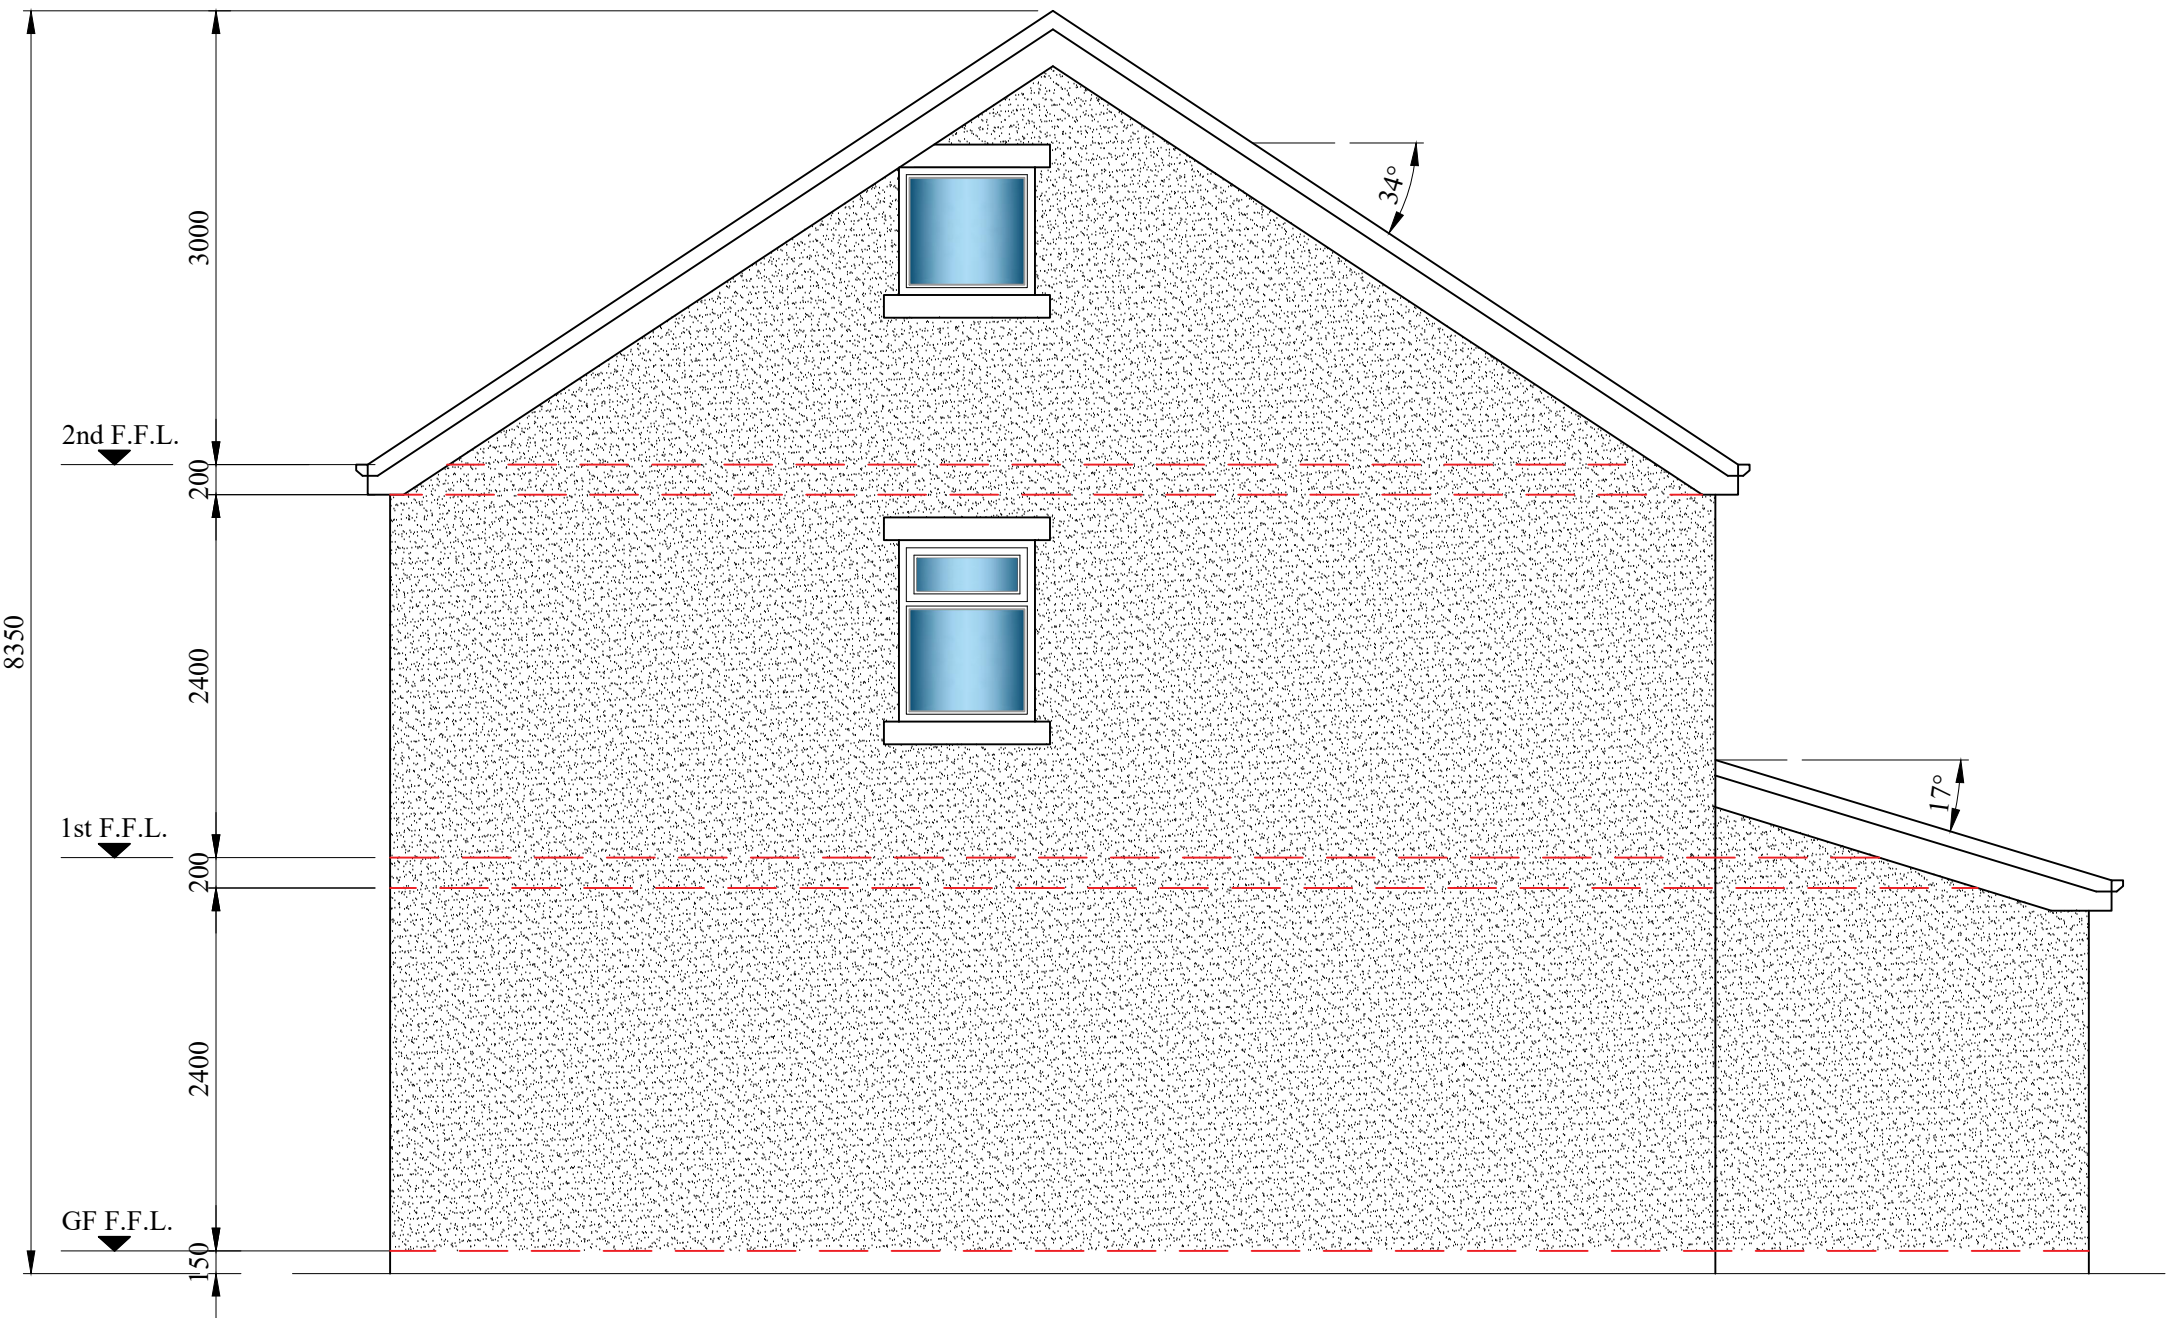


LEFT SIDE ELEVATION
(SCALE 1:50)

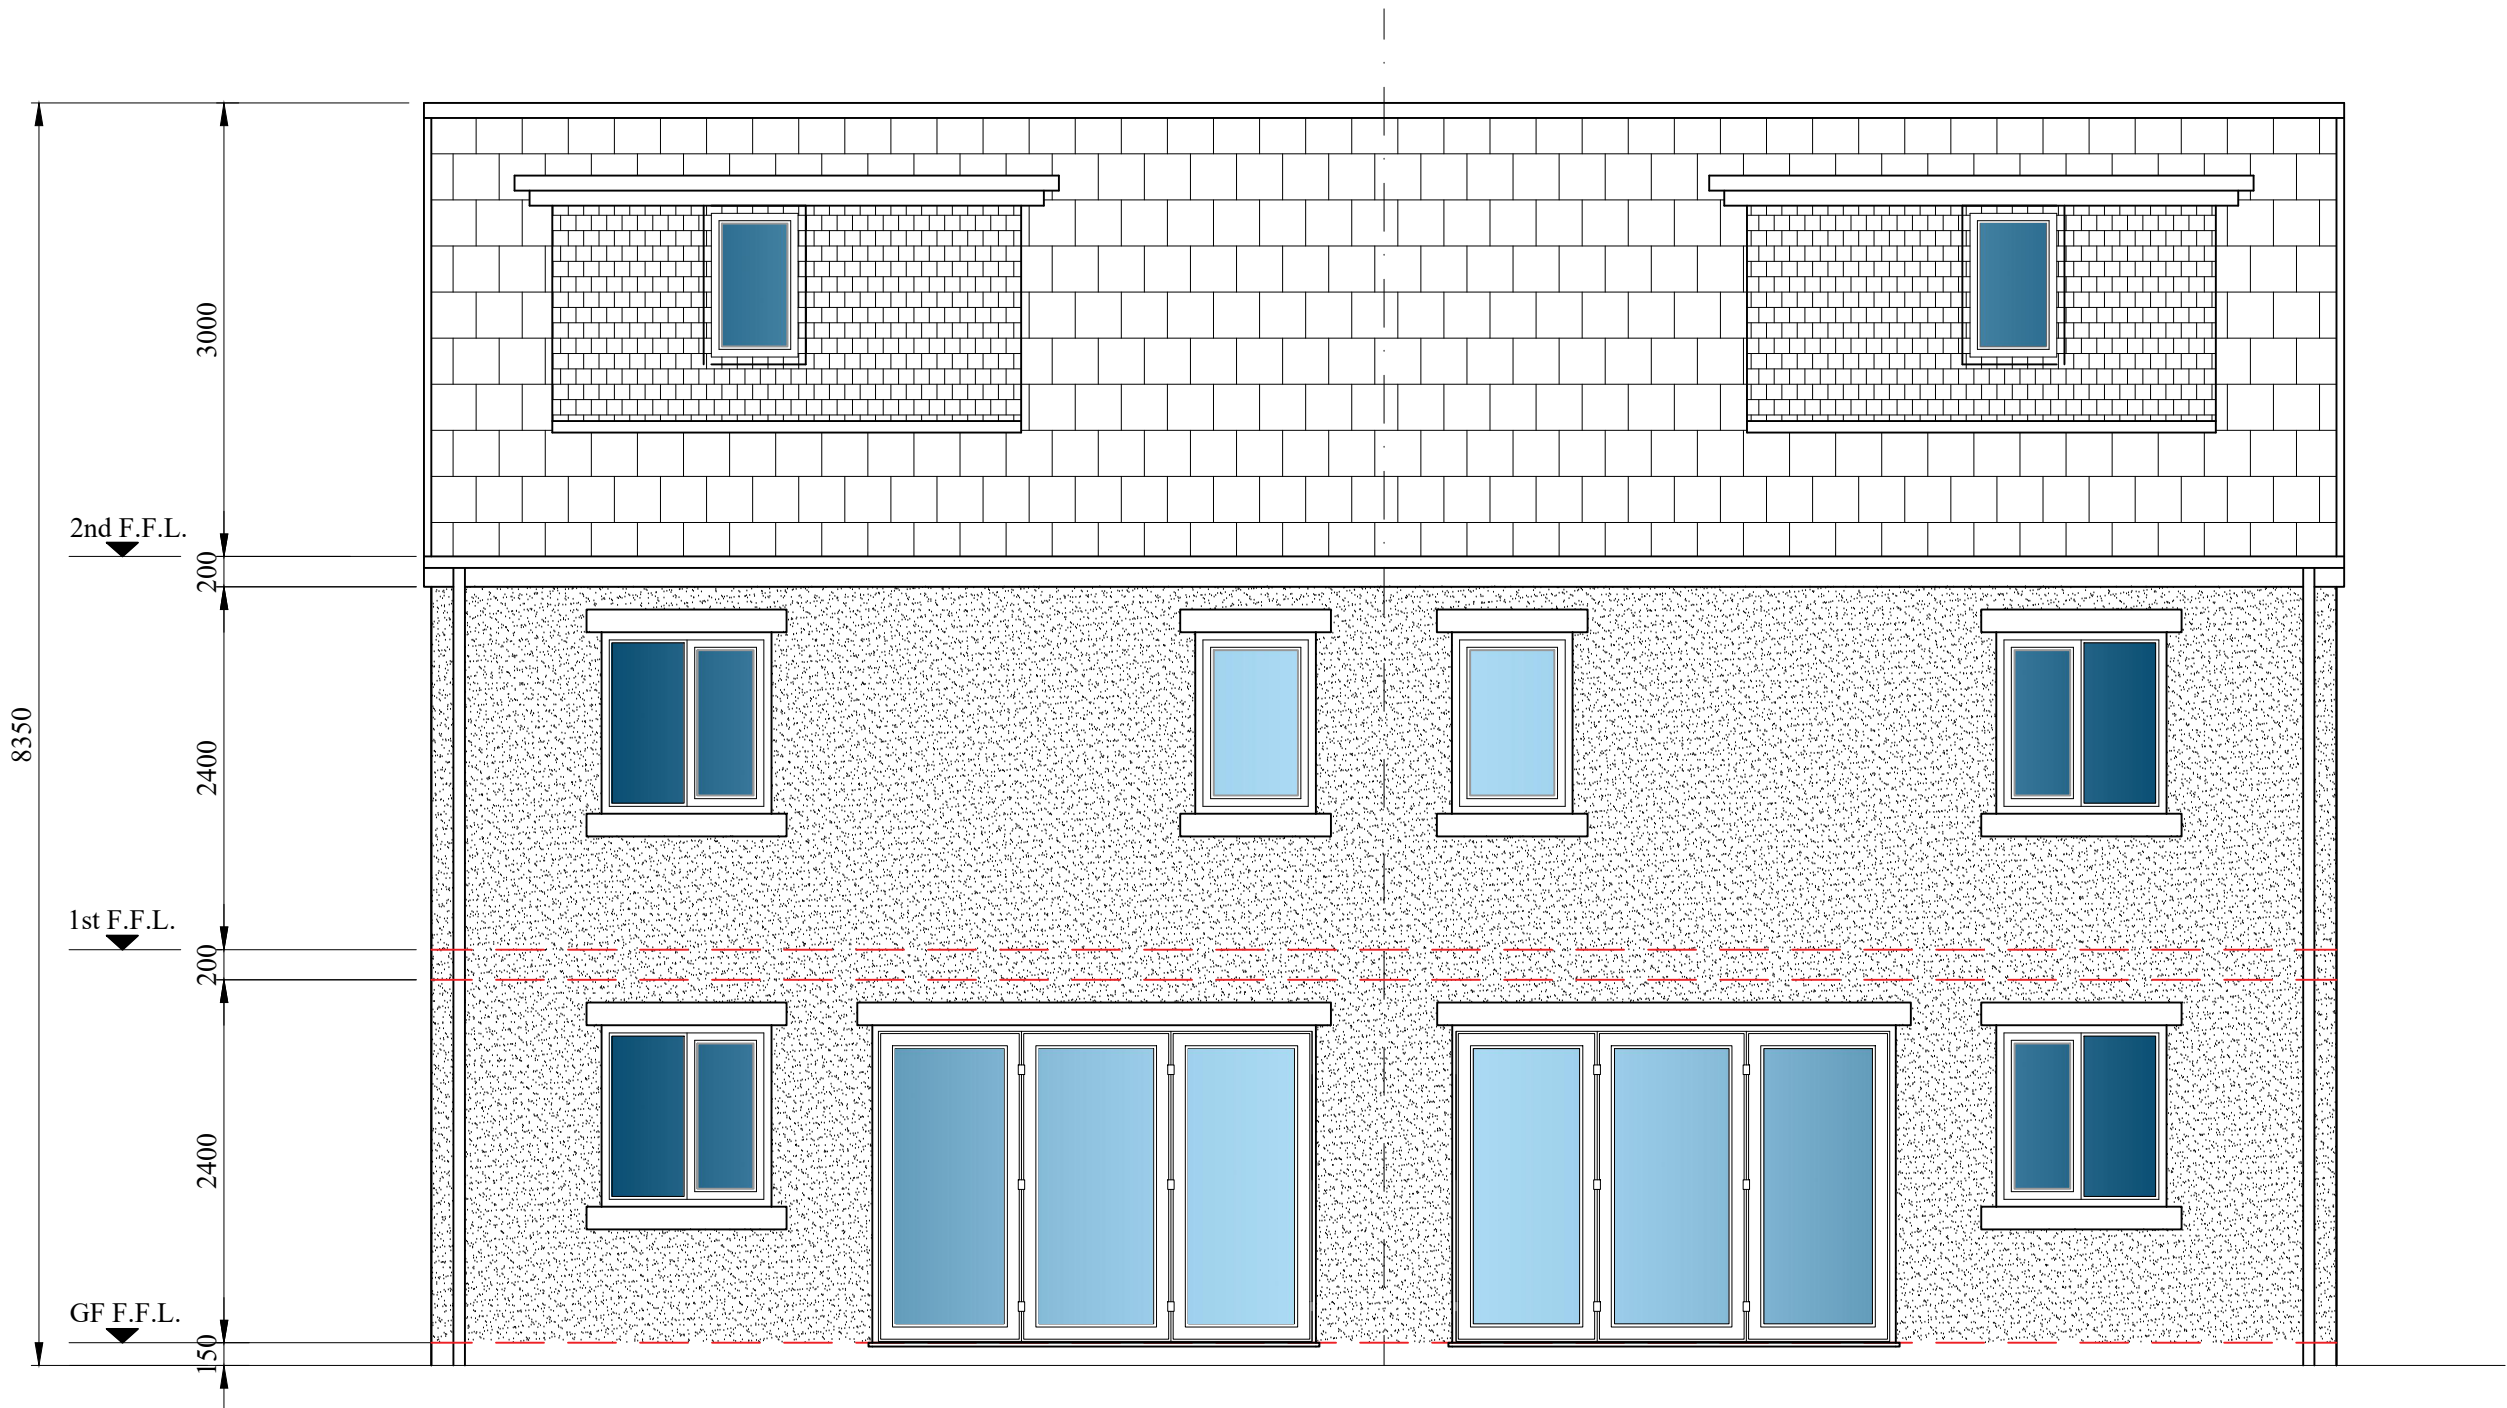

REAR ELEVATION
(SCALE 1:50)

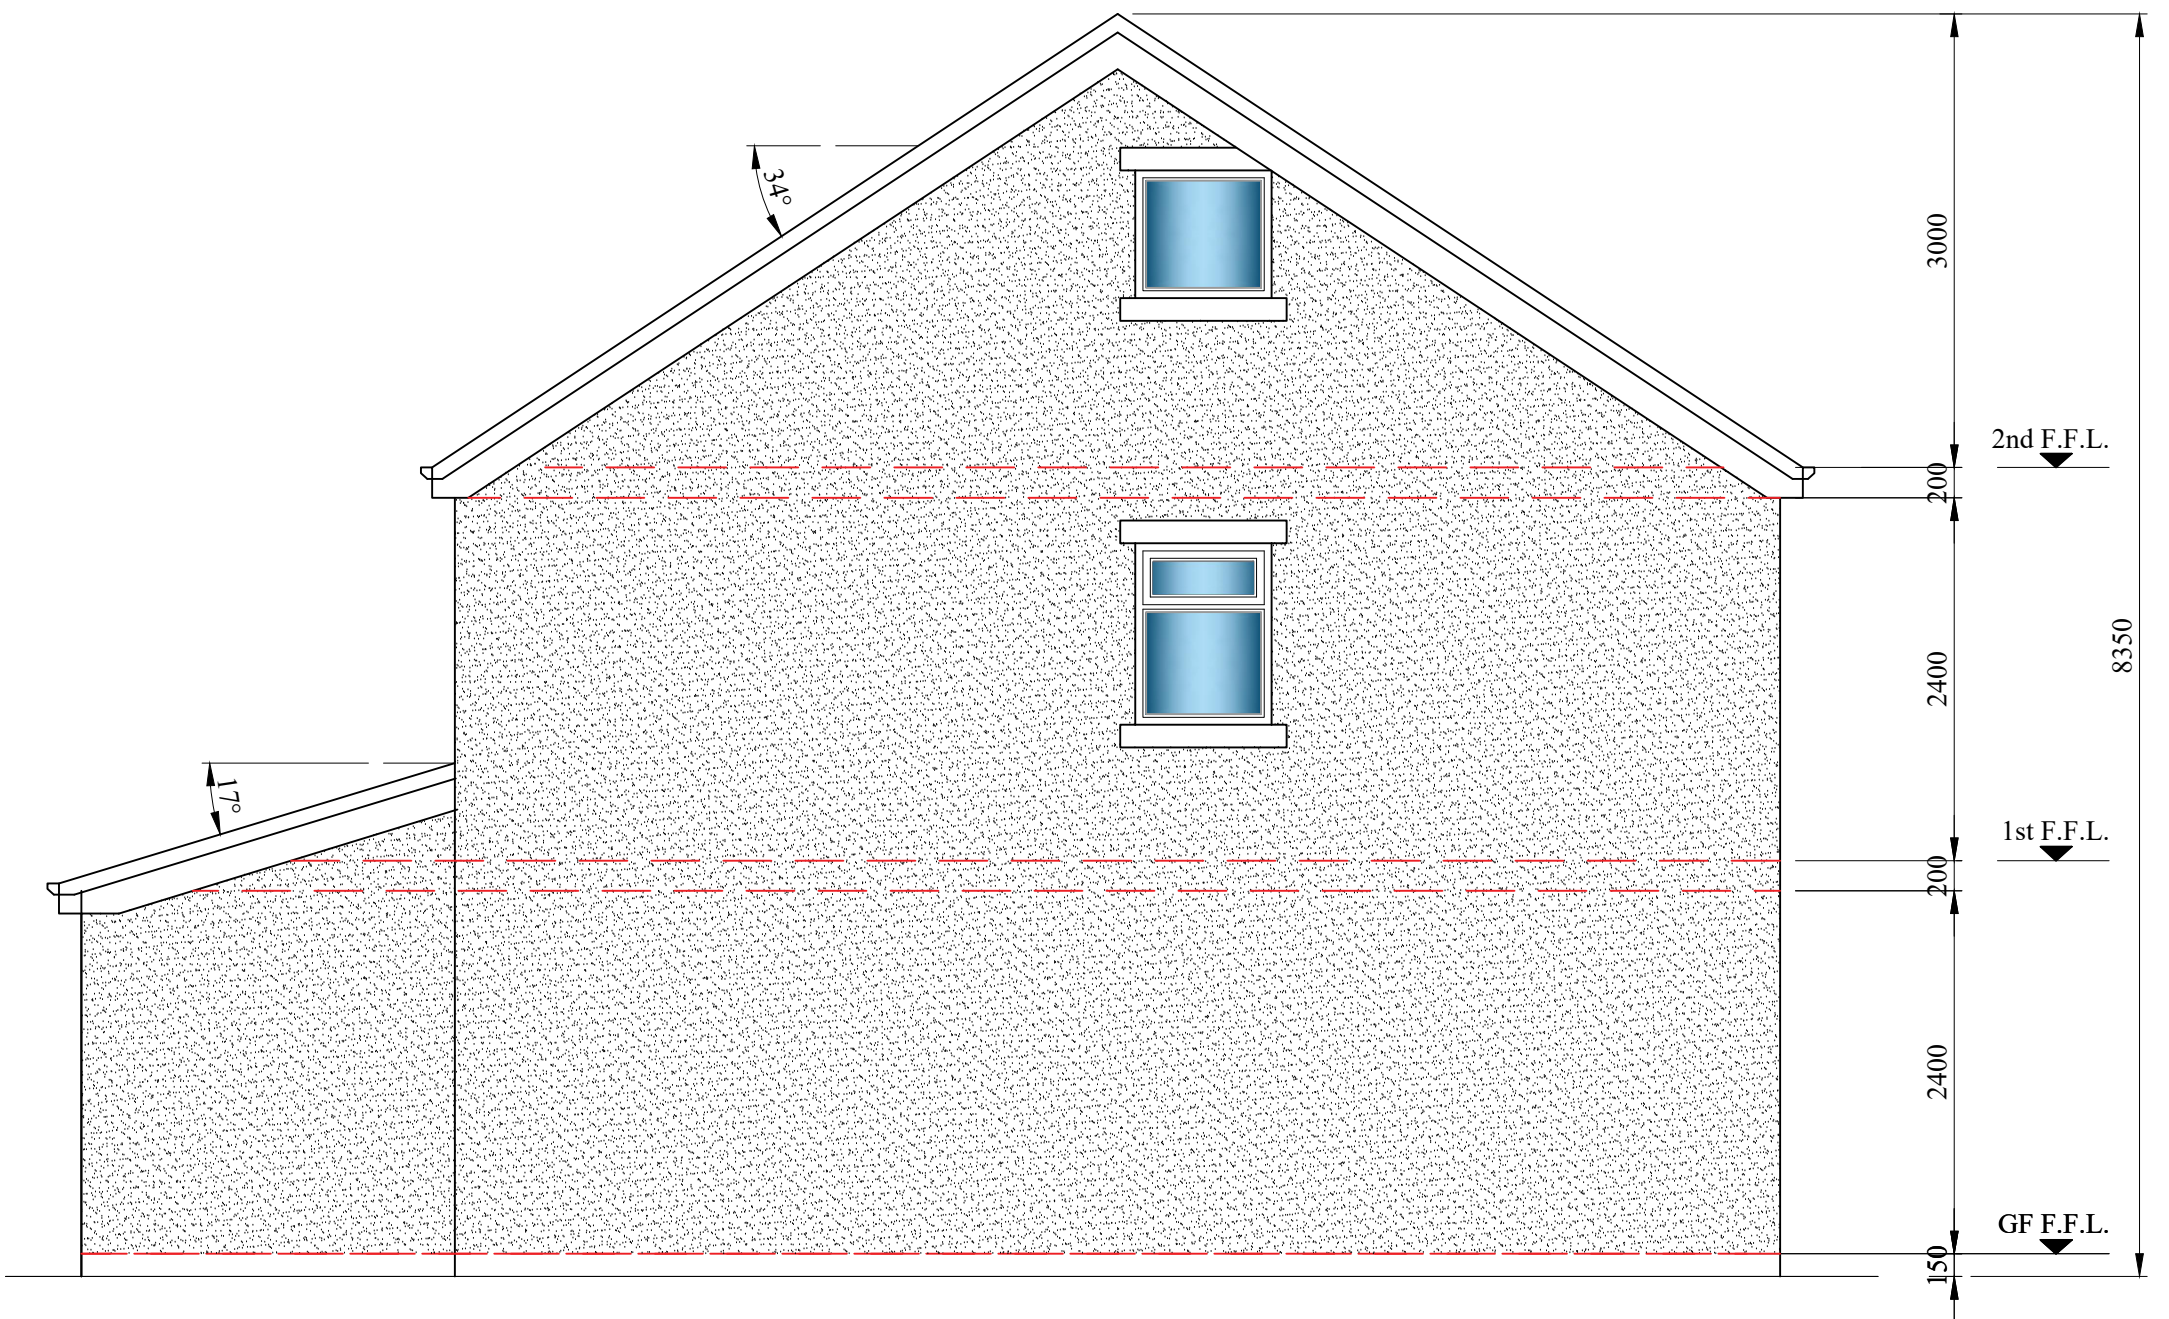

RIGHT SIDE ELEVATION
(SCALE 1:50)

 

B	24.01.24	ISSUED FOR PLANNING APPROVAL	
A	15.04.23	ISSUED FOR PLANNING APPROVAL	
DRAWING STATUS:			
PLANNING APPROVAL			
PROJECT:			
LAND AT HARPER FOLD Rd RADCLIFFE			
TITLE:			
PROPOSED 2 No. DWELLINGS (C3)			
SCALE @ SIZE: 1:50 @ A1 U.N.O		STATUS: PLANNING APP.	DATE: APR. '23
PROJECT No: HF-001		DRAWING No: 004	REV: B