



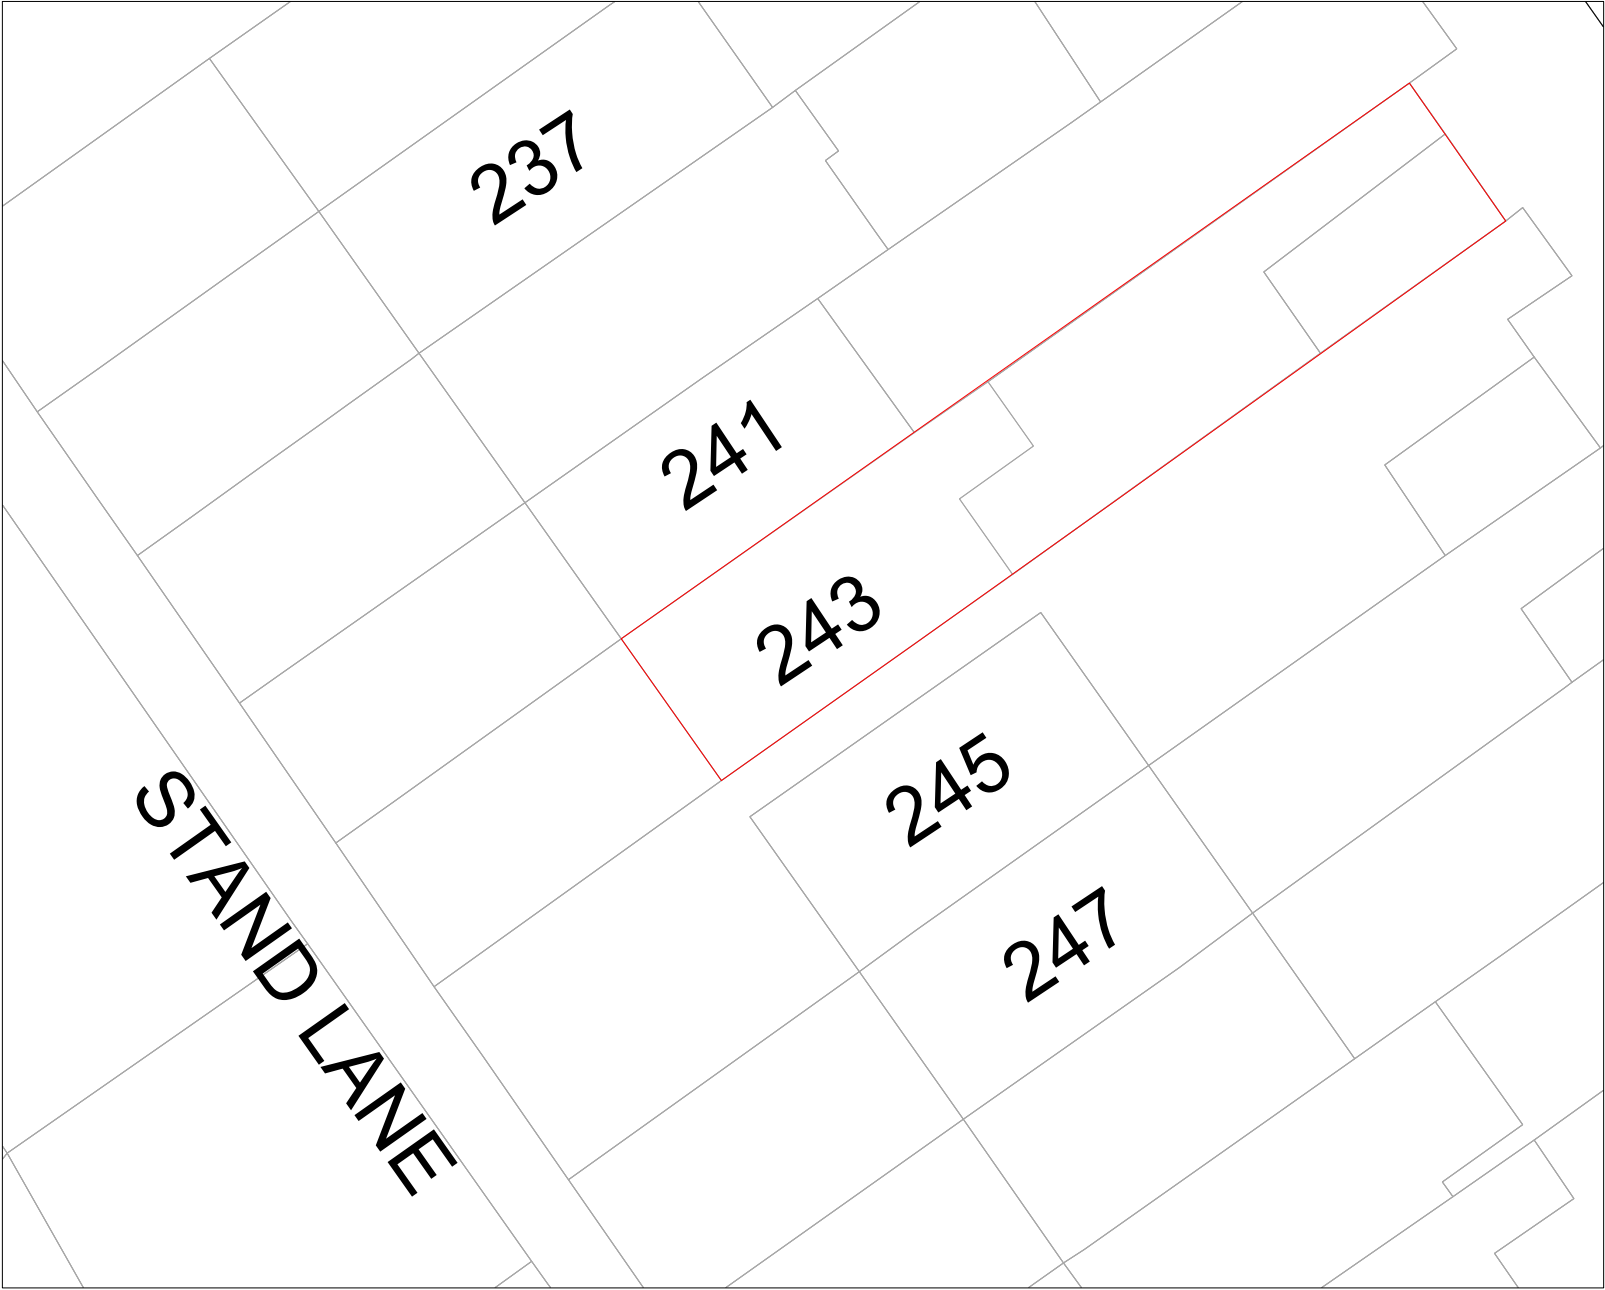

SITE / ROOF PLAN AS PROPOSED Scale 1:200

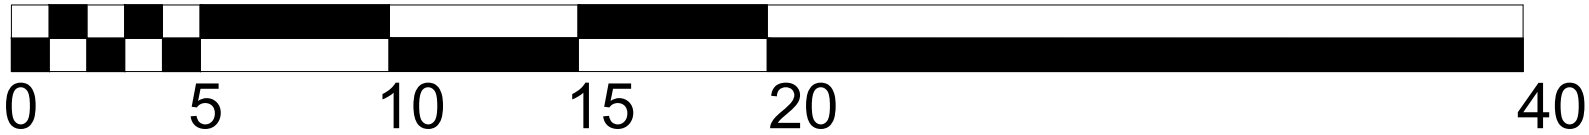

Scale 1:200 @ A3

Drawn JAL

Checked -

Date April 2022

Dwg. No NBOY- BR/01

Revision -.

Project

Miss N. BOYLE.

PROPOSED GROUND FLOOR EXTENSION TO THE REAR AT:-
243 STAND LANE, RADCLIFFE, MANCHESTER, M26 1JA.

Title

SITE / ROOF PLAN AS PROPOSED