


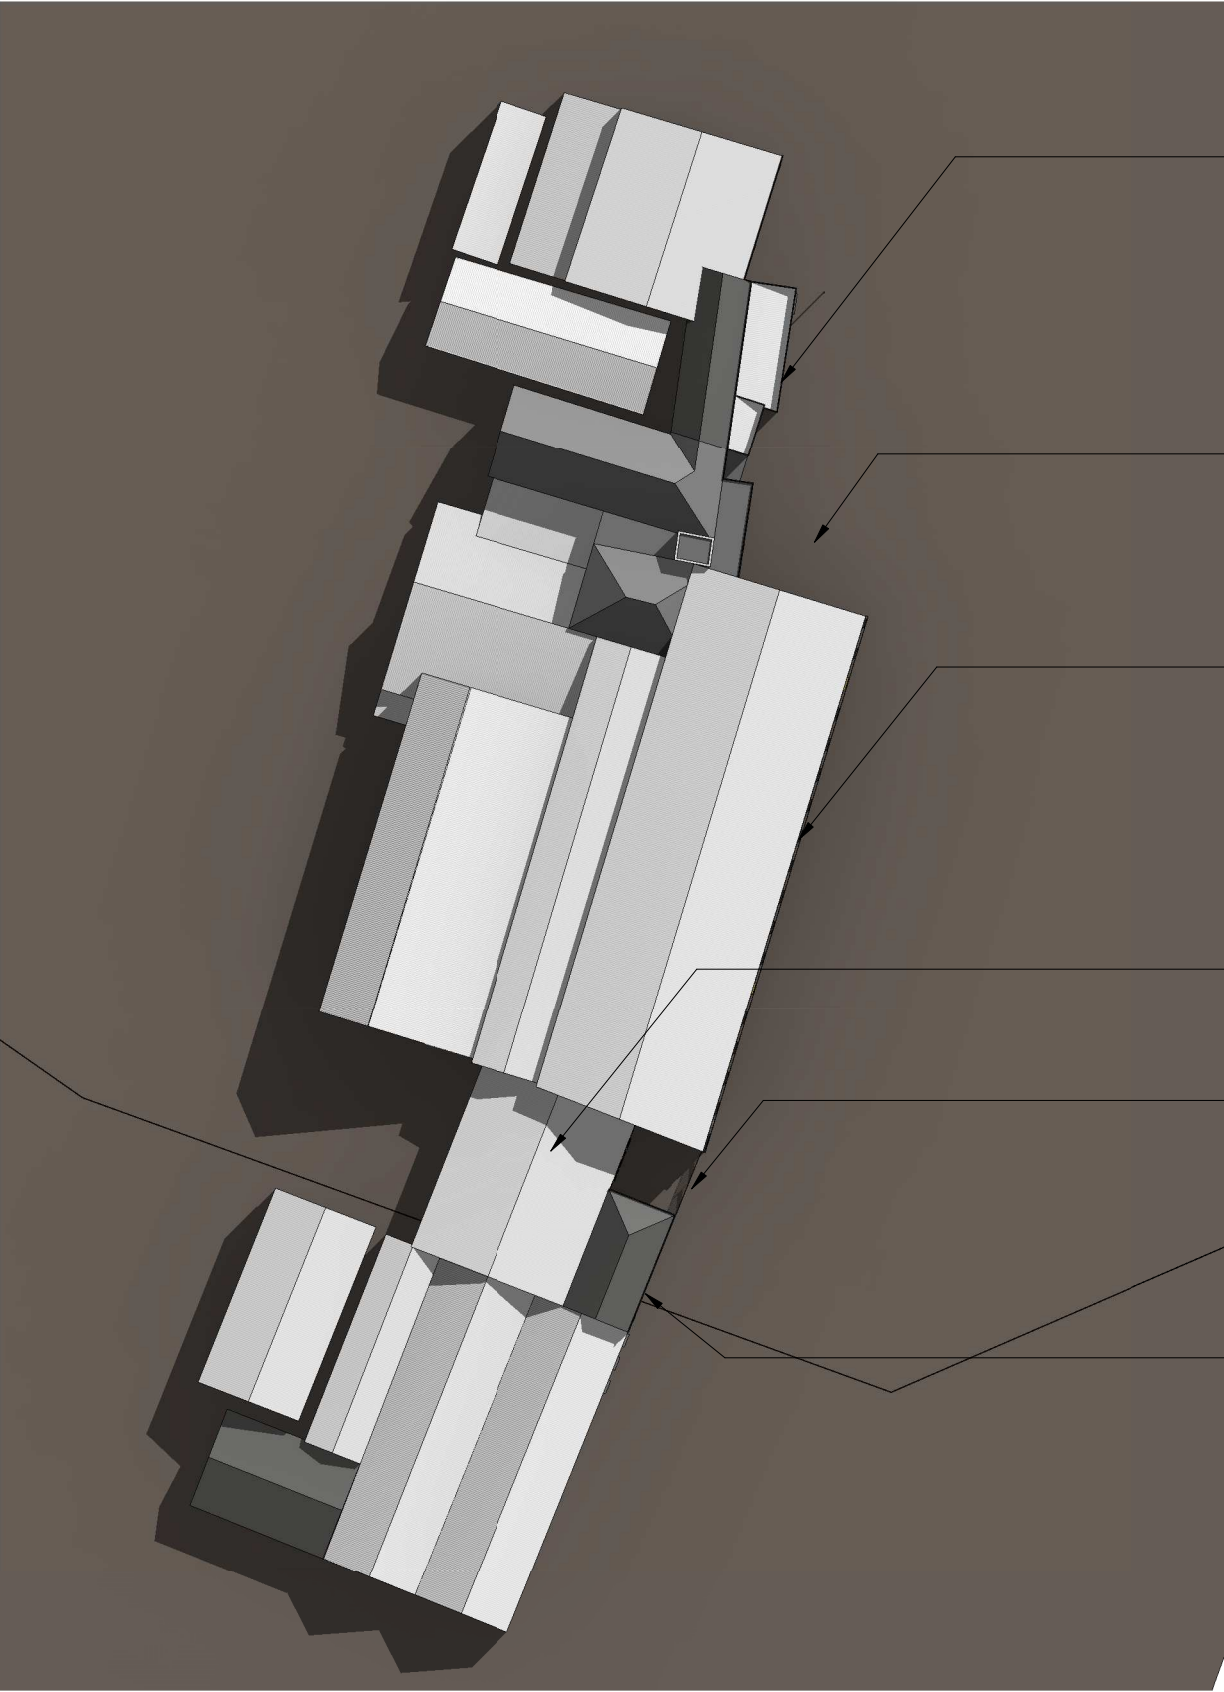

Existing Facebrick/Painted Buildings to be fitted with random sized proprietary metal cladding panels.
Colours: Dark Grey and Yellow

All external hard surfacing to be replaced with tarmac.

Existing Masonry and Profiled sheet Warehouse building to be Painted.
- Profiled sheeting colour to be Light Grey and Yellow
- Masonry Walls Light Grey and Yellow
- Masonry Columns Dark Grey and Yellow

Existing Internal Covered Yard Elevations
- Profiled sheeting colour to be Light Grey
- Masonry Walls Light Grey

New bi-parting metal Gates

Existing Facebrick Building to be fitted with Randomised 2 Colour Proprietary metal cladding panels.



Precedent image - Facade





Metallic Hook-on Cassette Facade System in portrait orientation. Kingspan HK-Design aluminium cassettes in Kingspan Gold 0001 (RAL1027) or similar approved by the Architect/Client.



Metallic Hook-on Cassette Facade System in portrait orientation. Kingspan HK-Design aluminium cassettes in Kingspan Grey 0004 (RAL7072) or similar approved by the Architect/Client.

1. 3D - Proposed Site

  

1 Panel Schedule		ET 14/01/22	
REV	DESCRIPTION	BY	DATE
PROJECT	SCALE @ A3	DATE	DRAWN BY
Bealey Industrial Estate	1 : 10	29/10/21	SA
CLIENT	STATUS		
Broompark Management	TENDER		
TITLE	PROJECT NO.	DRAWING NO.	REV.
Site	DA20050.4.	009.	1
NOTES			
DA DEBTAL ARCHITECTURE www.debtal.co.uk THIS DRAWING MUST NOT BE REPRODUCED WITHOUT PRIOR WRITTEN CONSENT. DRAWING TO BE USED FOR THE STATUS INDICATED ONLY. ANY DISCREPANCIES TO BE REPORTED TO THE DESIGNER PRIOR TO THE COMMENCEMENT OF ANY WORK. ALL WORK AND MATERIALS TO BE IN ACCORDANCE WITH CURRENT STATUTORY LEGISLATION, RELEVANT CODES OF PRACTICE AND BRITISH STANDARDS. ALL DIMENSIONS ON THIS DRAWING ARE IN MILLIMETRES (UNLESS OTHERWISE STATED).			