


Written dimensions on these drawings shall take precedence over scaled dimensions. Contractors shall verify and be responsible for all dimensions and conditions on the project and UHD Architectural Services must be notified of any variations from the dimensions and conditions shown by these drawings prior to commencement of any work. All contractors are deemed to have made themselves aware of site conditions prior to entering into any contract.


A1	1:50		1m	2	3	4	5
A3	1:100						



Site Plan 1.500

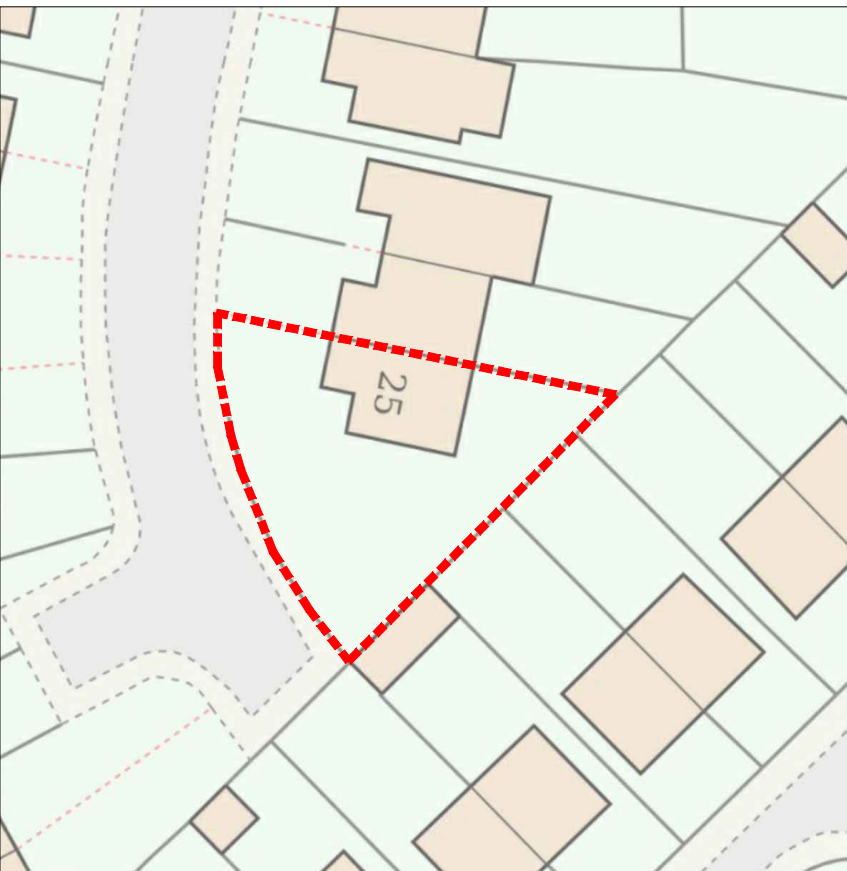


Location Plan 1.1250

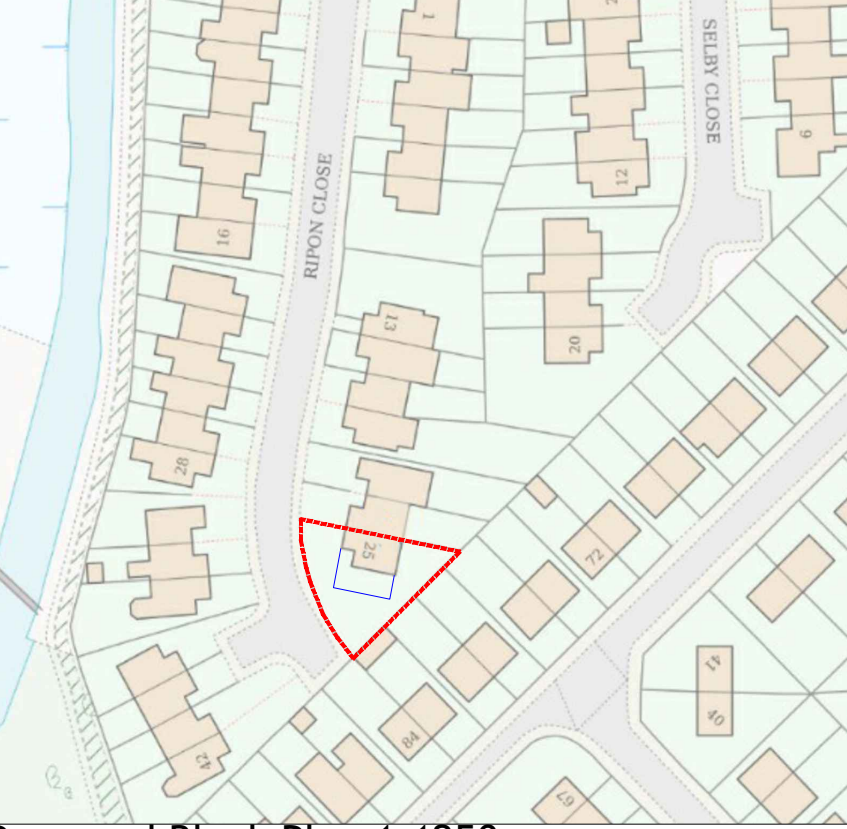


Proposed Block Plan 1.1250

REV	DESCRIPTION	DATE	DRAWN
-----	-------------	------	-------

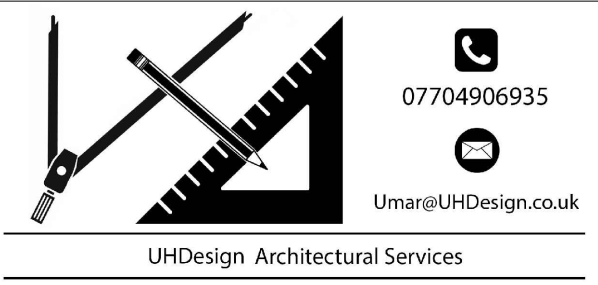


CLIENT	Mr Rohail Butt		
ADDRESS	25 Ripon Close Radcliffe, Manchester, M26 2QL		
PROJECT	Single Storey Wrap Around Extension		
DRAWING	Proposed Layout and Elevations		
DRAWN	UH	DATE	Aug 25
SCALE	1.50@A1		
DWG No.	2538/02		
STATUS	PLANNING		

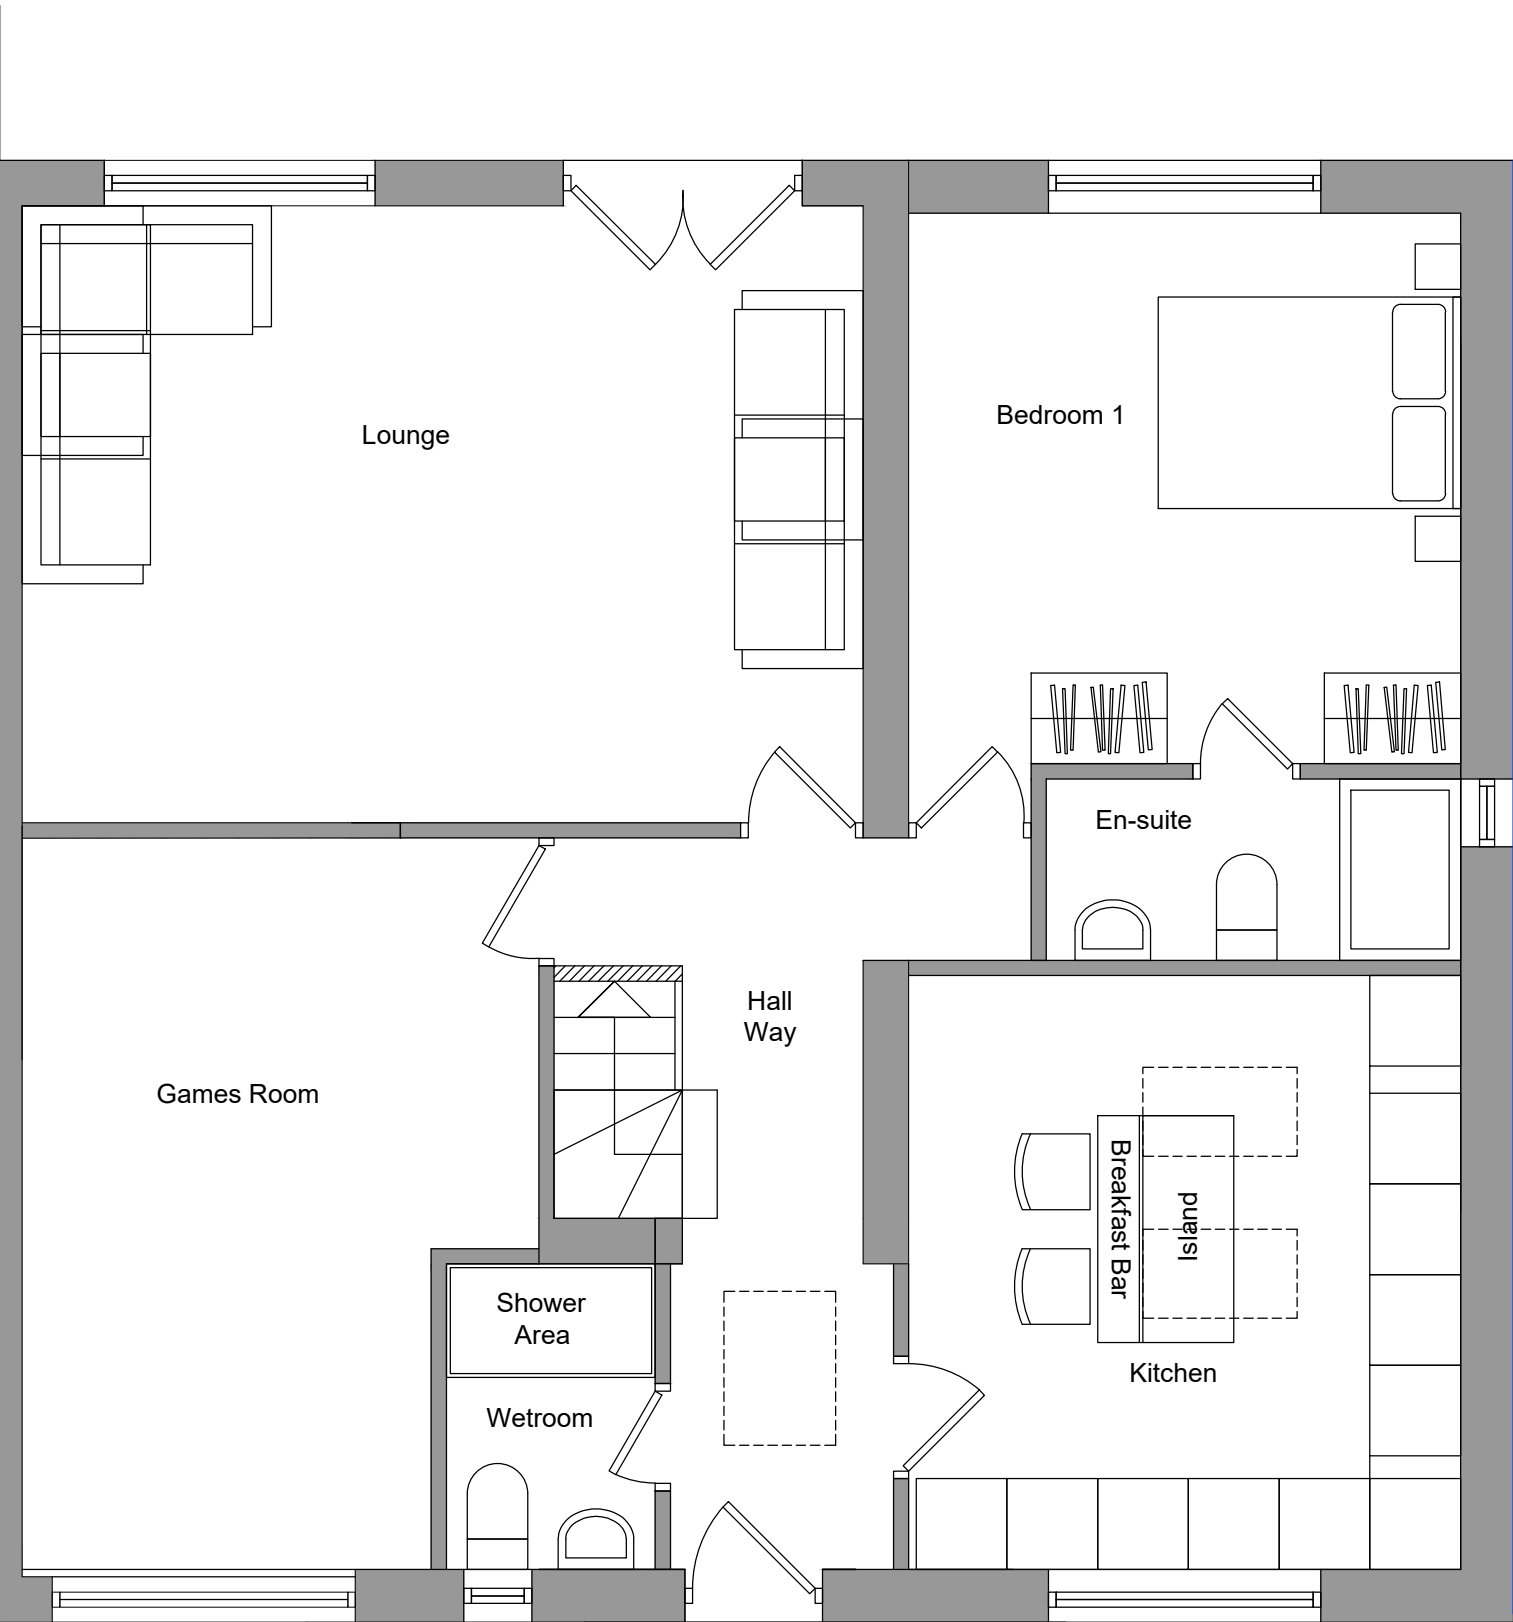


Ground Floor Layout 1.50




First Floor Layout 1.50

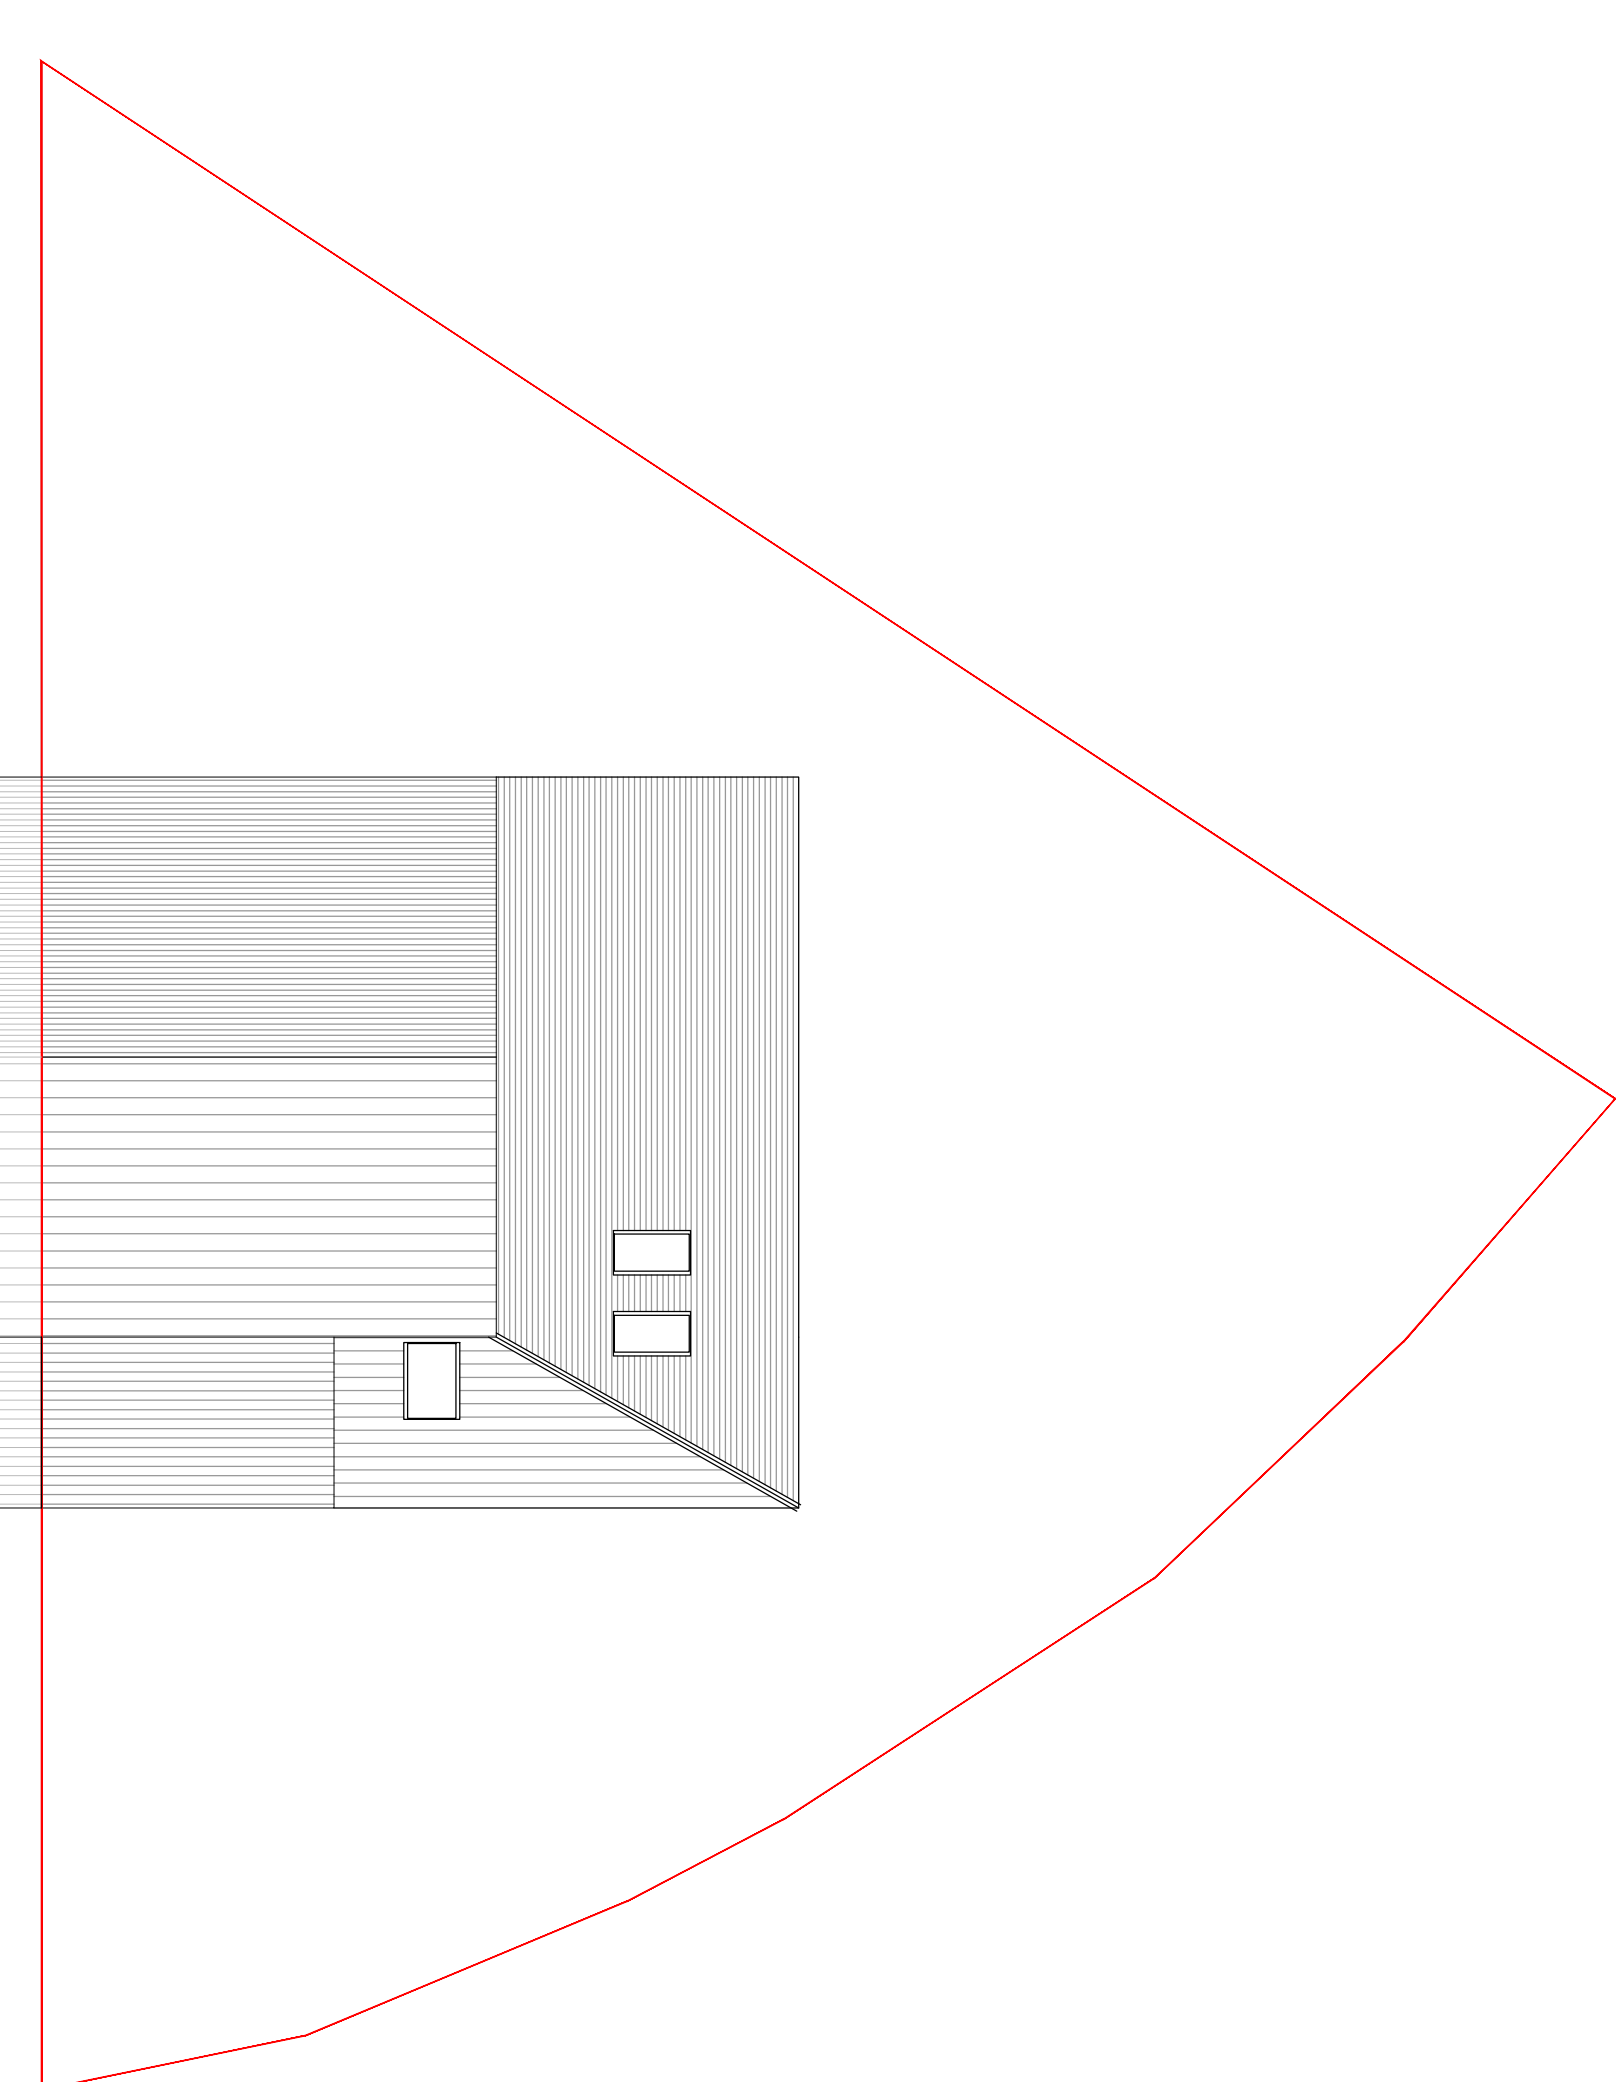


Roof Layout 1.100

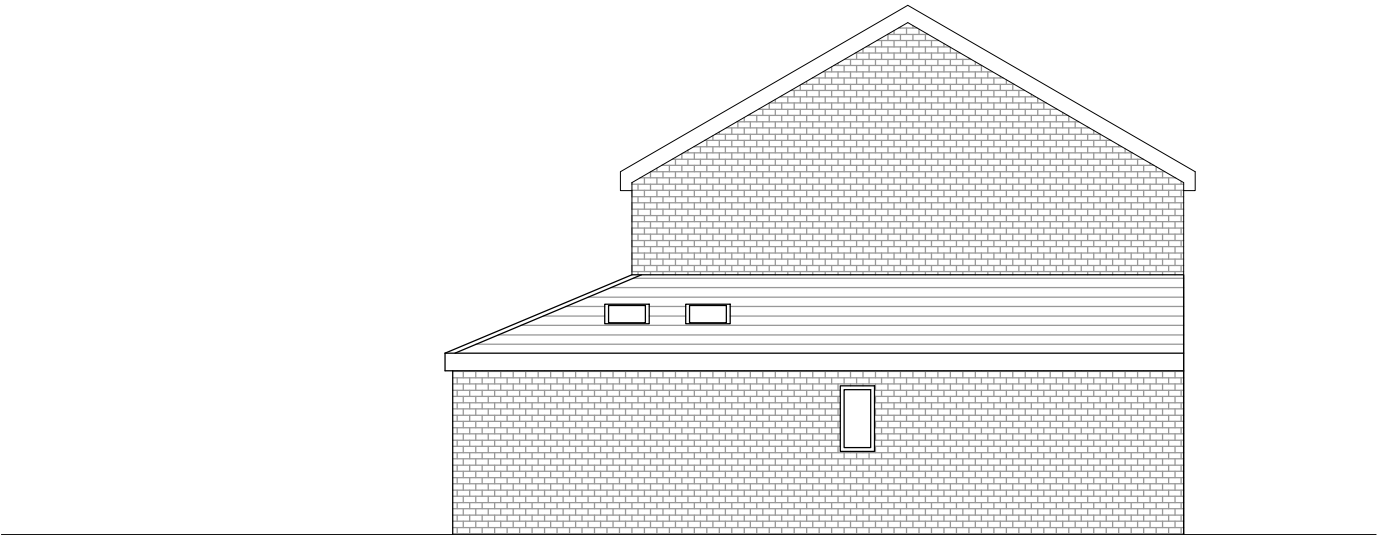


South Elevation 1.100

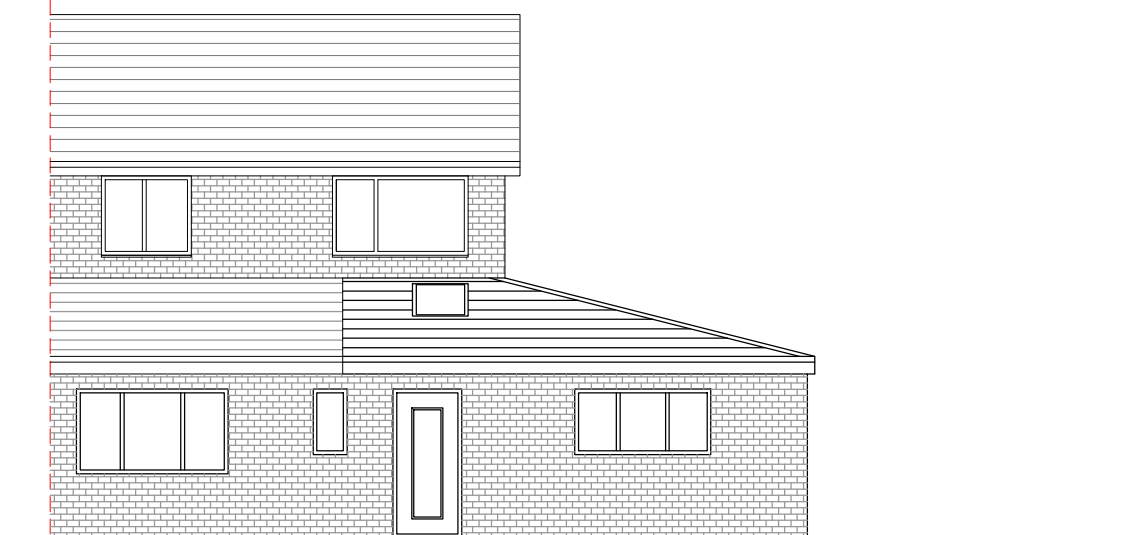

West Elevation 1.100

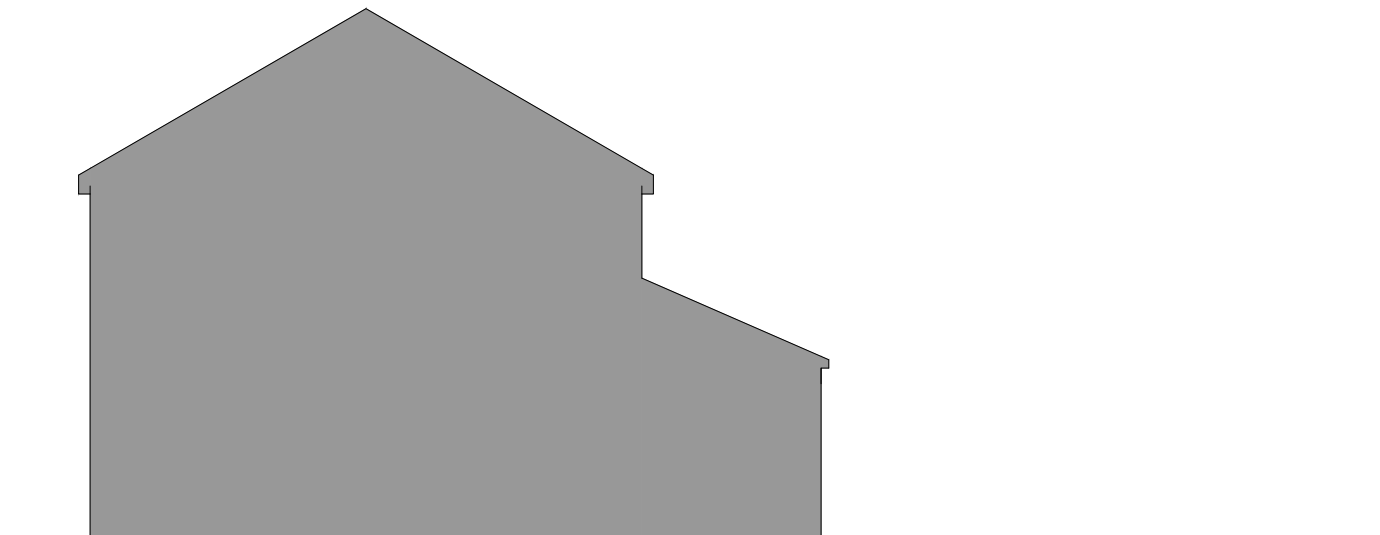

North Elevation 1.100

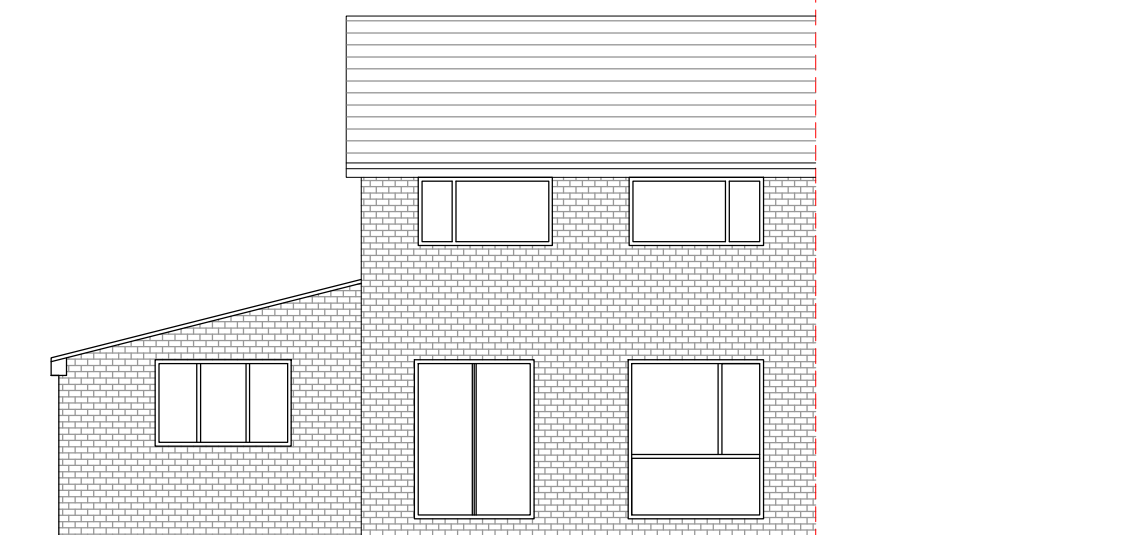

East Elevation 1.100