



EXISTING

Written dimensions on these drawings shall take precedence over scaled dimensions. Contractors shall verify and be responsible for all dimensions and conditions on the project and UHD Architectural Services must be notified of any variations from the dimensions and conditions shown by these drawings prior to commencement of any work. All contractors are deemed to have made themselves aware of site conditions prior to entering into any contract.

A1	1:50
A3	1:100

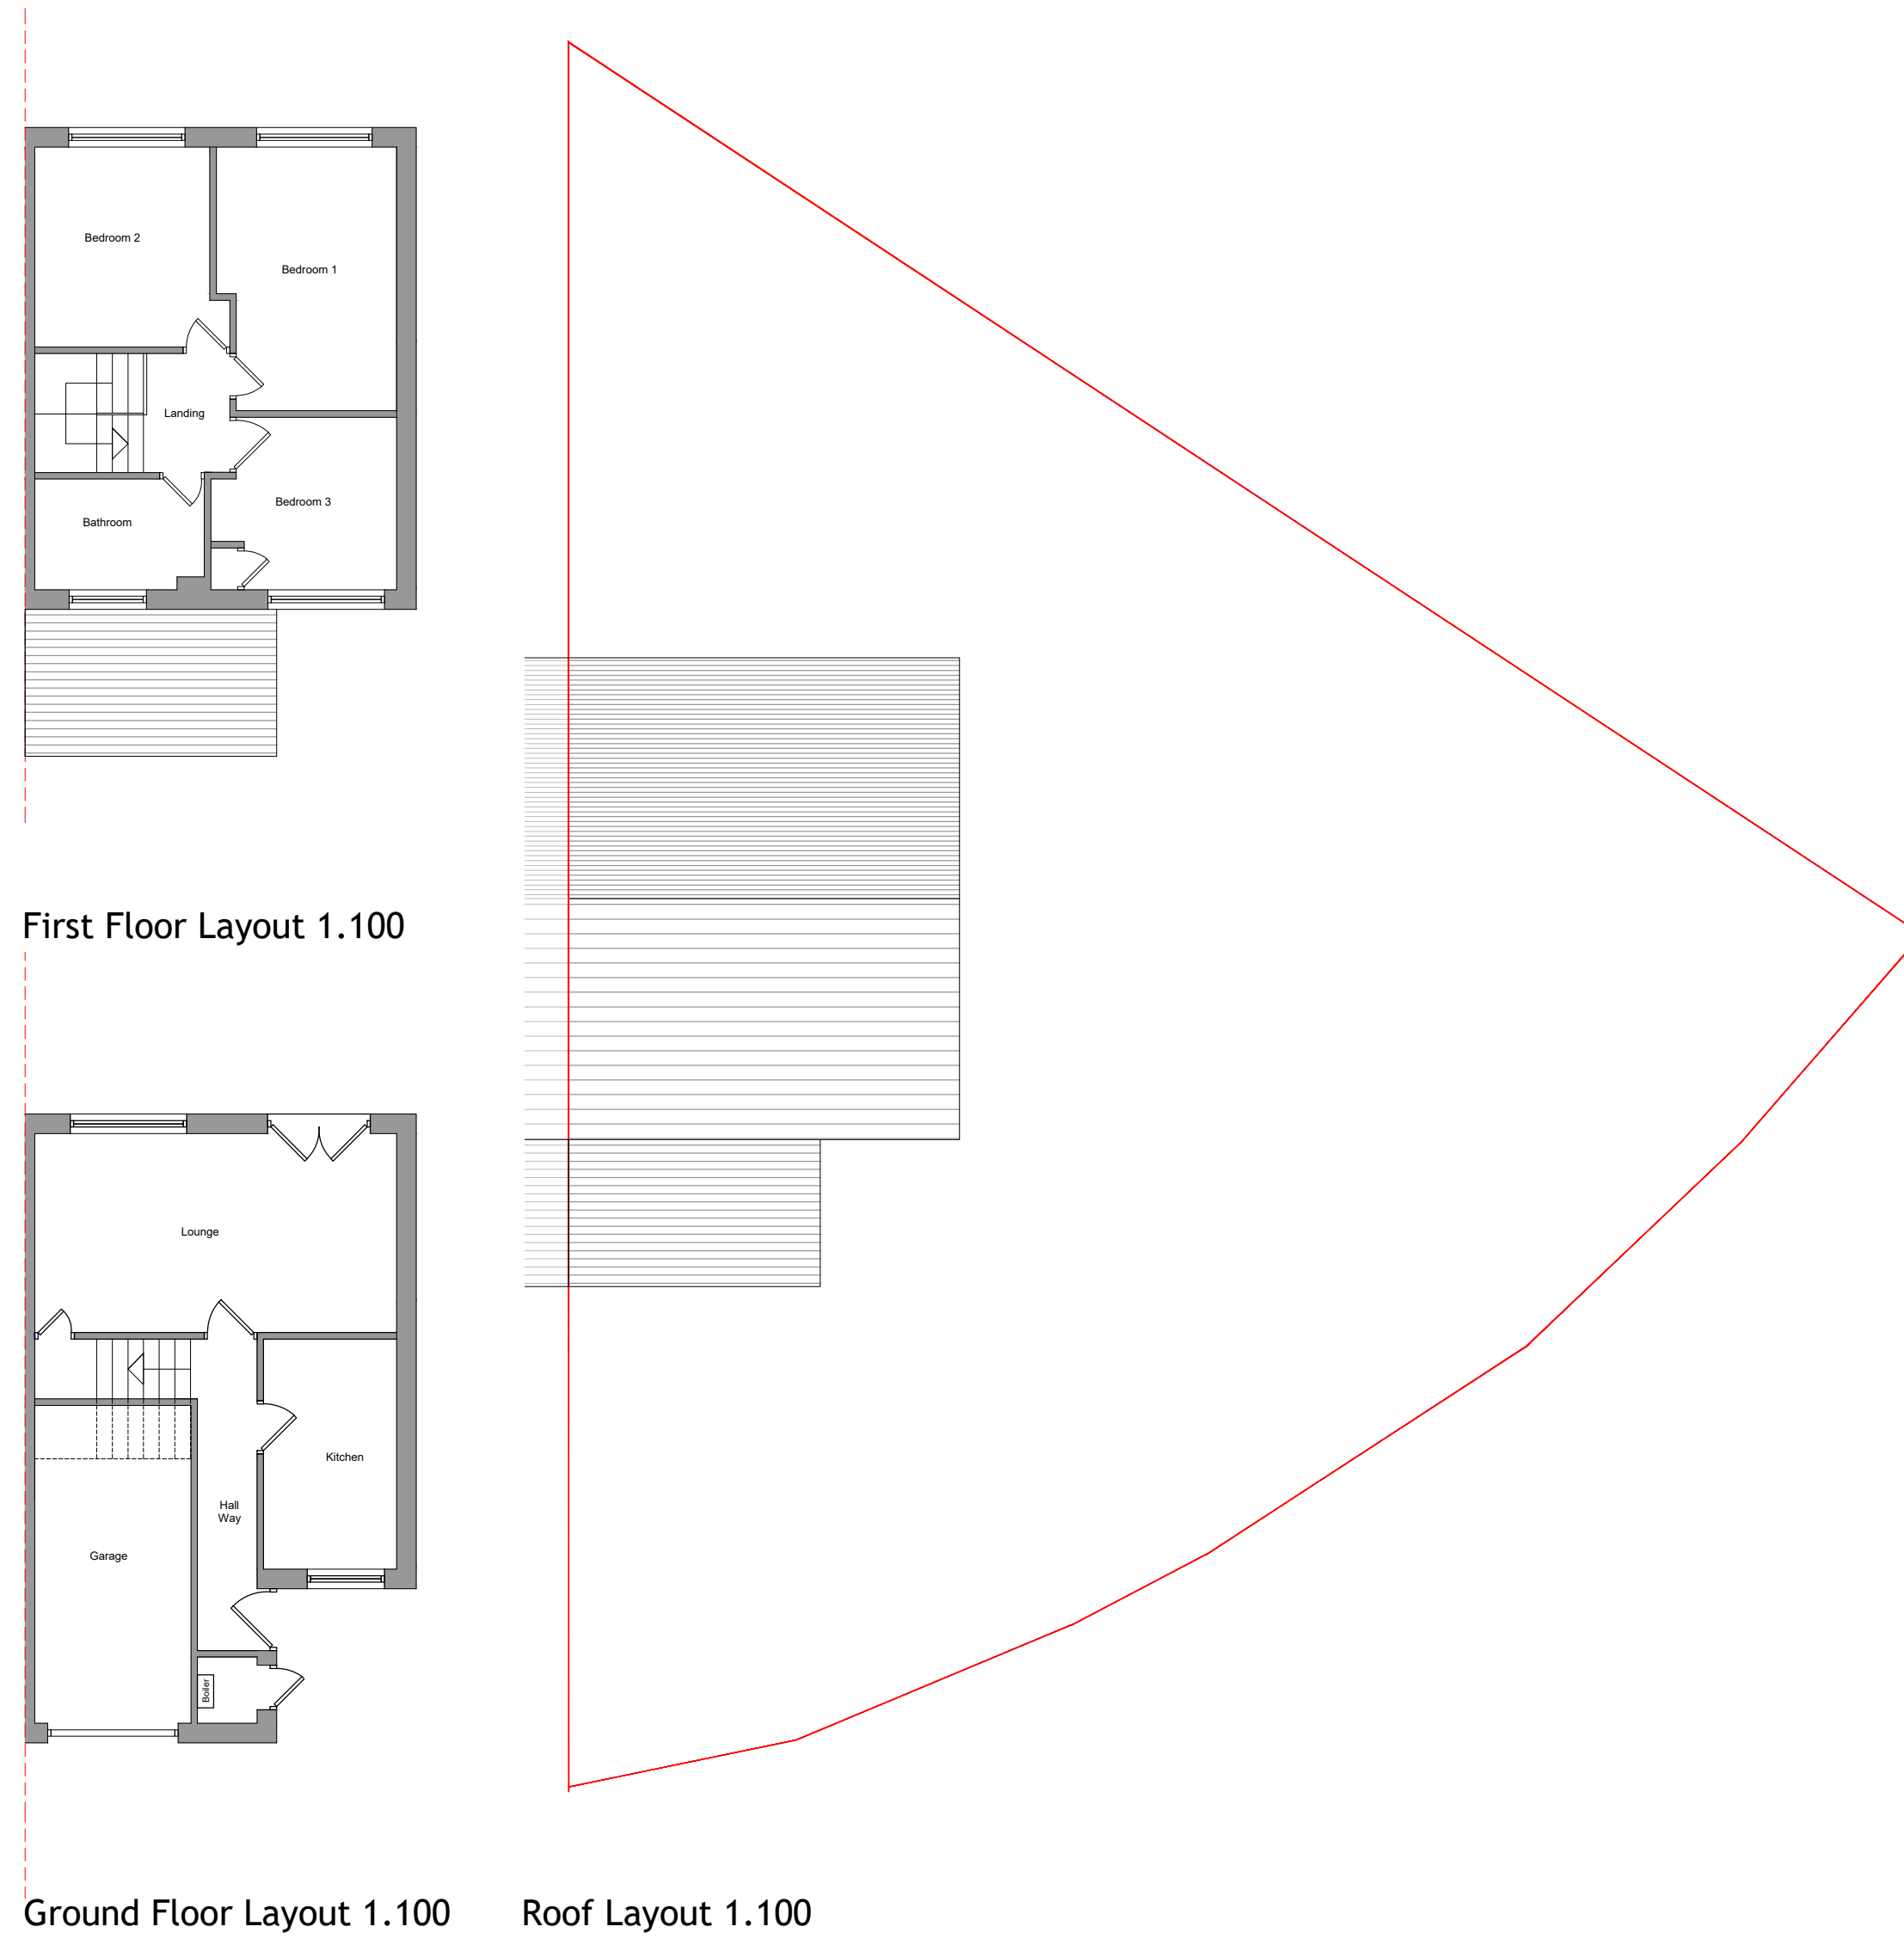

Location Plan 1.1250

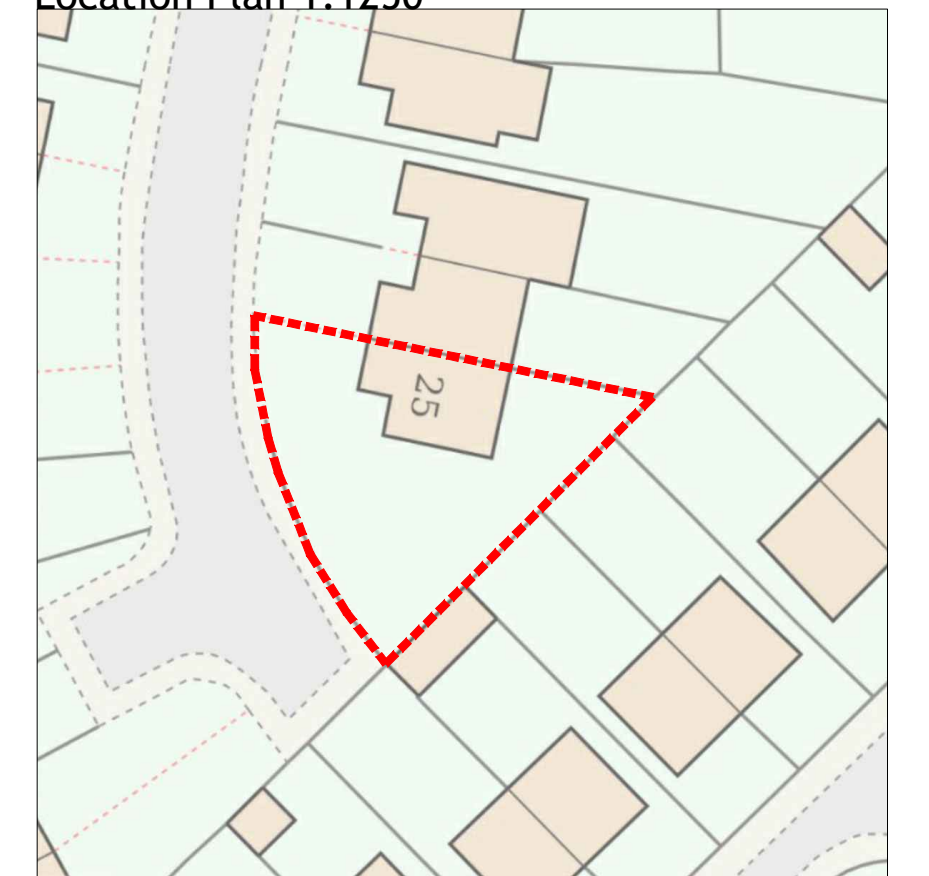

Site Plan 1.500



REV	DESCRIPTION	DATE	DRAWN		
  07704906935  Umar@UHDesign.co.uk UHDesign Architectural Services					
CLIENT Mr Rohail Butt					
ADDRESS 25 Ripon Close Radcliffe, Manchester, M26 2QL					
PROJECT					
DRAWING Existing Layout and Elevations					
DRAWN	UH	DATE	Aug 25	SCALE	1.50@A1
DWG No.		2538/01			
STATUS		PLANNING			