



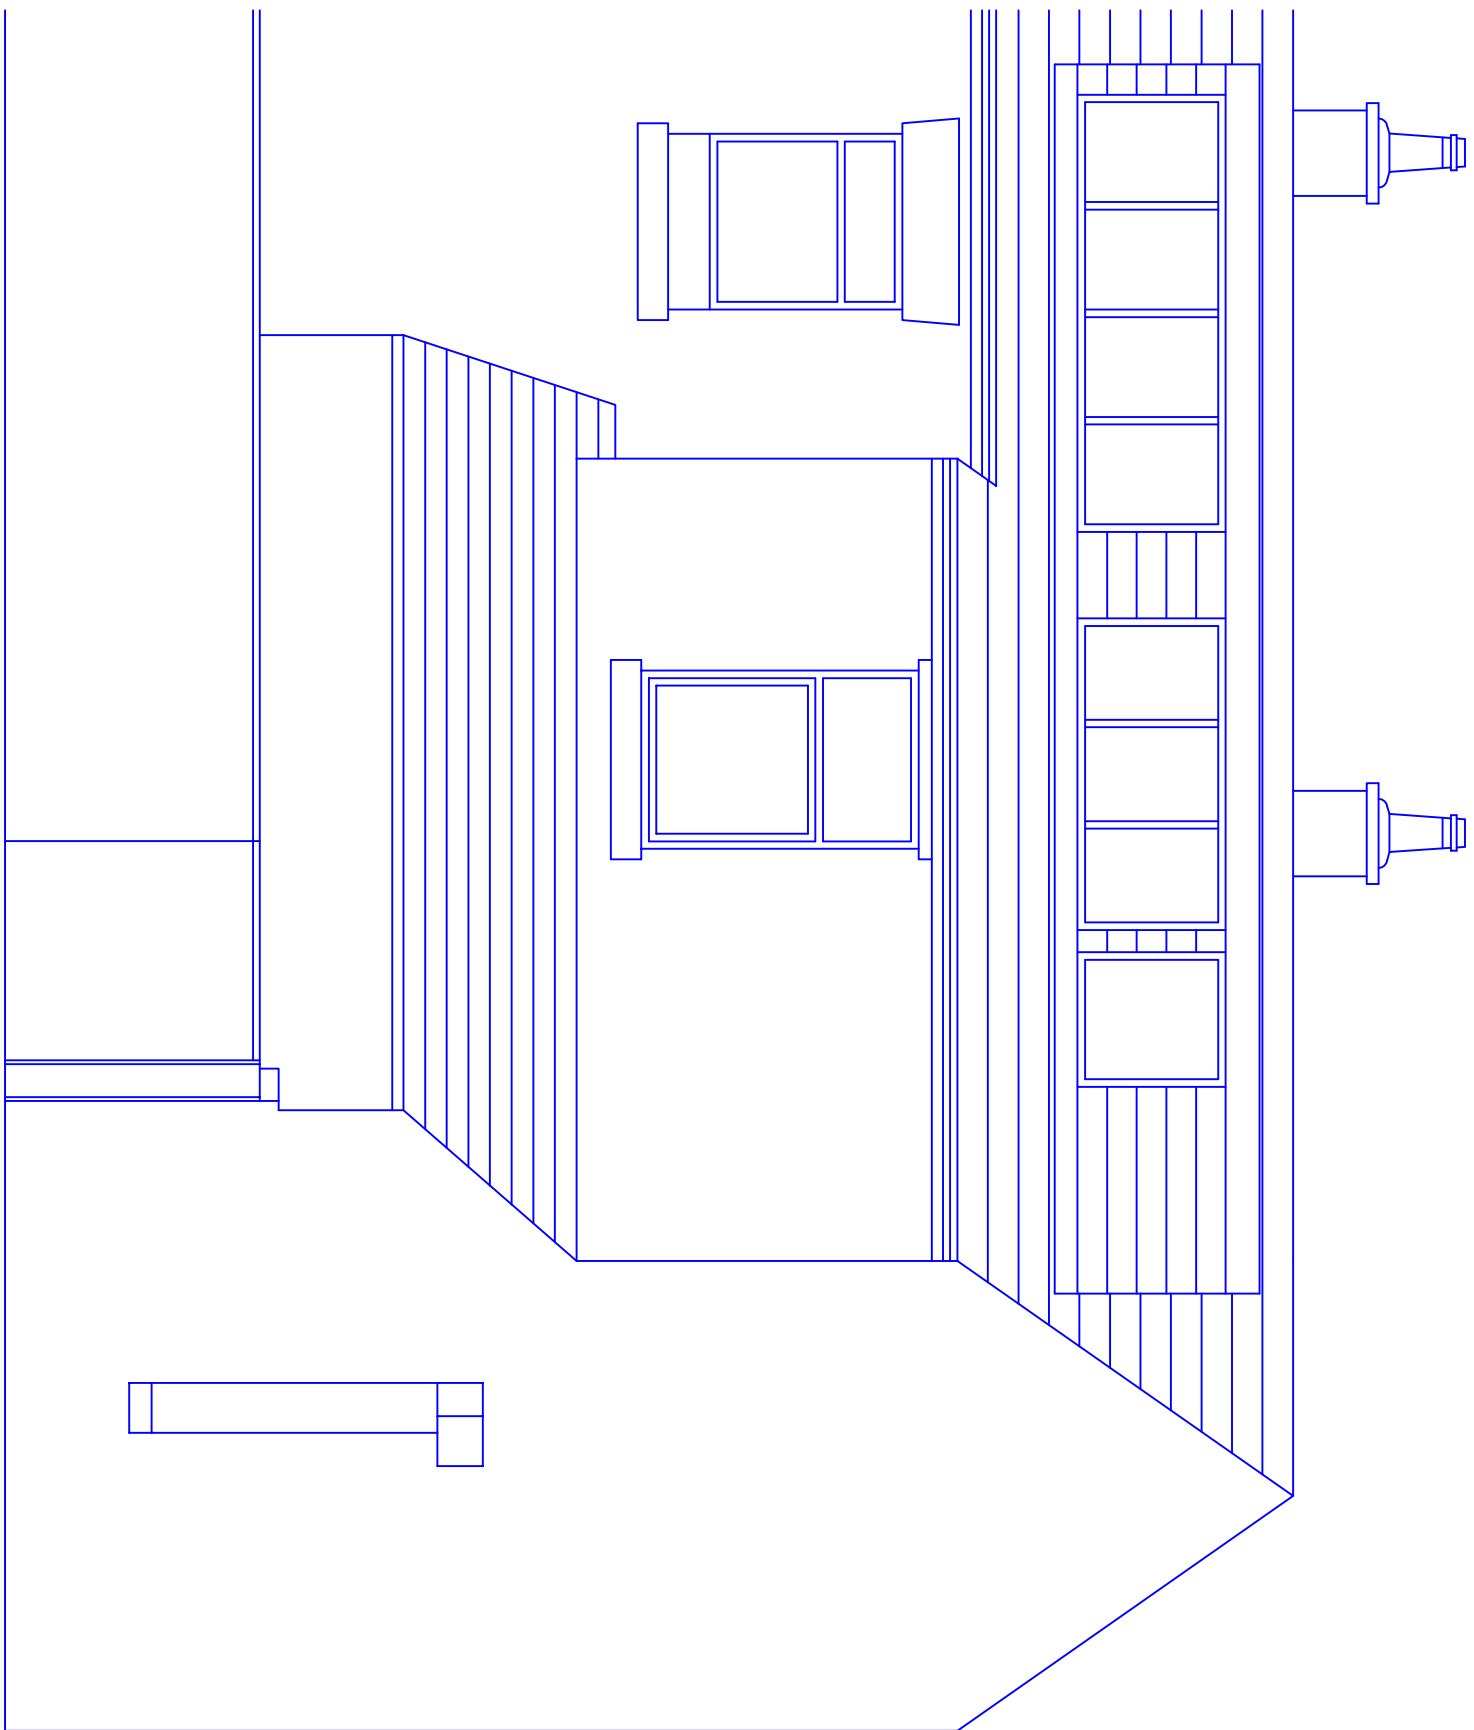


Proposed Rear Elevation

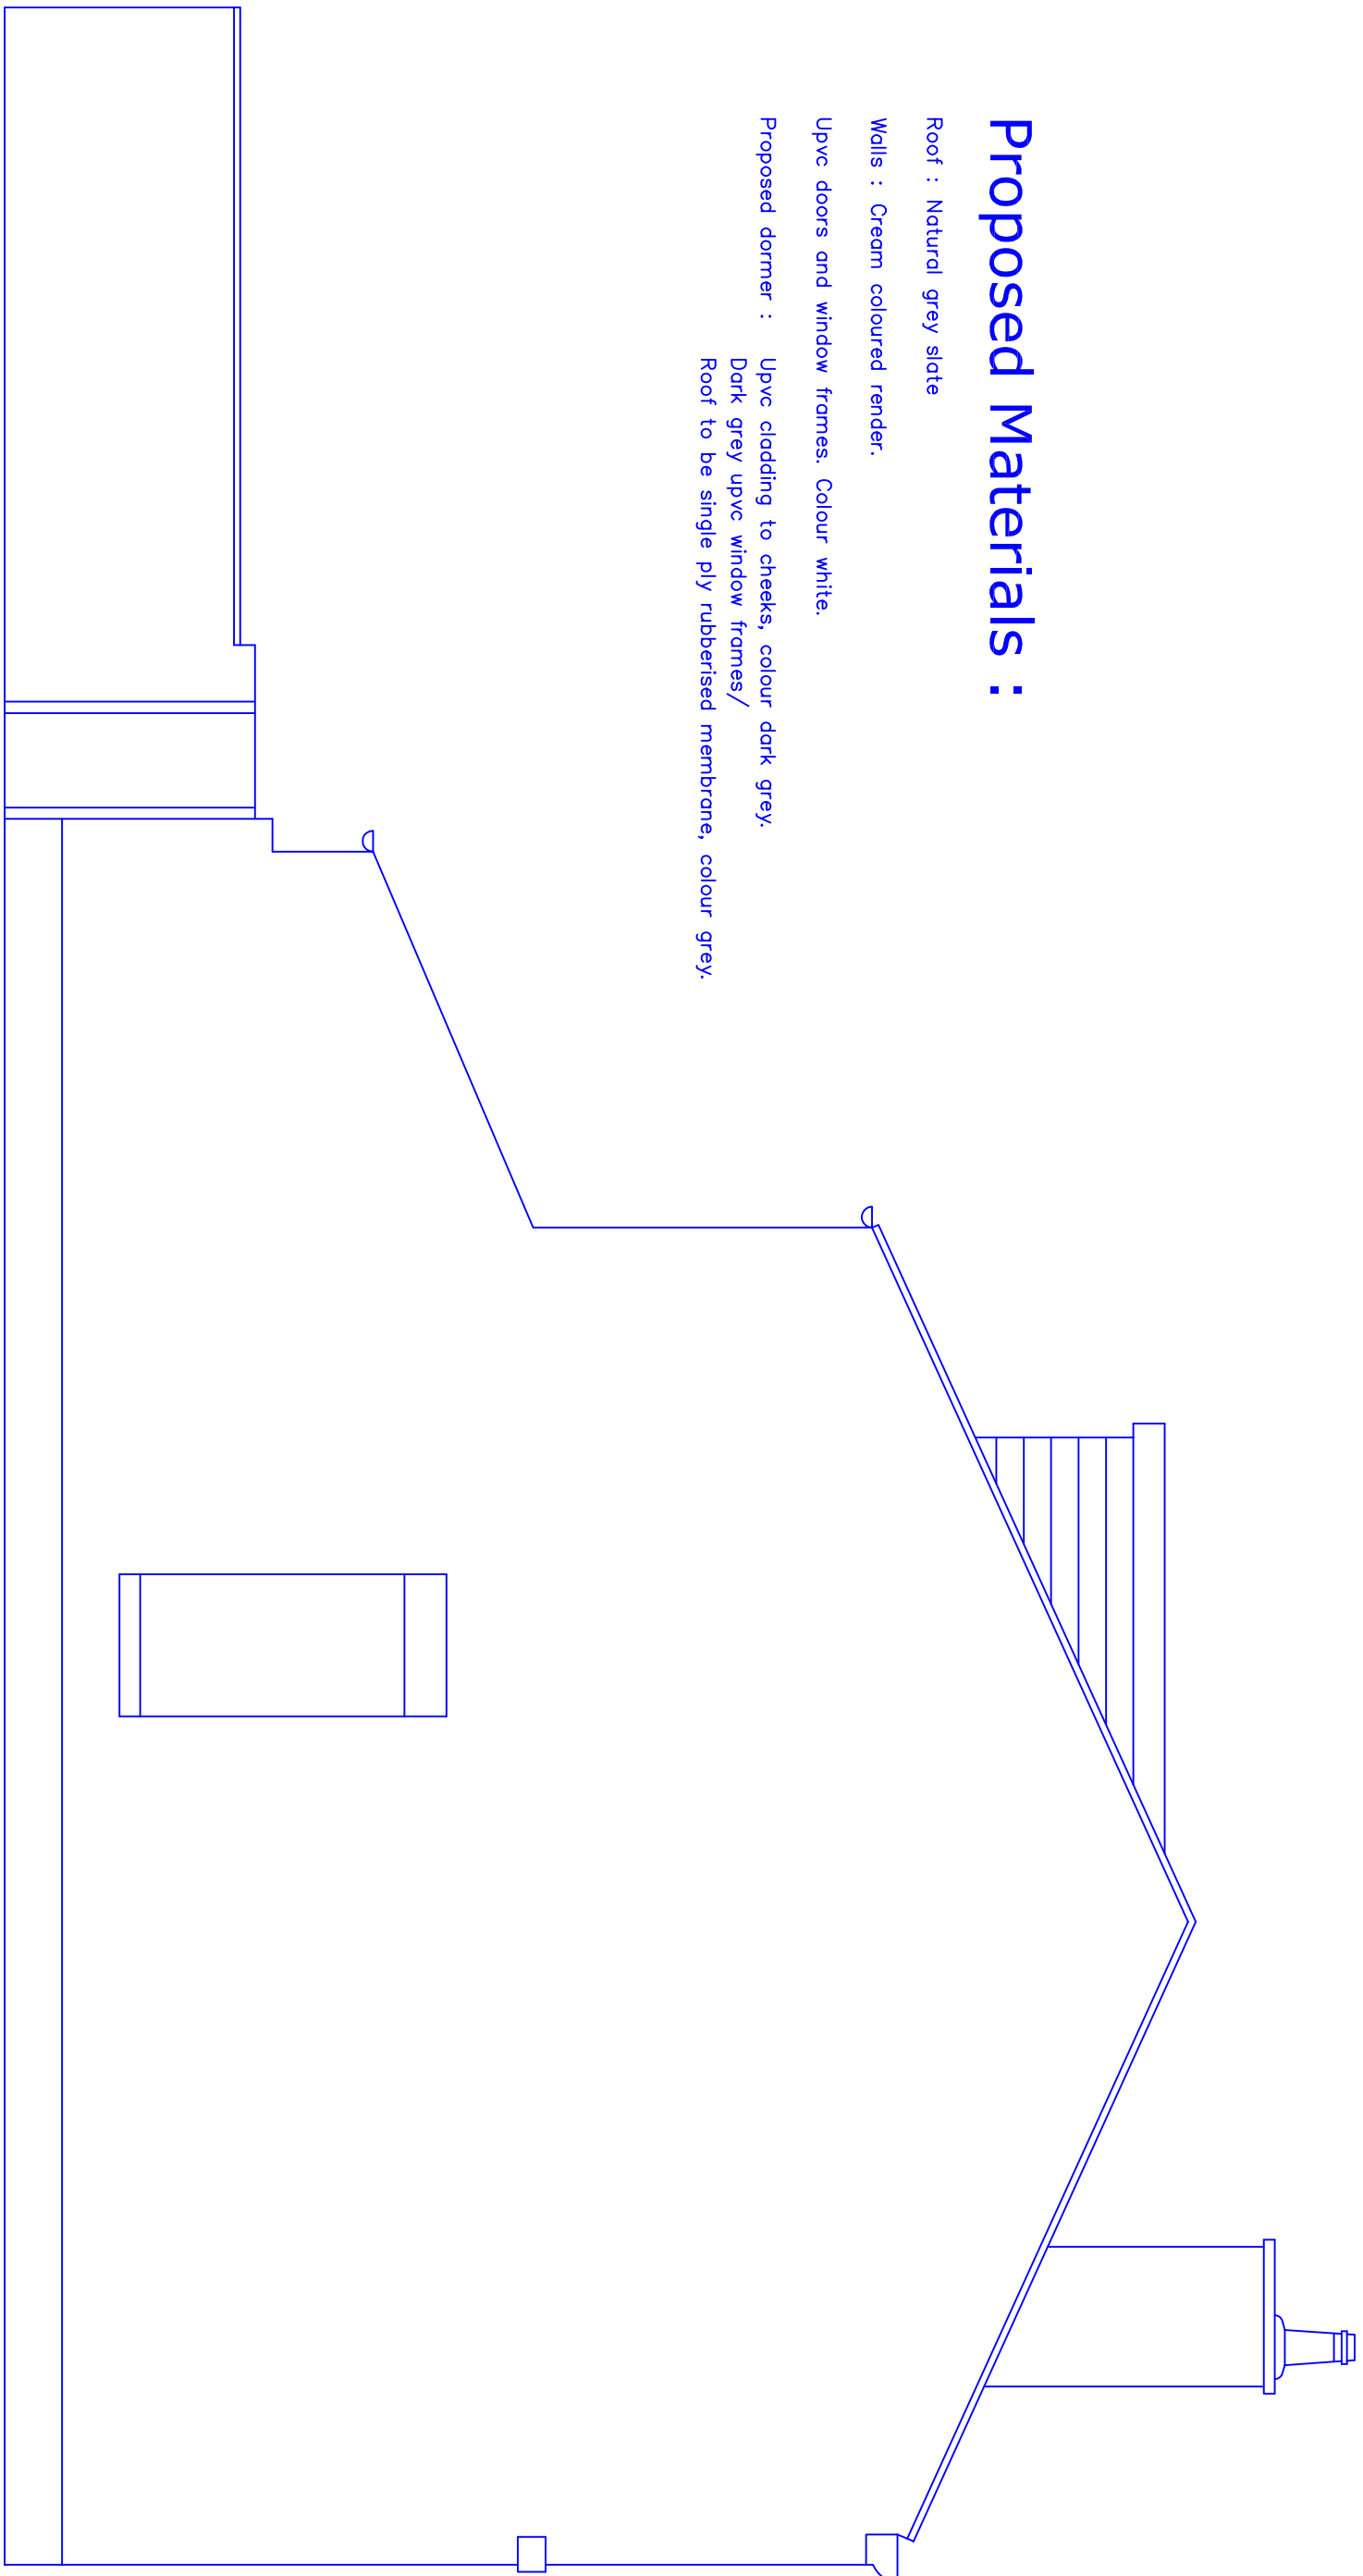


Proposed Side Elevation

Proposed Materials :

- Roof : Natural grey slate
- Walls : Cream coloured render.
- Upvc doors and window frames. Colour white.
- Proposed dormer : Upvc cladding to cheeks, colour dark grey.
Dark grey upvc window frames/
Roof to be single ply rubberised membrane, colour grey.

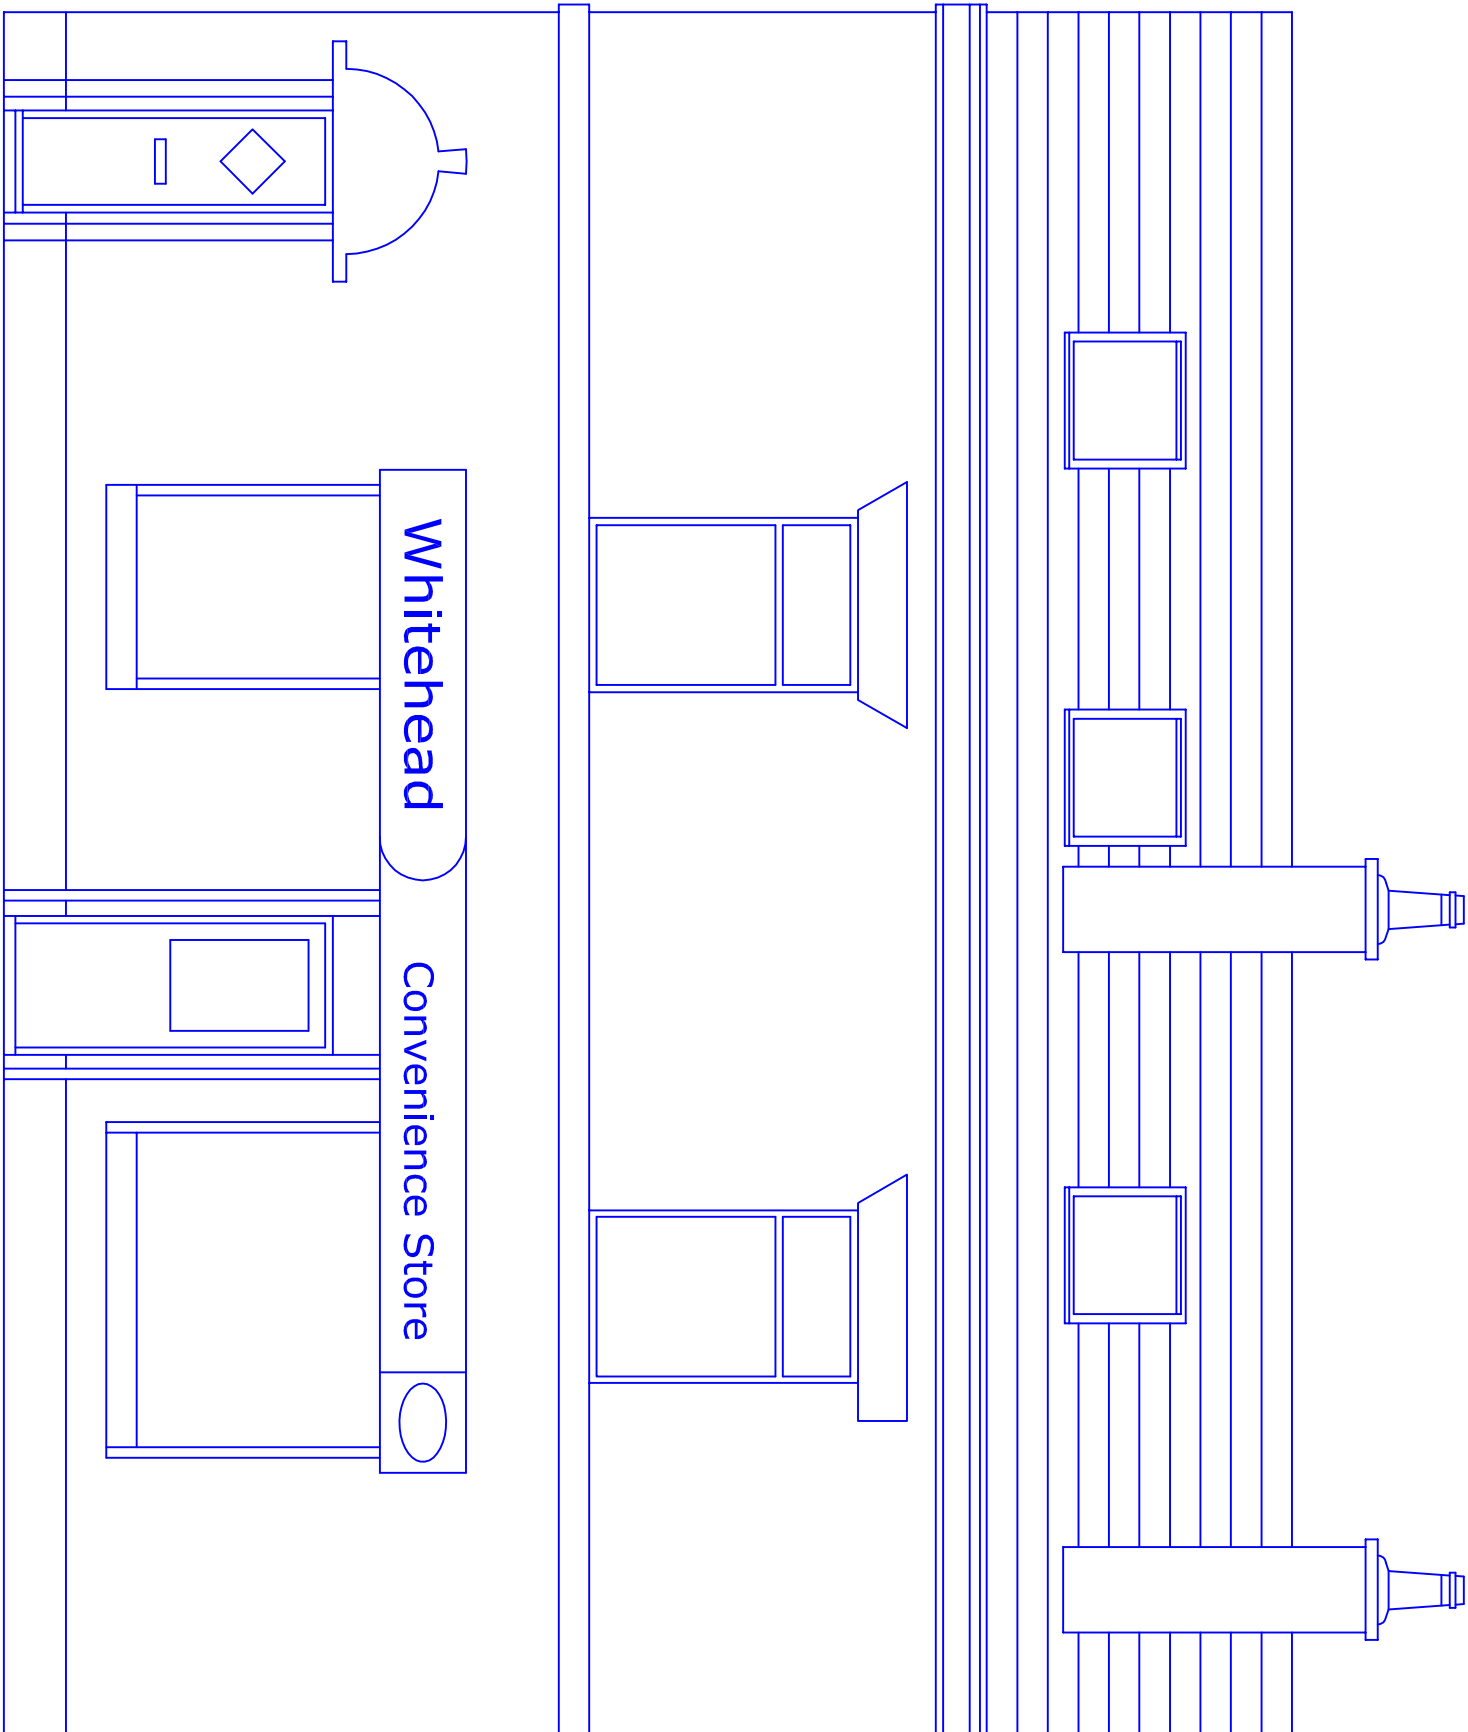

Proposed Front Elevation

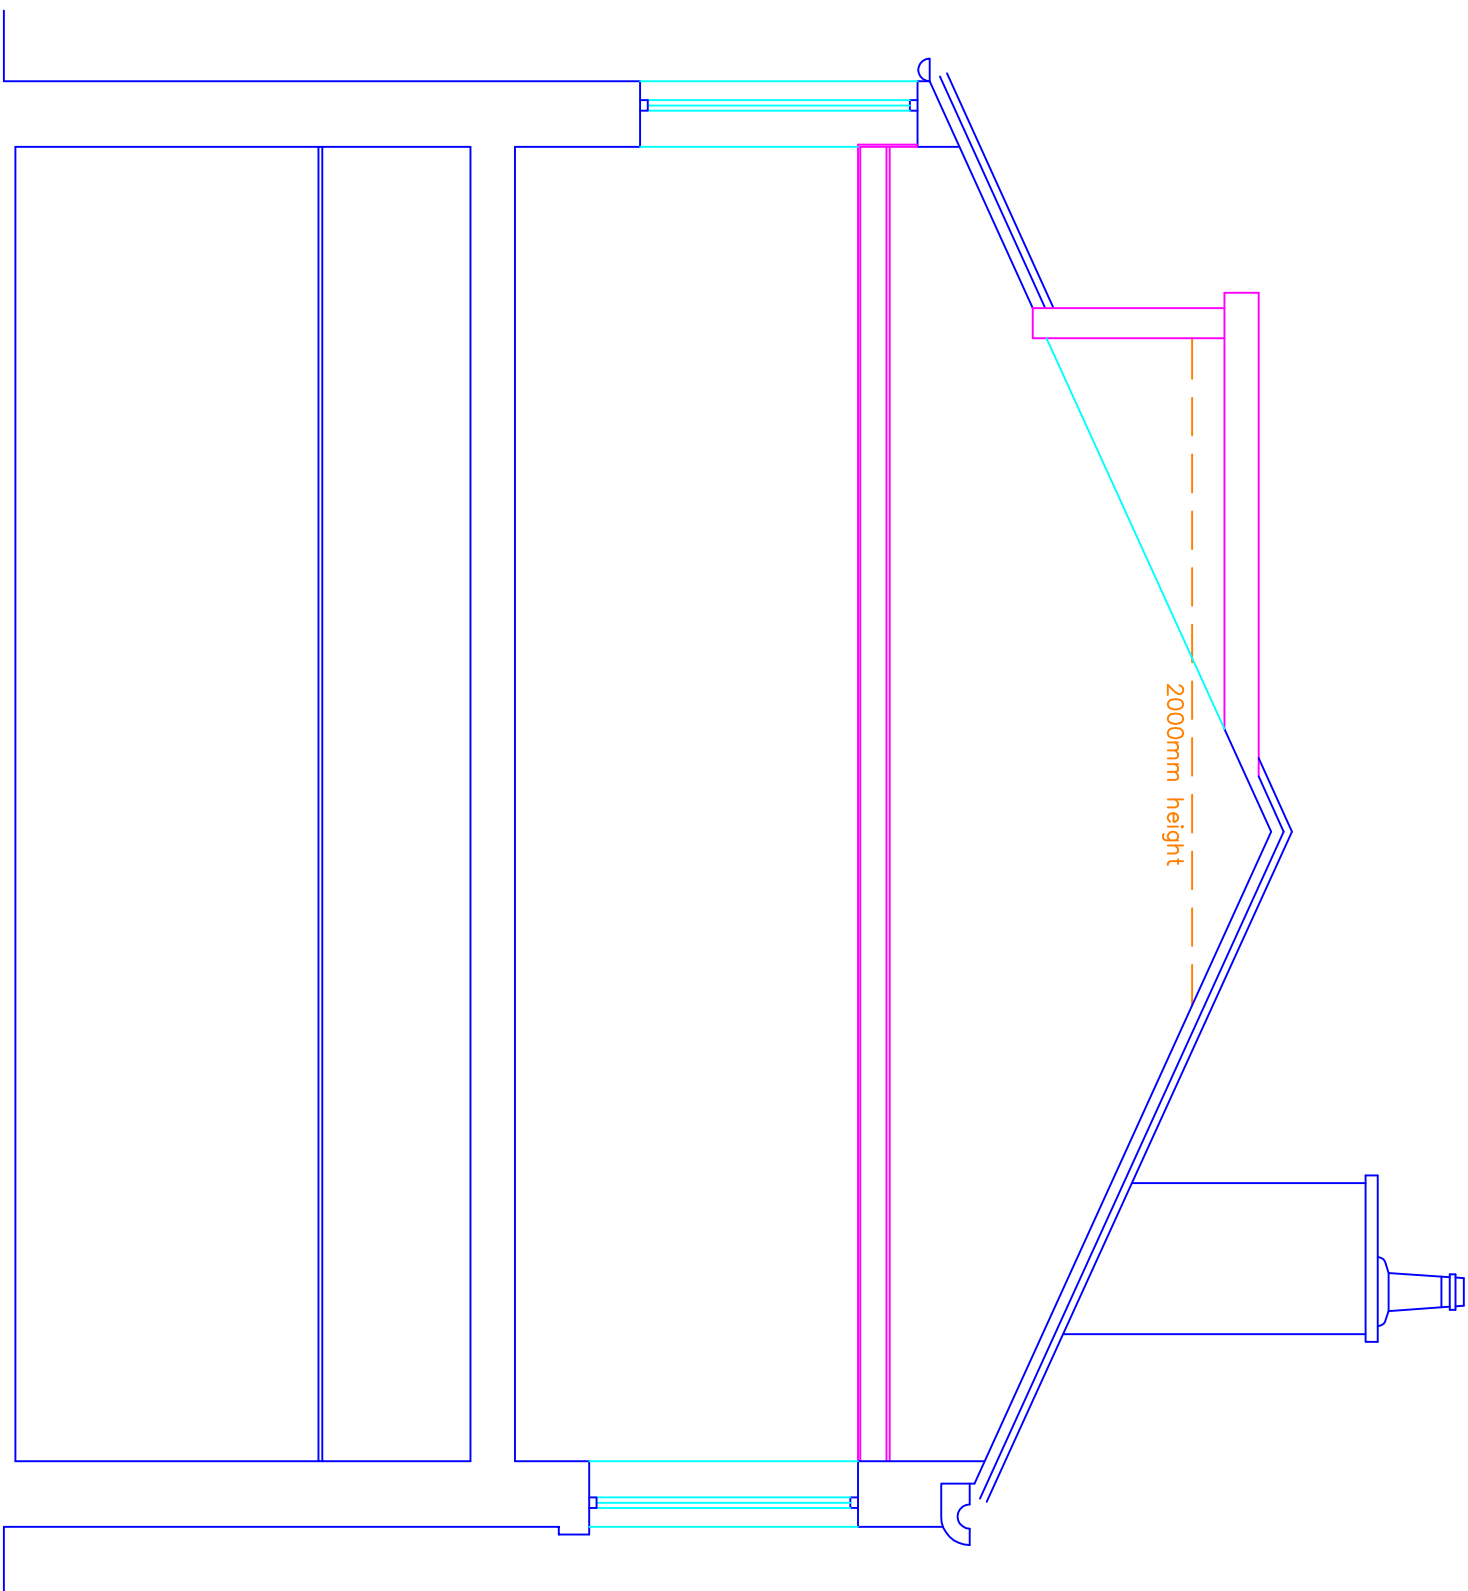

Proposed Section

This drawing and design concept is the property of PPV design. It should not be reproduced without written permission

2 Helmsford Road, Holcombe Village
Ramsbottom, Lancashire BL8 4PA
Gary Peardon (JK home) DpArch RJBA
garn@ppv-design.co.uk www.ppv-design.co.uk
T: 0706 822751 M: 07712 669482

0123m

73-75 Ainsworth Road
Bury
BL8 2PY

scale 1:50 at A1
November 2021

Proposed Elevations
and Section

PPV design Ltd