


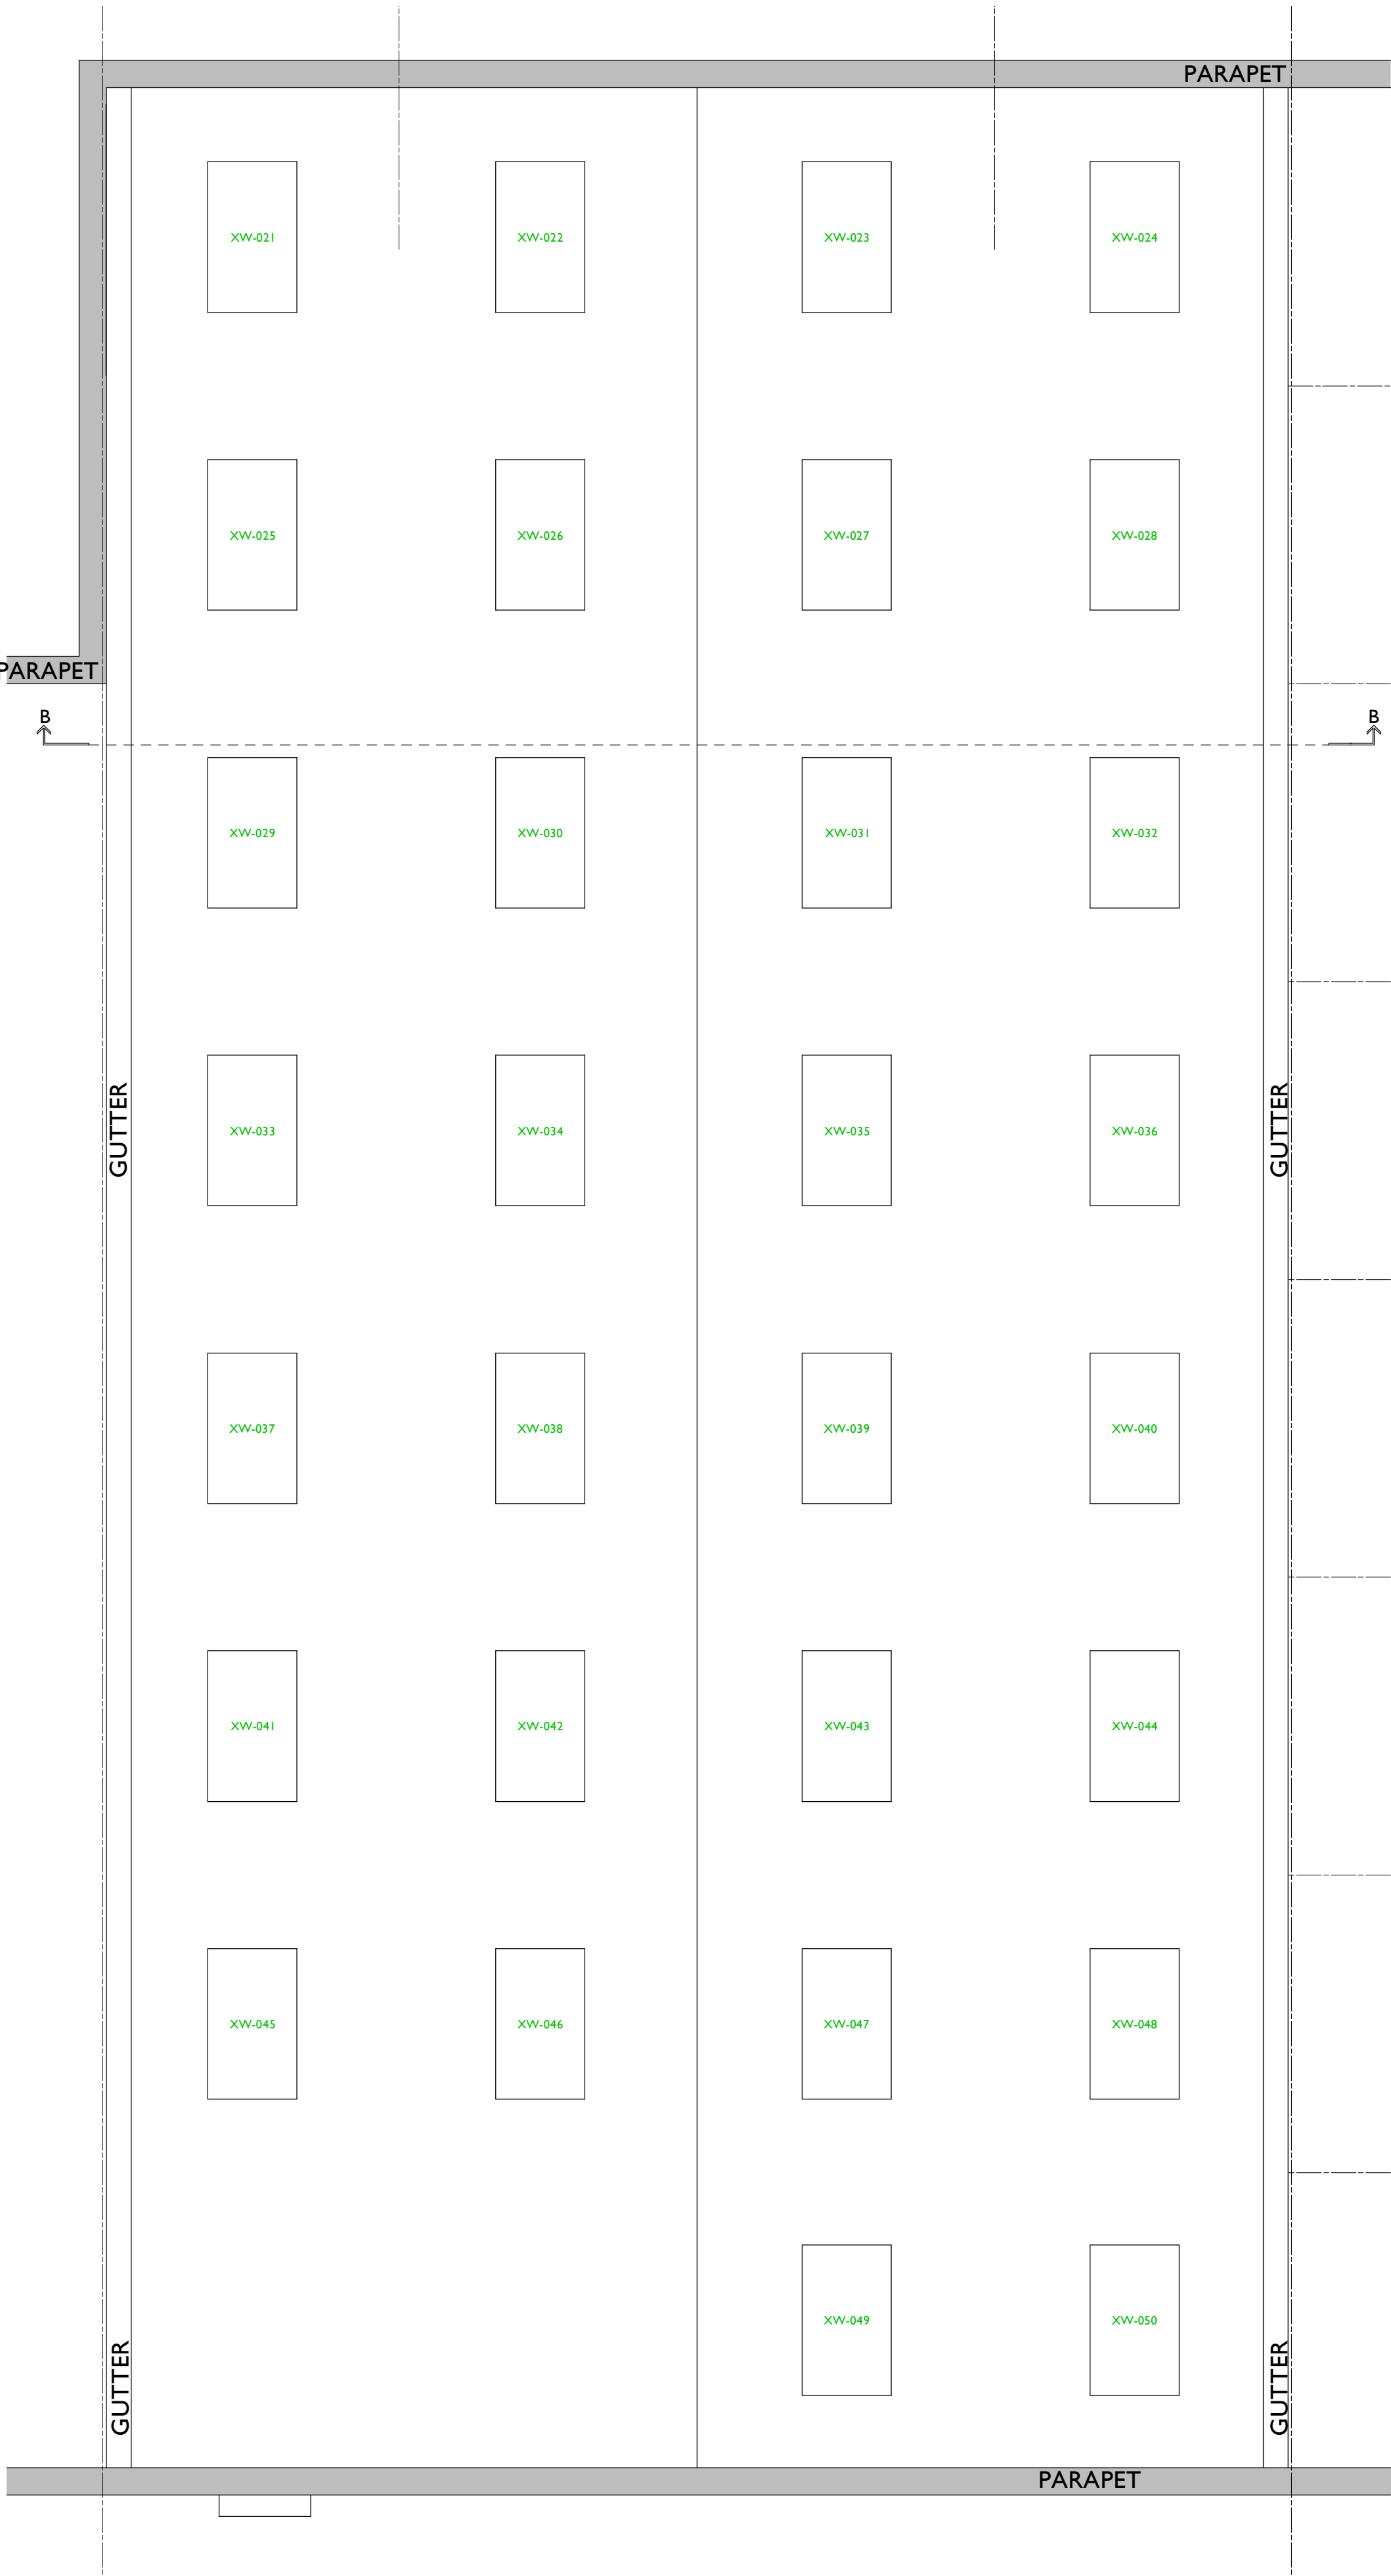

KEY:

XD-009	All existing doors referenced
XW-003	All existing windows referenced
ND-009	All proposed doors referenced
NW-003	All proposed windows referenced
	Parapet

NOTES:
The roof has not been surveyed. The layout of rooflights is based on the results of a desk-top study. It is recommended that the roof is surveyed before any works commence

Client JLL for Abrdn	
Project UNIT TWO, PARK 17, WHITEFIELD MANCHESTER, M45 8FJ	
Drawing Title ROOF PLAN AS EXISTING	
Drawing Number 533-051	Revision -
Status PLANNING	Author EMAK
Scale @ A1 1: 100	Date 09 03 2023