



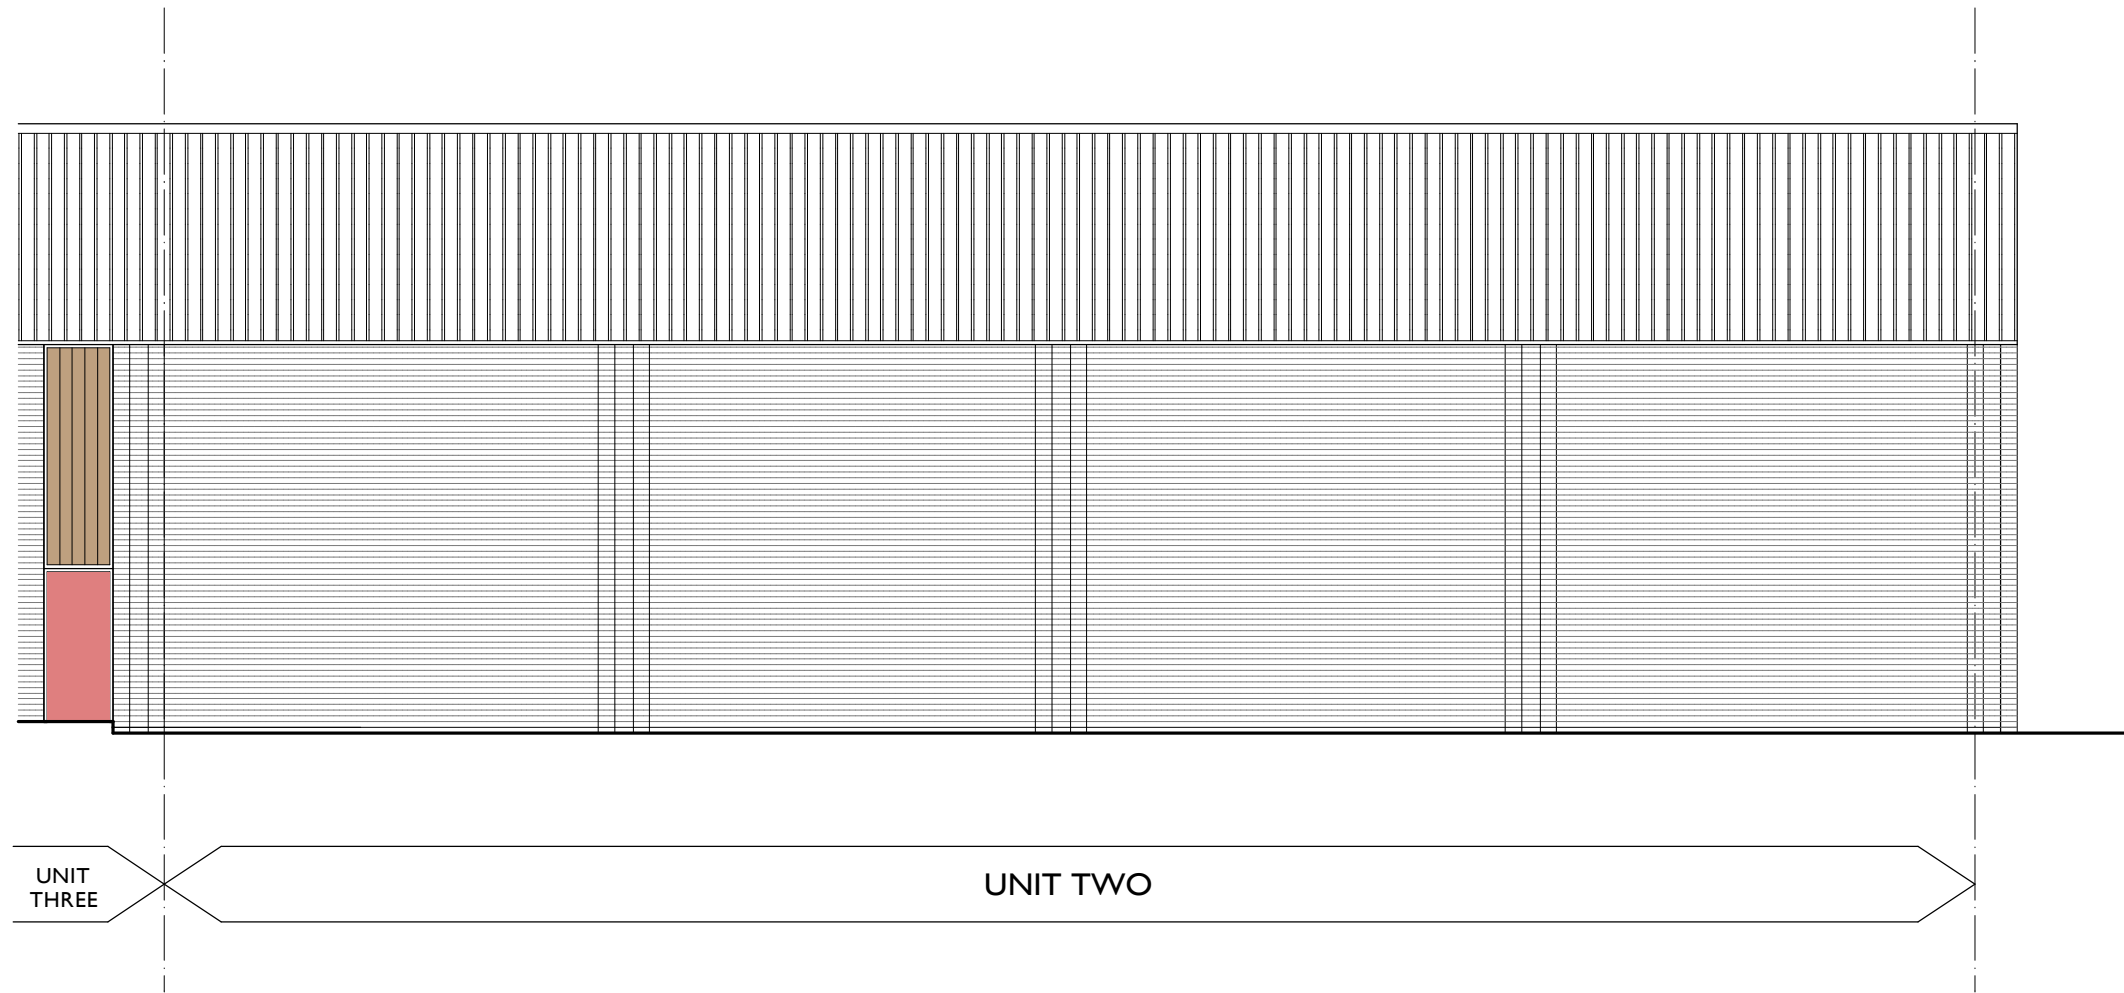


REAR/ SOUTH ELEVATION AS EXISTING

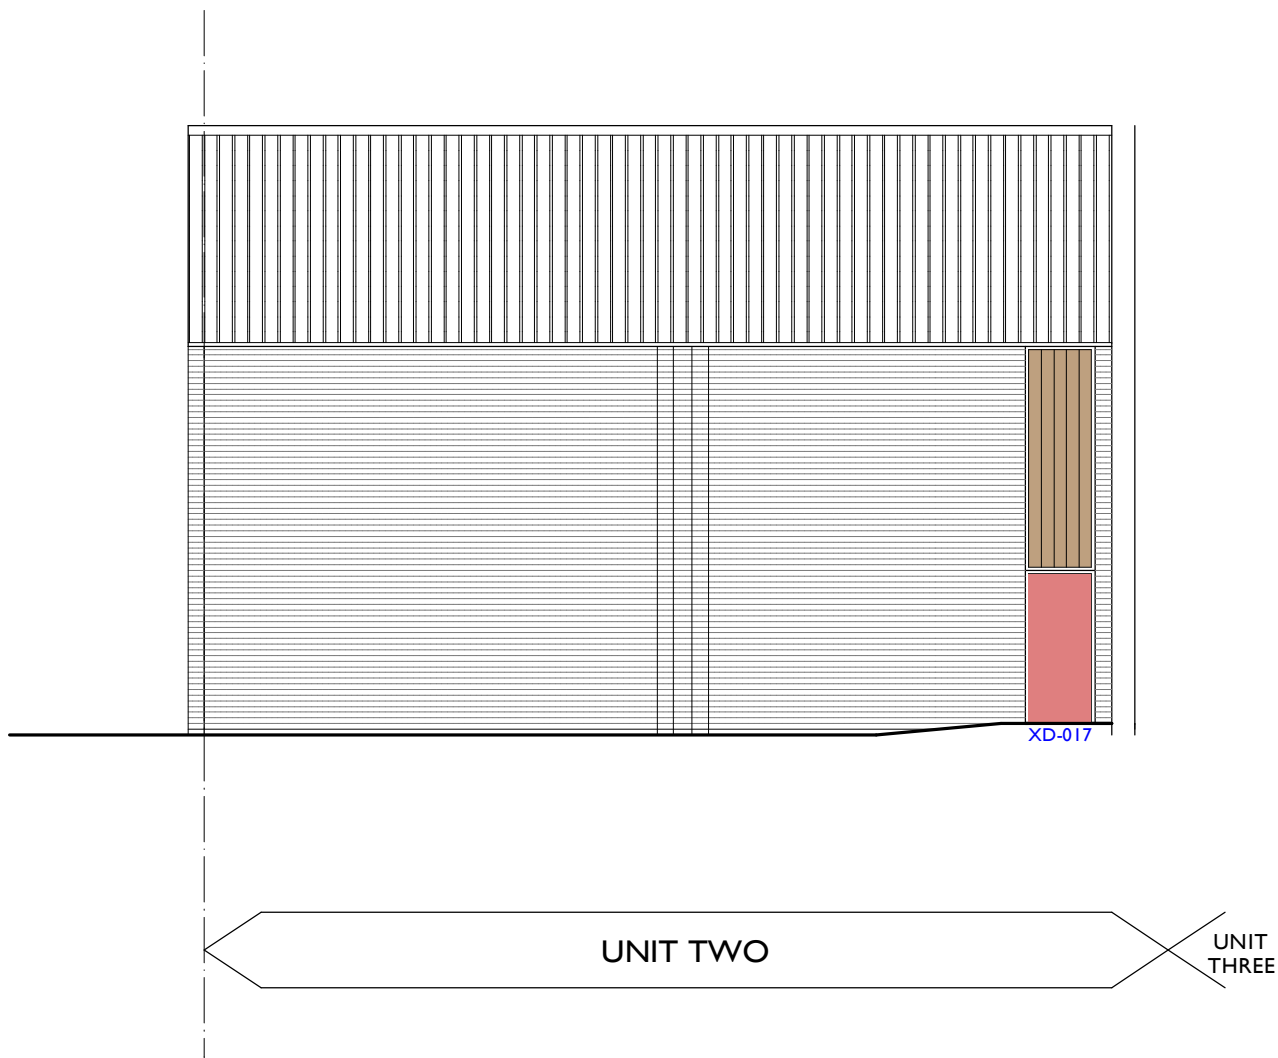


FRONT/ NORTH ELEVATION AS EXISTING



SIDE/ EAST ELEVATION AS EXISTING

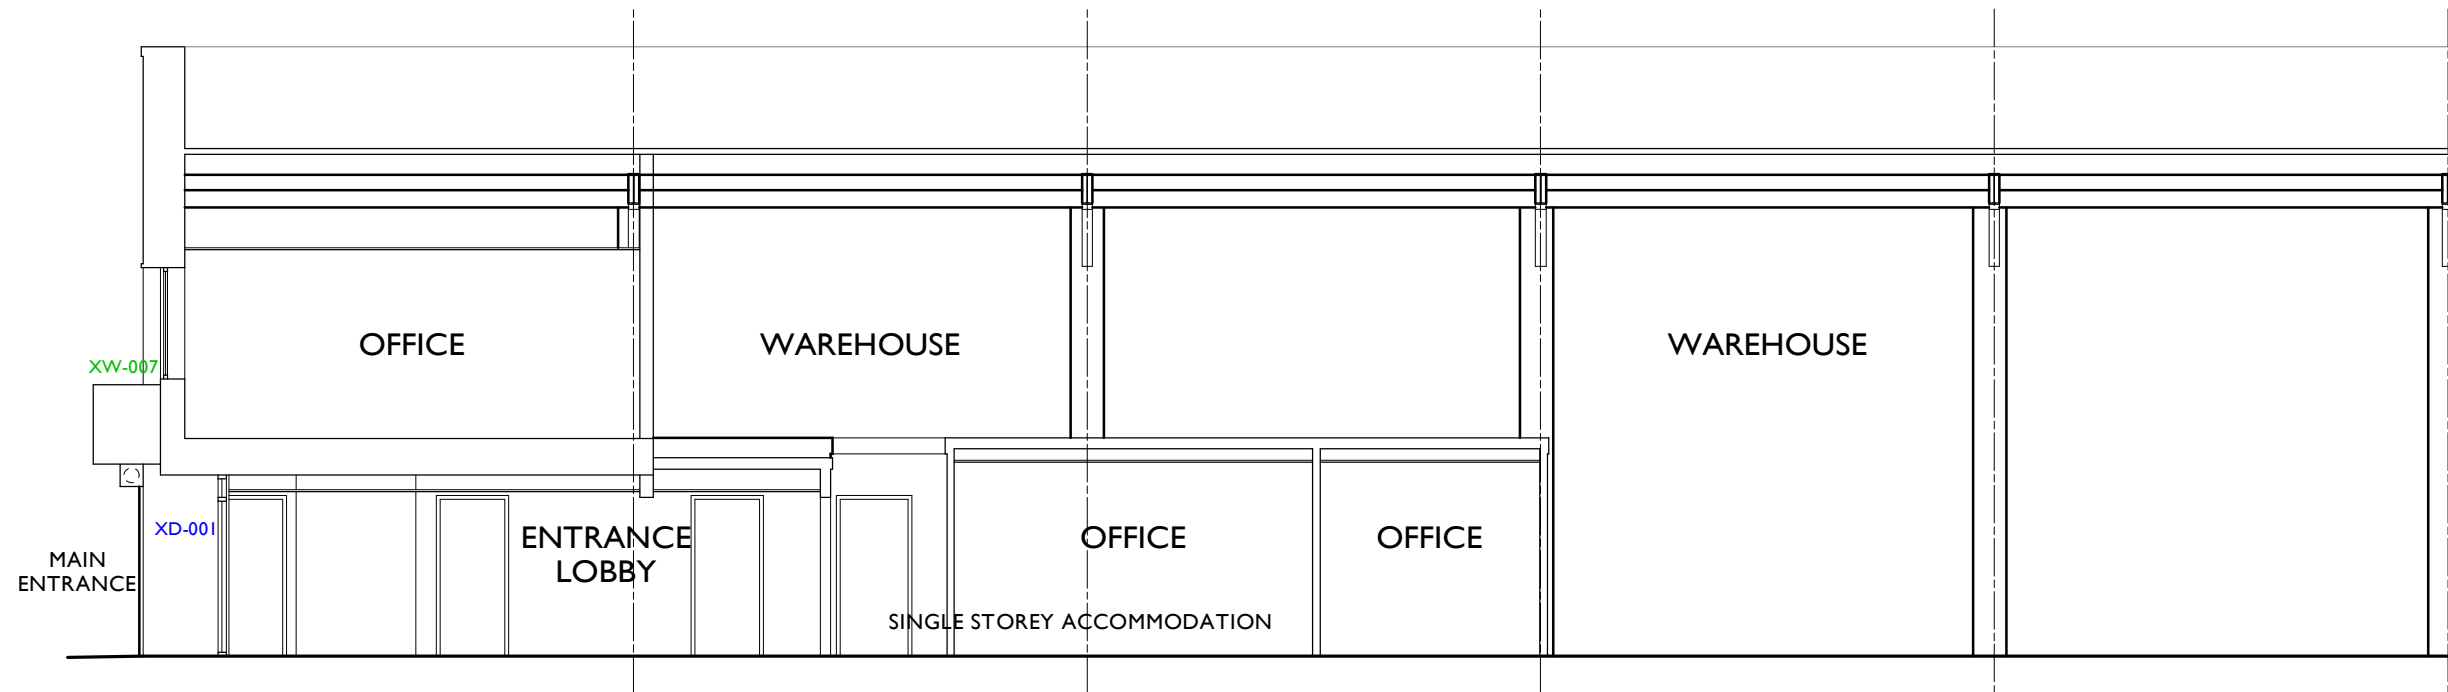

SECTION AA AS EXISTING

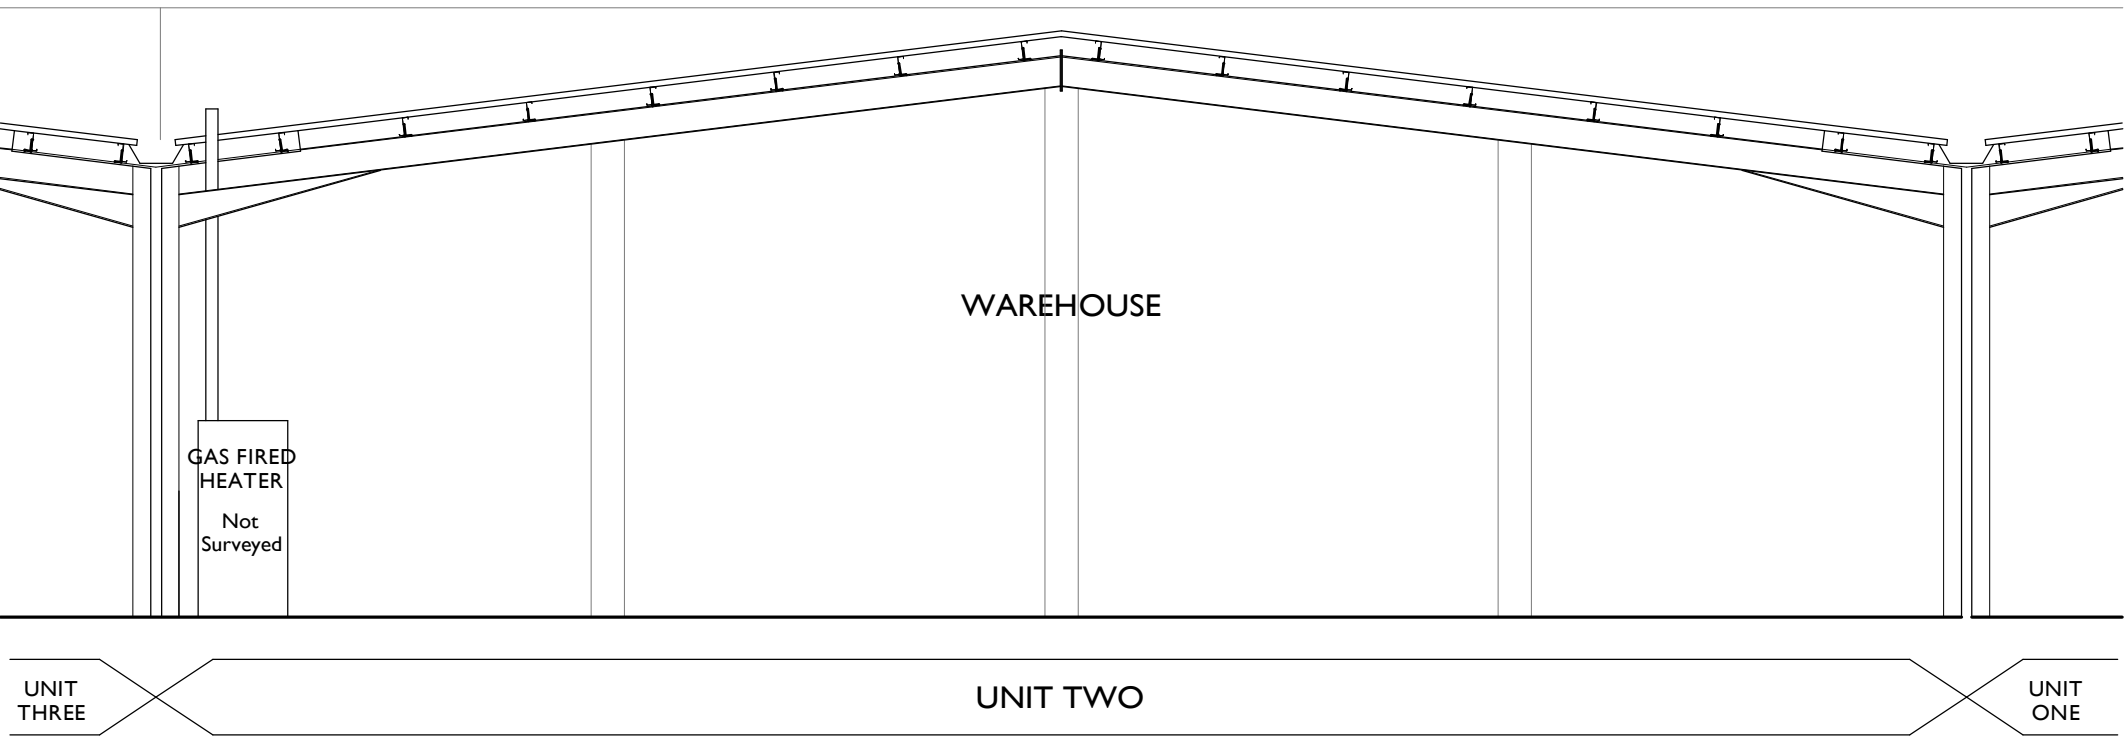

SECTION BB AS EXISTING

KEY:

XD-009	All existing doors referenced
XW-003	All existing windows referenced
ND-009	All proposed doors referenced
NW-003	All proposed windows referenced

Client JLL for Abrdn	
Project UNIT TWO, PARK 17, WHITEFIELD MANCHESTER, M45 8FJ	
Drawing Title SECTIONS & ELEVATIONS AS EXISTING	
Drawing Number 533-052	Revision -
Status PLANNING	Author EMAK
Scale @ A1 1: 100	Date 09 03 2023