


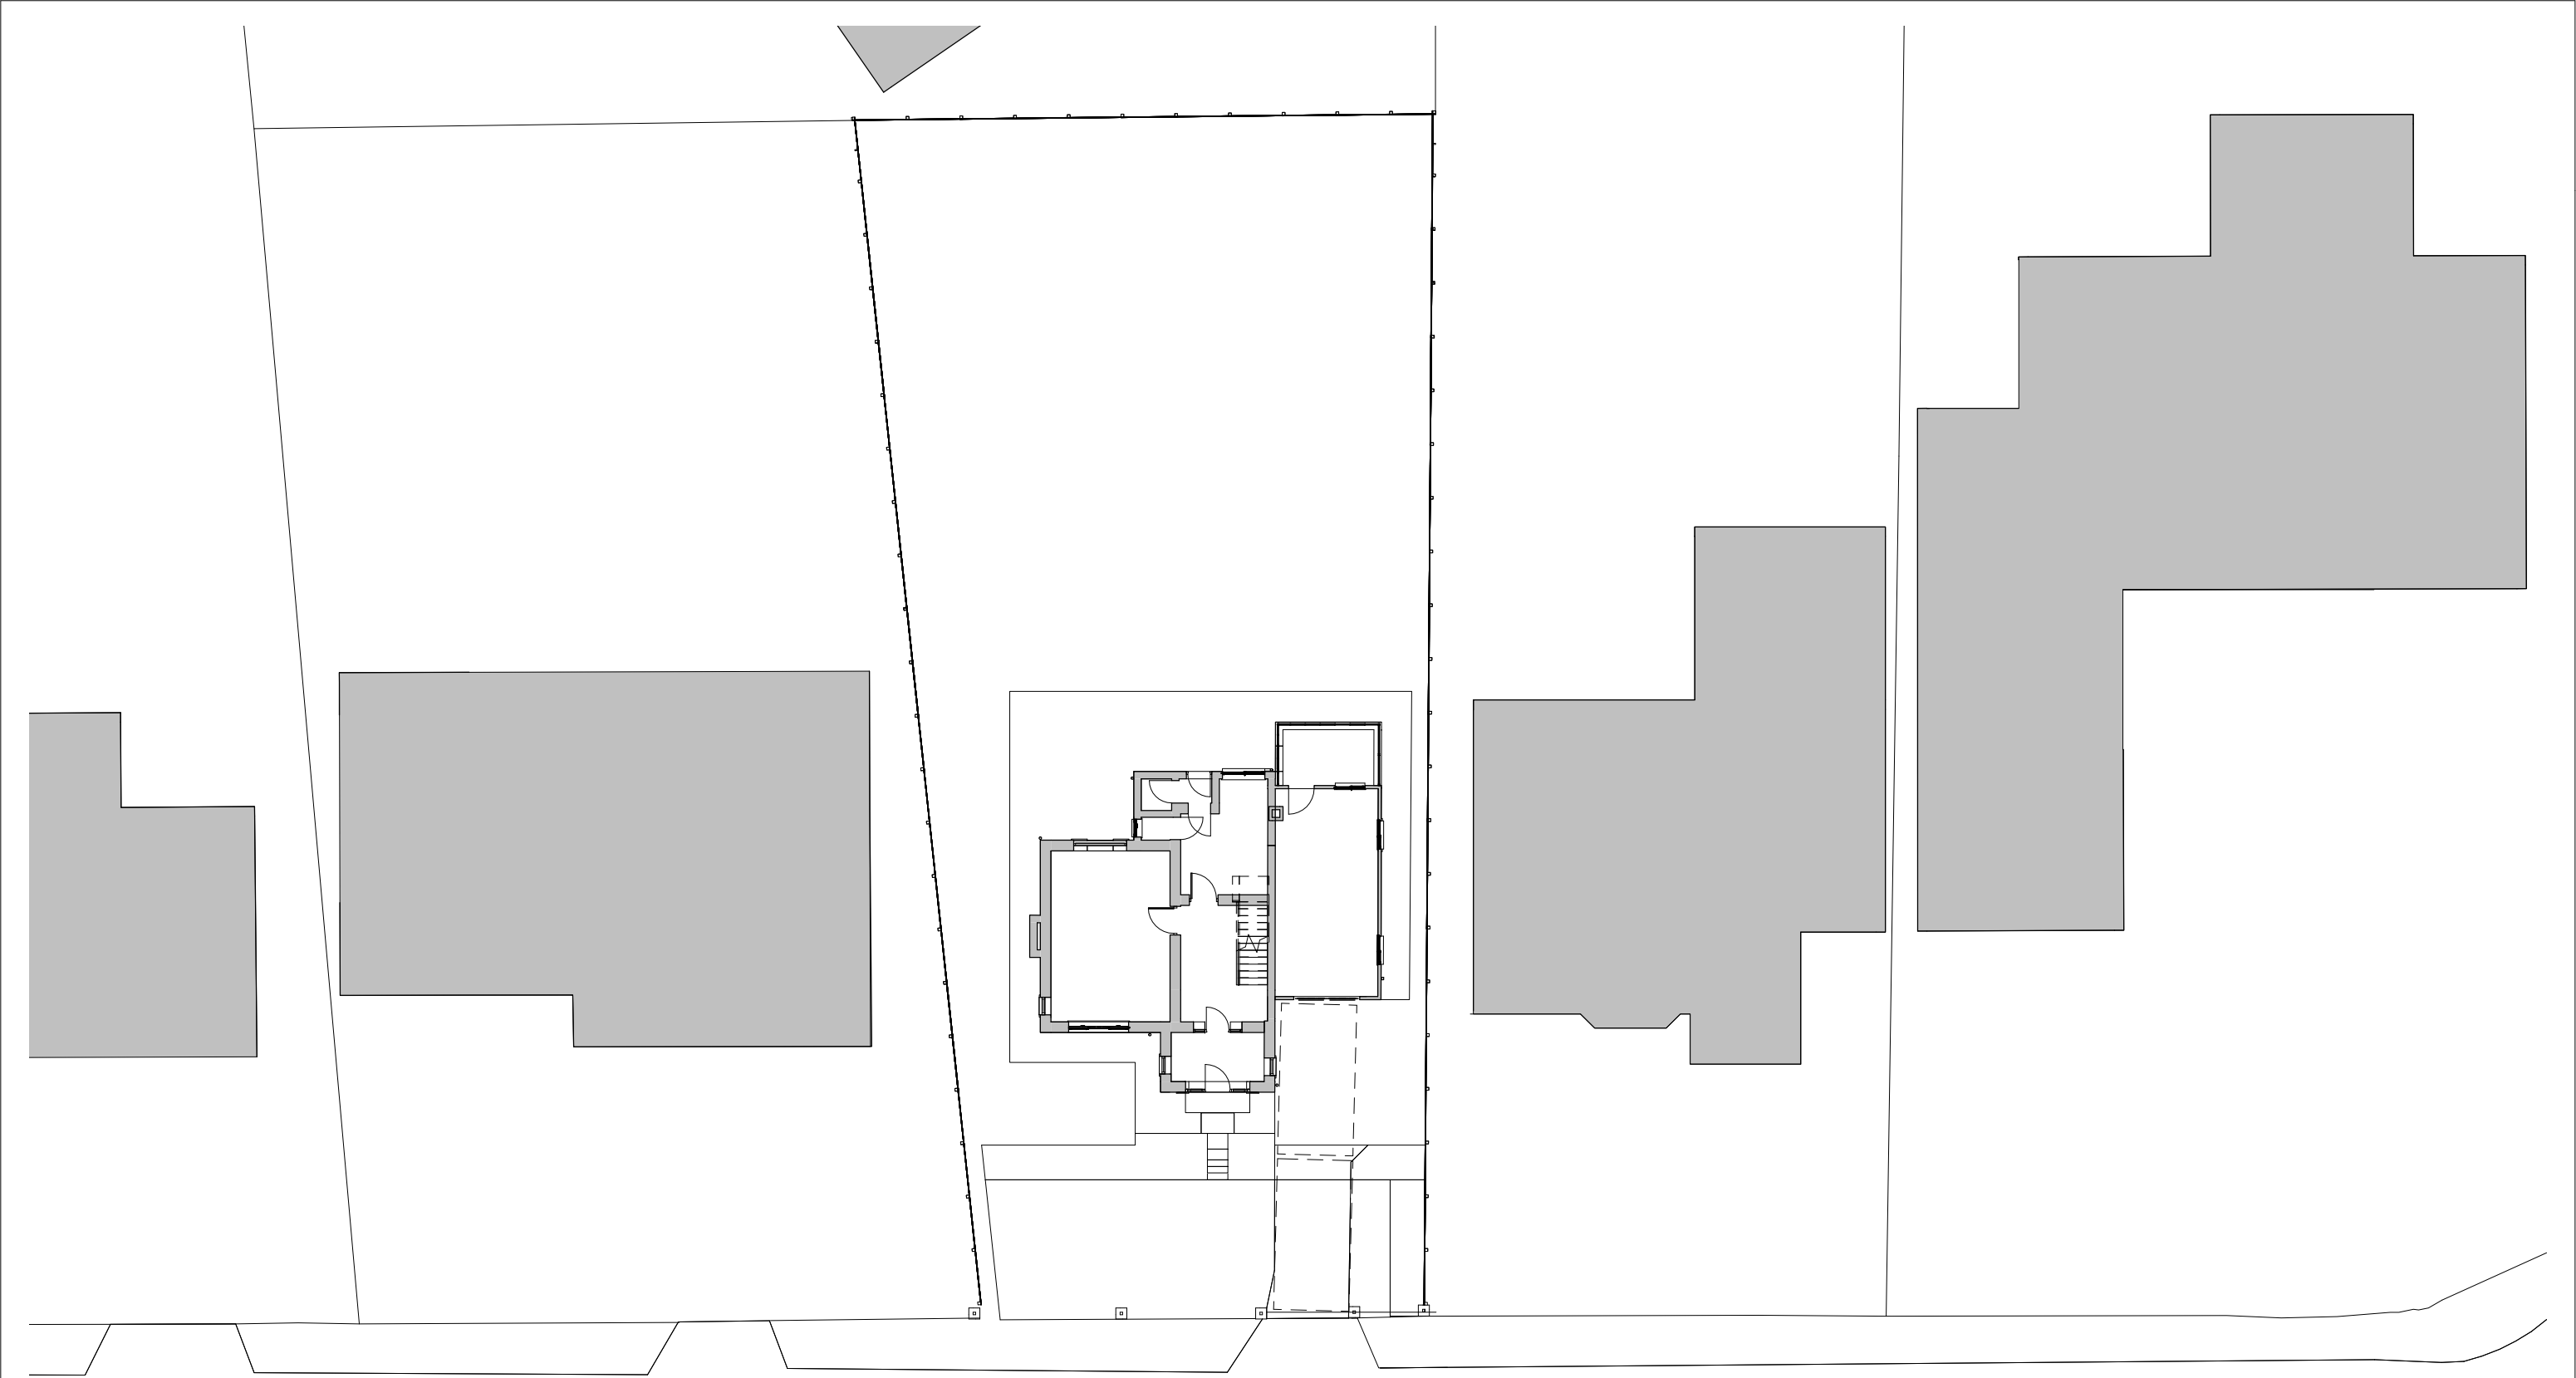

1

Landscaped Ground Floor Site plan - Existing

1 : 200

RALA SHALL HAVE NO RESPONSIBILITY FOR ANY USE MADE OF THIS DOCUMENT OTHER THAN FOR THAT WHICH IT WAS PREPARED AND ISSUED. ALL DIMENSIONS SHOULD BE CHECKED ON SITE. DO NOT SCALE FROM THIS DRAWING ANY DRAWING ERRORS OR DIVERGENCIES SHOULD BE BROUGHT TO THE ATTENTION OF RALA AT THE ADDRESS SHOWN BELOW. DRAWINGS SHALL BE READ IN CONJUNCTION WITH THE FOLLOWING BEFORE WORK COMMENCES: - THE CDM DESIGN ISSUES REGISTER - THE RALA RISK SERIES OF DRAWINGS - THE PROJECT CDM RISK REGISTER	P00 Existing Landscape Comparison			RB	RB	21/01/22	CLIENT	11 Hackford Close, Brandlesholme, Bury, Greater Manchester, BL8 1XP United Kingdom T +44 [0]7564 361 972	Rachel Ann Lucy R A L A Architect	PROJECT TITLE 19 Tor Avenue		
	BDP JOB NUMBER P0011			ISO 27001 CLASSIFICATION Planning								
	DRAWING TITLE Landscaped Ground Floor Site Plan - Existing									SCALE @ A3 1 : 200		
	DATE FIRST ISSUED 21/01/22											
NOTES	REVISION DESCRIPTION DRAWN CHECKED DATE						REVISION DESCRIPTION DRAWN CHECKED DATE					
DRAWING No. TOR-RALA-ZZ-XX-DR-A-(PL)-0023			REVISION P00									