

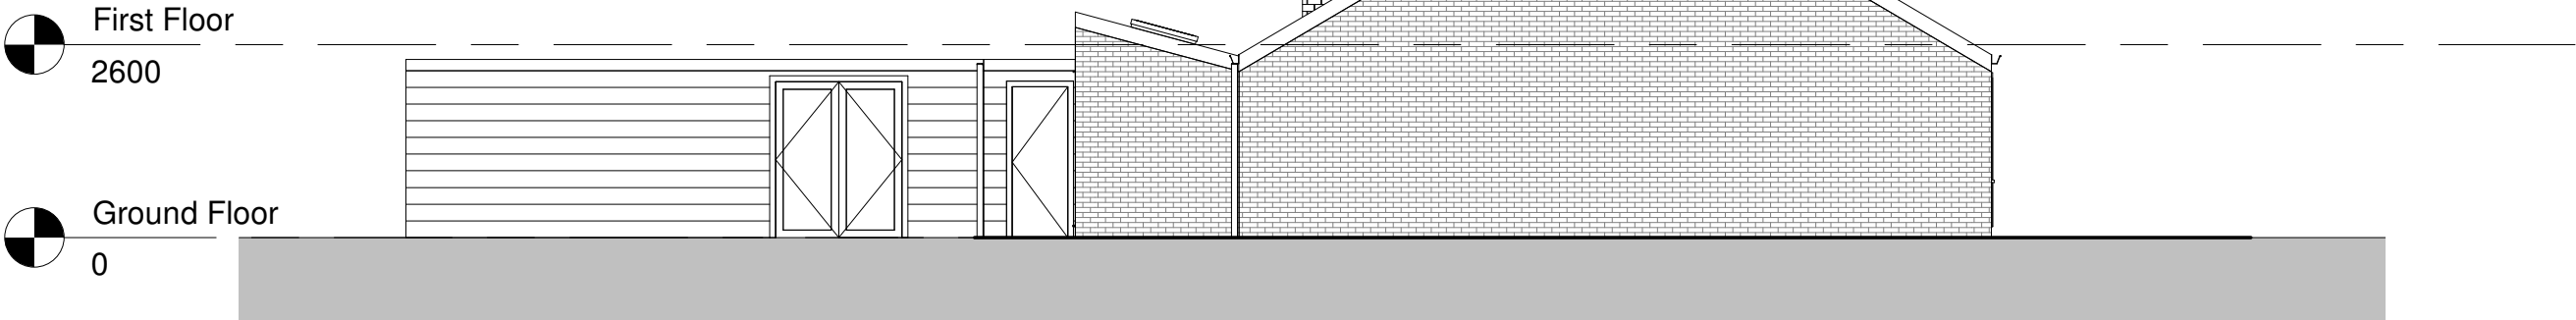


Figured dimensions only to be taken from this drawing. DO NOT SCALE.
All contractors must visit the site and be responsible for checking all setting out dimensions and notifying the architect of any discrepancies prior to any manufacture or construction work.

NOTES:

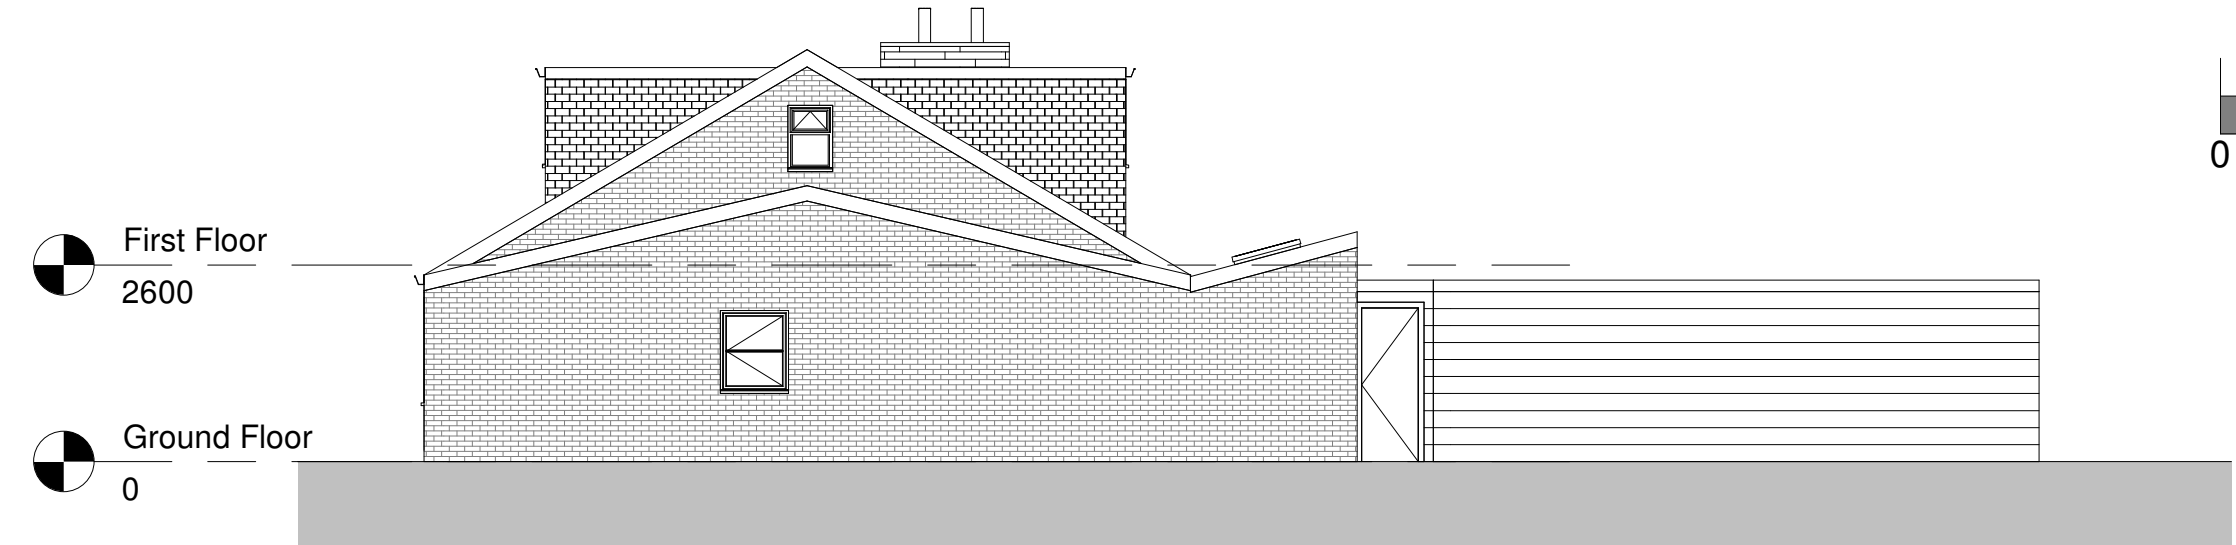

01 SIDE ELEVATION
1 : 100

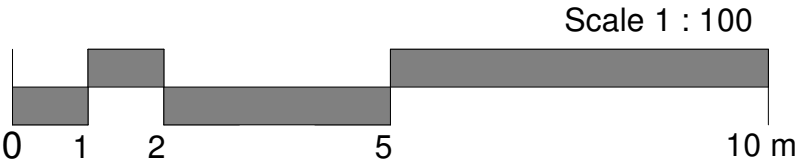

02 SIDE ELEVATION
1 : 100



03 REAR ELEVATION
1 : 100



04 FRONT ELEVATION
1 : 100

DRAFT

Rev	Description	Date

Client:
PHIL + SHARON

Project:
2 Lyndon Close, Bury
BL8 3EY

Sheet Description:
PROPOSED ELEVATIONS

SLH Home Design

www.slhomedesign.co.uk
info@slhomedesign.co.uk

Sheet: A3	Project Number: 2087	
Scale: 1 : 100	Drawing Title:	Rev:
Design: SH	PROPOSED ELEVATIONS	
Check: SH	Drawing Number	
Status: B - REGS	A202	