

This drawing is the property of Equilibrium Architects and copyright is reserved by them. This drawing is not to be copied or disclosed by or to any unauthorised persons without the prior written consent of Equilibrium Architects.


Do not scale from this drawing.

All dimensions are to be checked on site prior to construction, manufacture of any components and ordering of materials and equipment.


Any discrepancies are to be reported to the architect for clarification.

All materials and workmanship to be in accordance with the current British Standards and codes of practice.



This drawing is to be read in conjunction with all relevant Architectural Structural Engineers, Mechanical Engineers, Electrical Engineers and Specialists drawings and specifications.

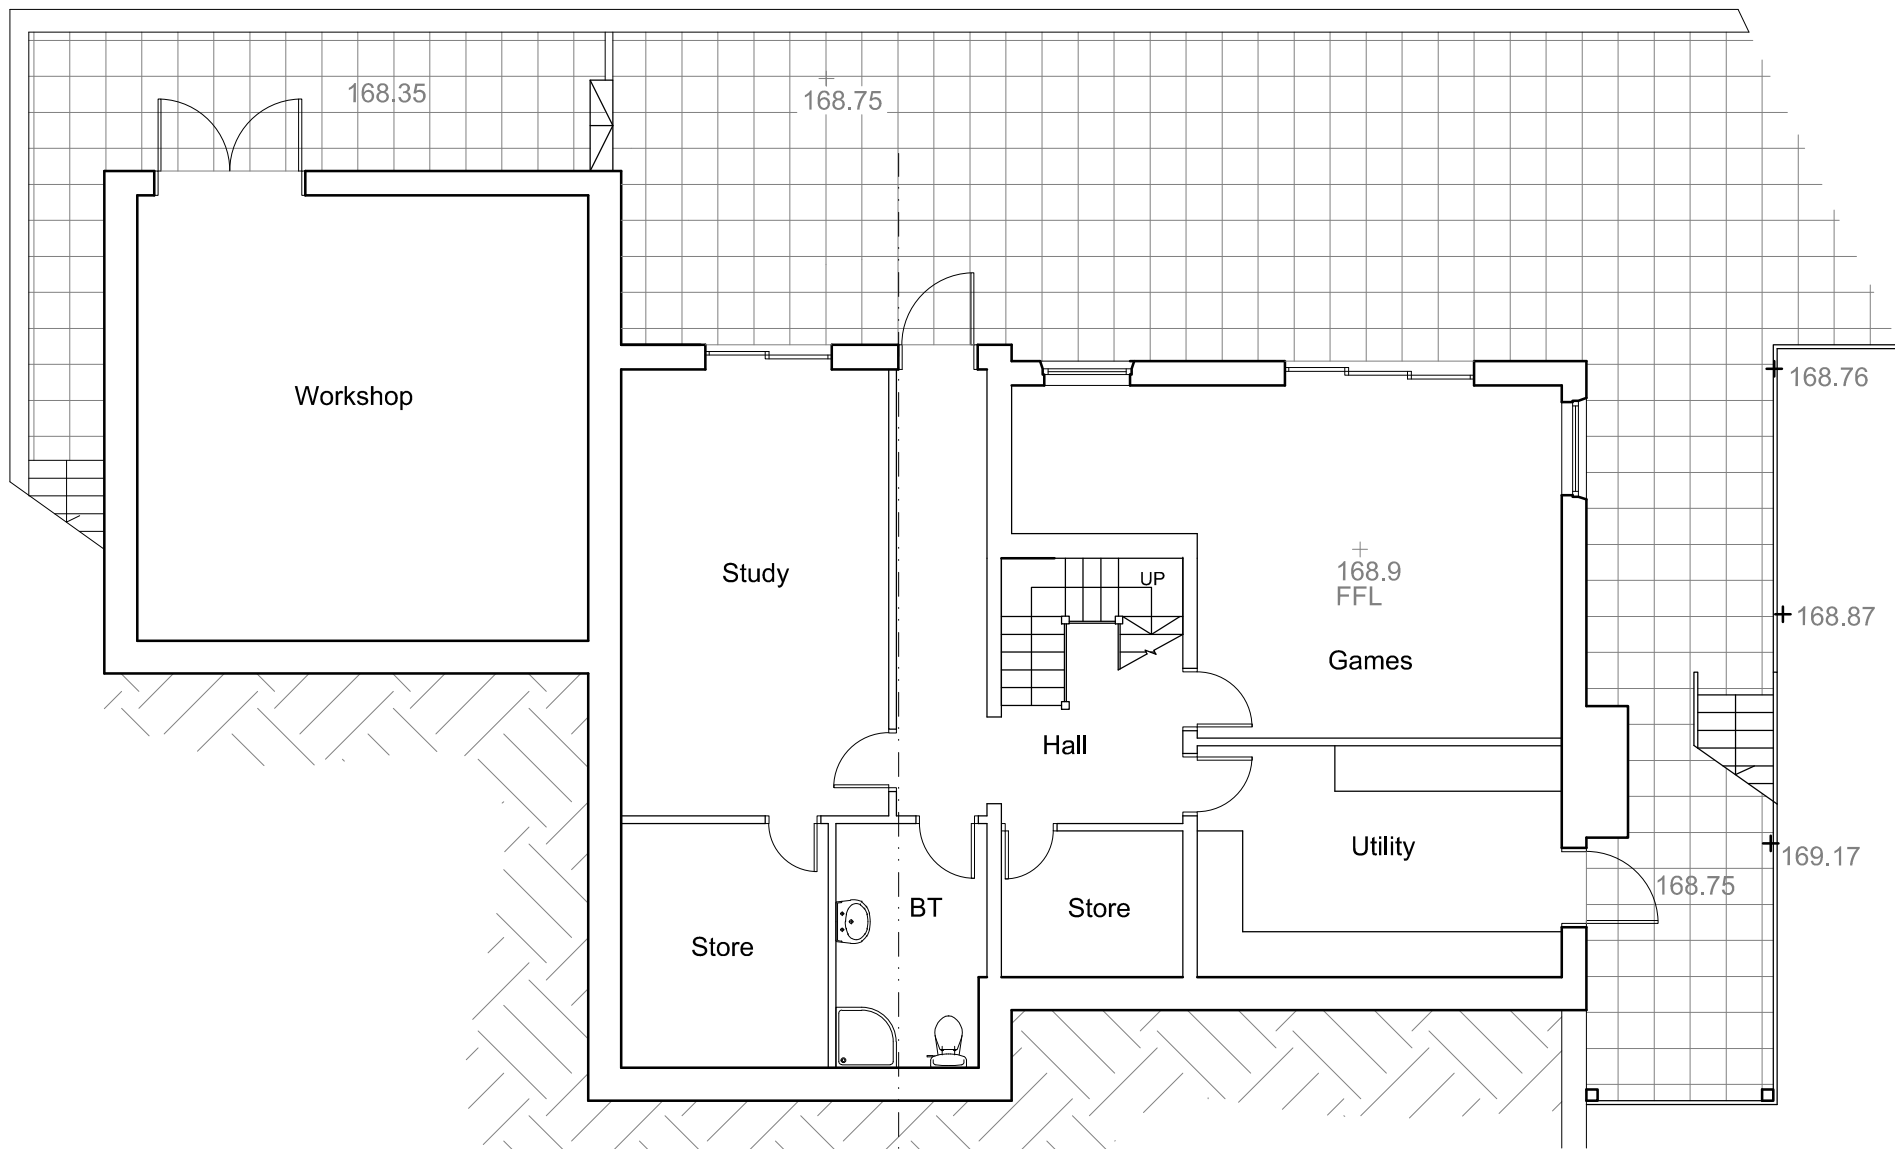

Proposed Lower Ground Plan

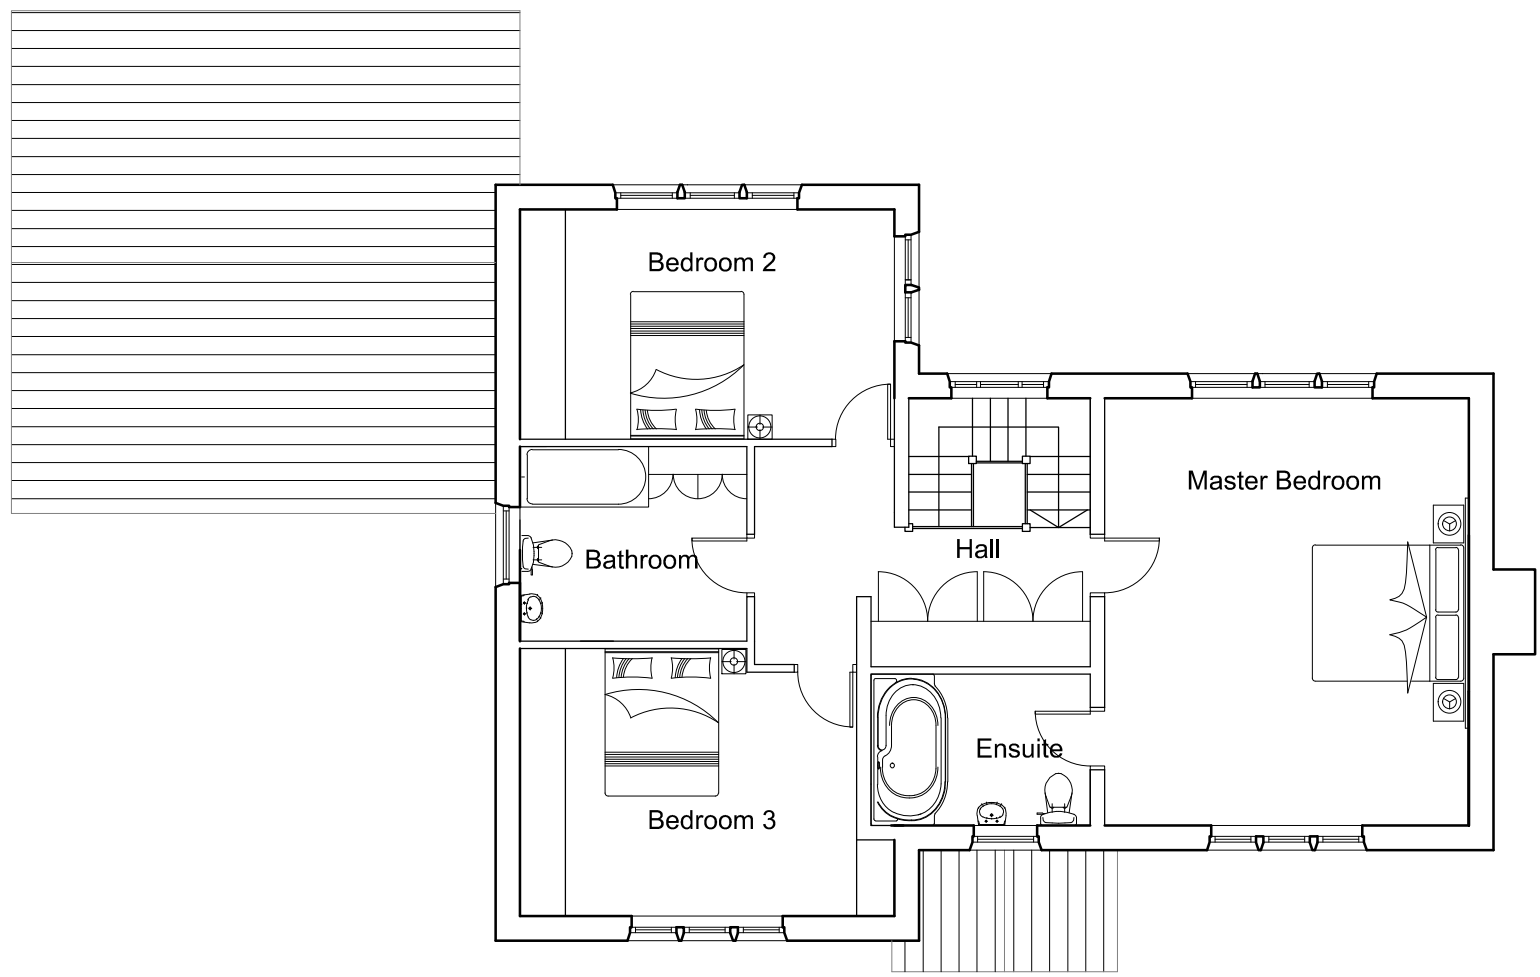

Proposed First Floor Plan

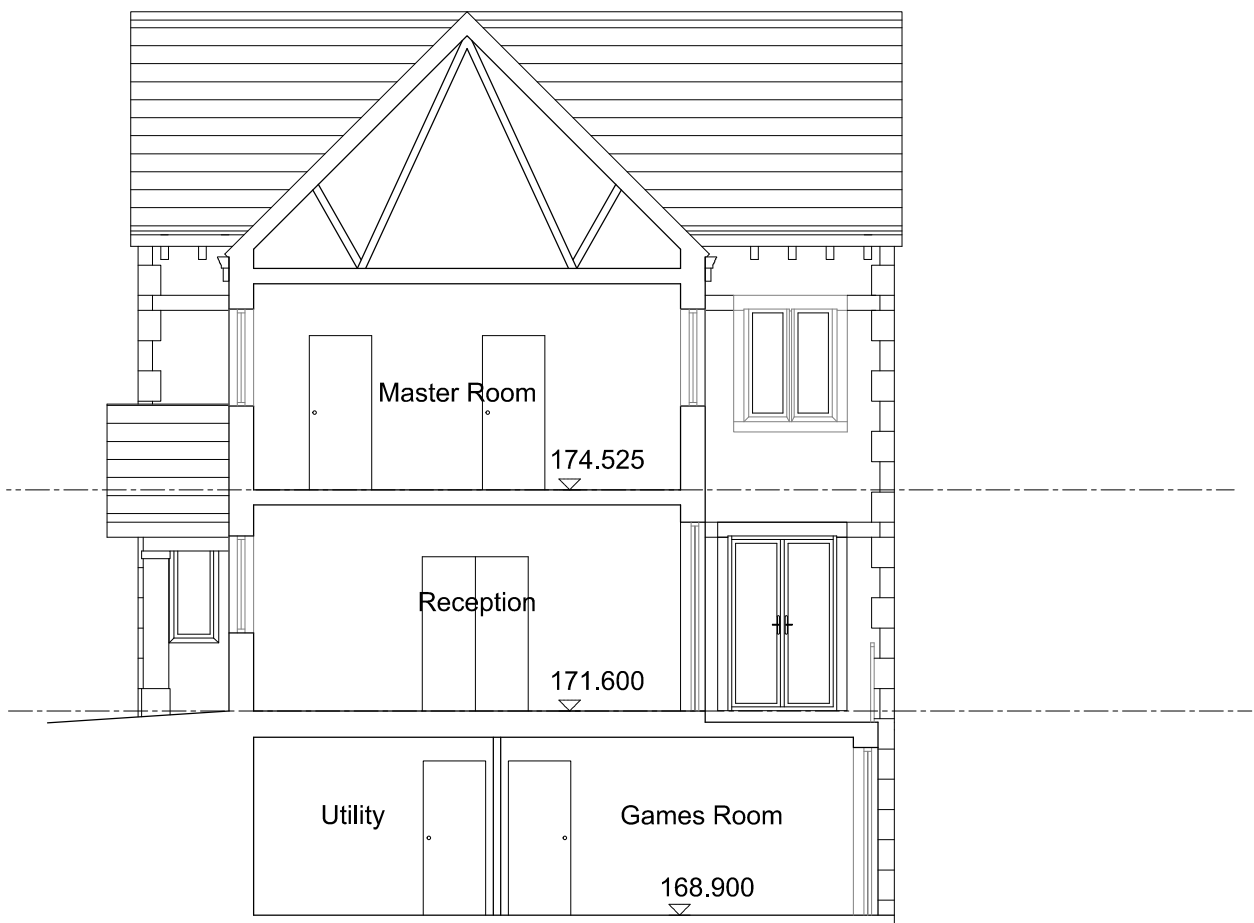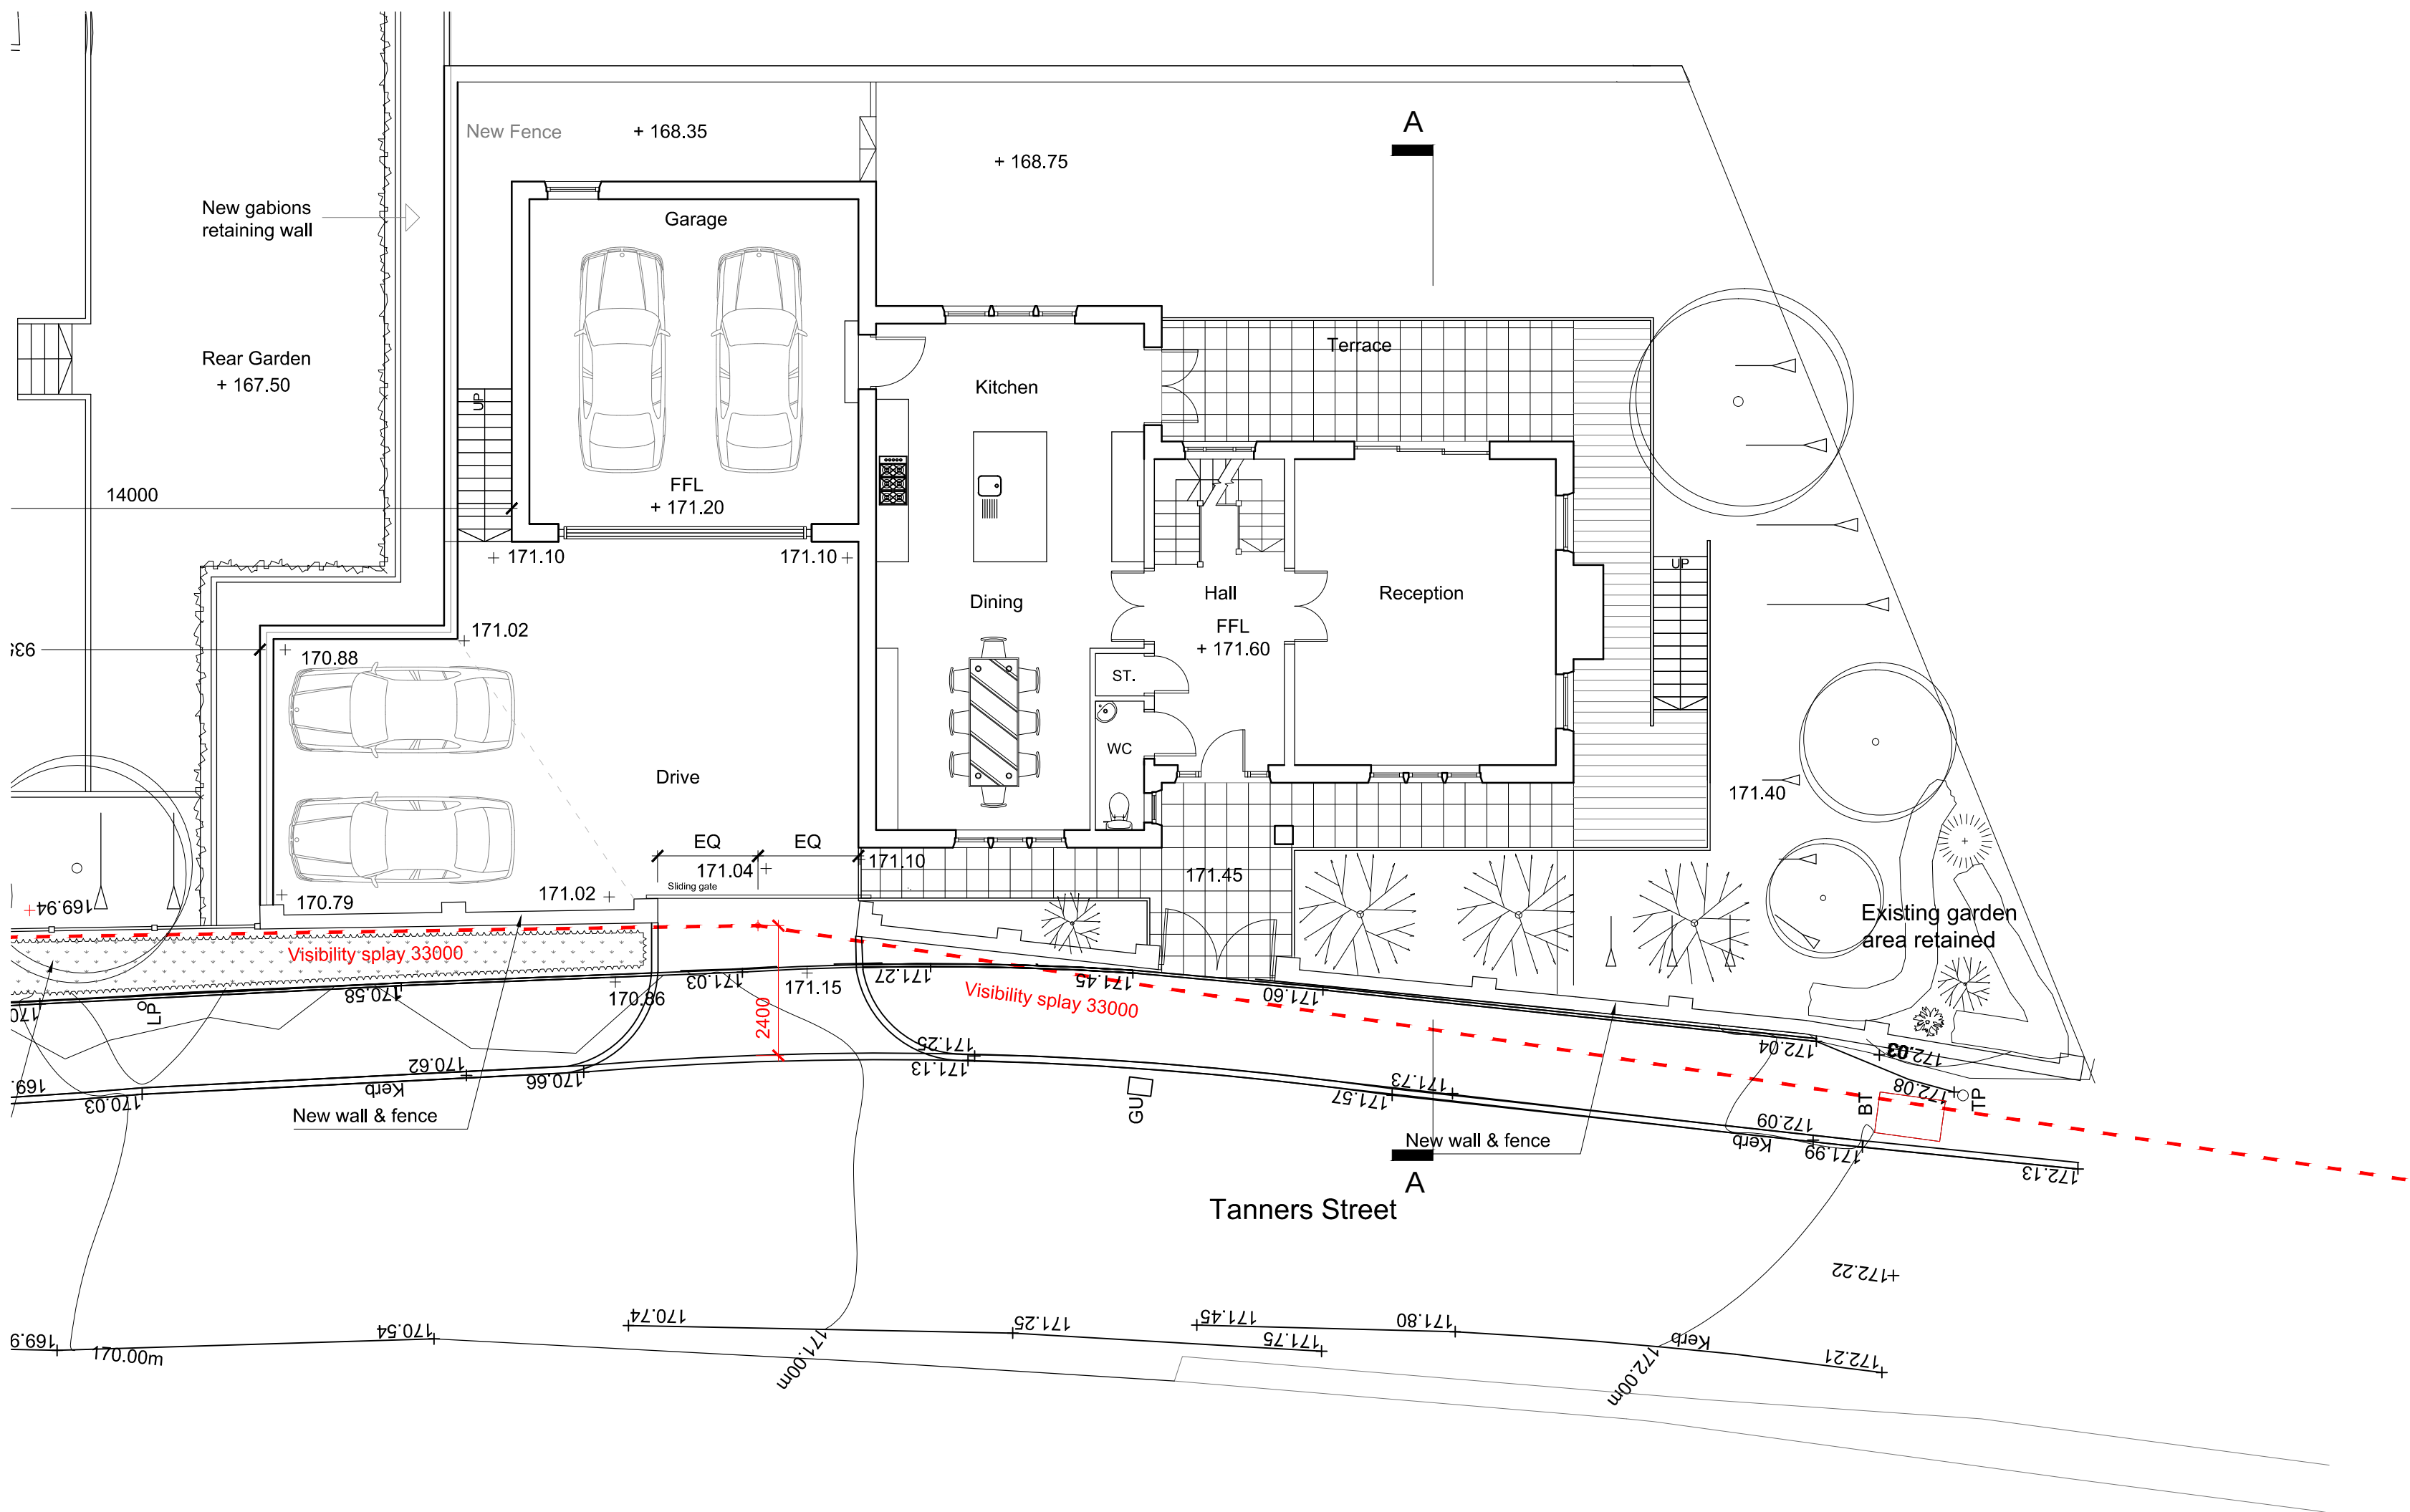

Proposed Section A-A

H	Updated external fence & shrubs to updated visibility splay to Planning request	18.11.2019
G	Updated kitchen, dining room, external fence wall & shrubs to client's comments	29.10.2019
F	Improved visibility splay, updated trees on site as existing, lowered roof, levelled stair & bedrooms	22.10.2019
E	Planning issue	08.08.2019
REV	DESCRIPTION	CHECK DATE

CLIENT

Mr & Mrs T.Hardcastle

PROJECT

Proposed Dwelling in Grounds of
85 Carr Street Ramsbottom

DRAWING

Proposed Floor Plans & Section A-A

SCALE	DATE	DRAWN	CHECKED
1:100	March'18	LY	
DRAWING NO.	CAD REFERENCE NO.	REVISION	
R-0429-101		H	

