



Dimensioning
Figured dimensions only to be taken from these designs and drawings. Work to annotated dimensions only. All dimensions to be checked on site. Architectural designers to be informed immediately of any discrepancies before work proceeds. Drawings are to be read in conjunction with relevant specifications, structural engineers and service engineers' drawings.

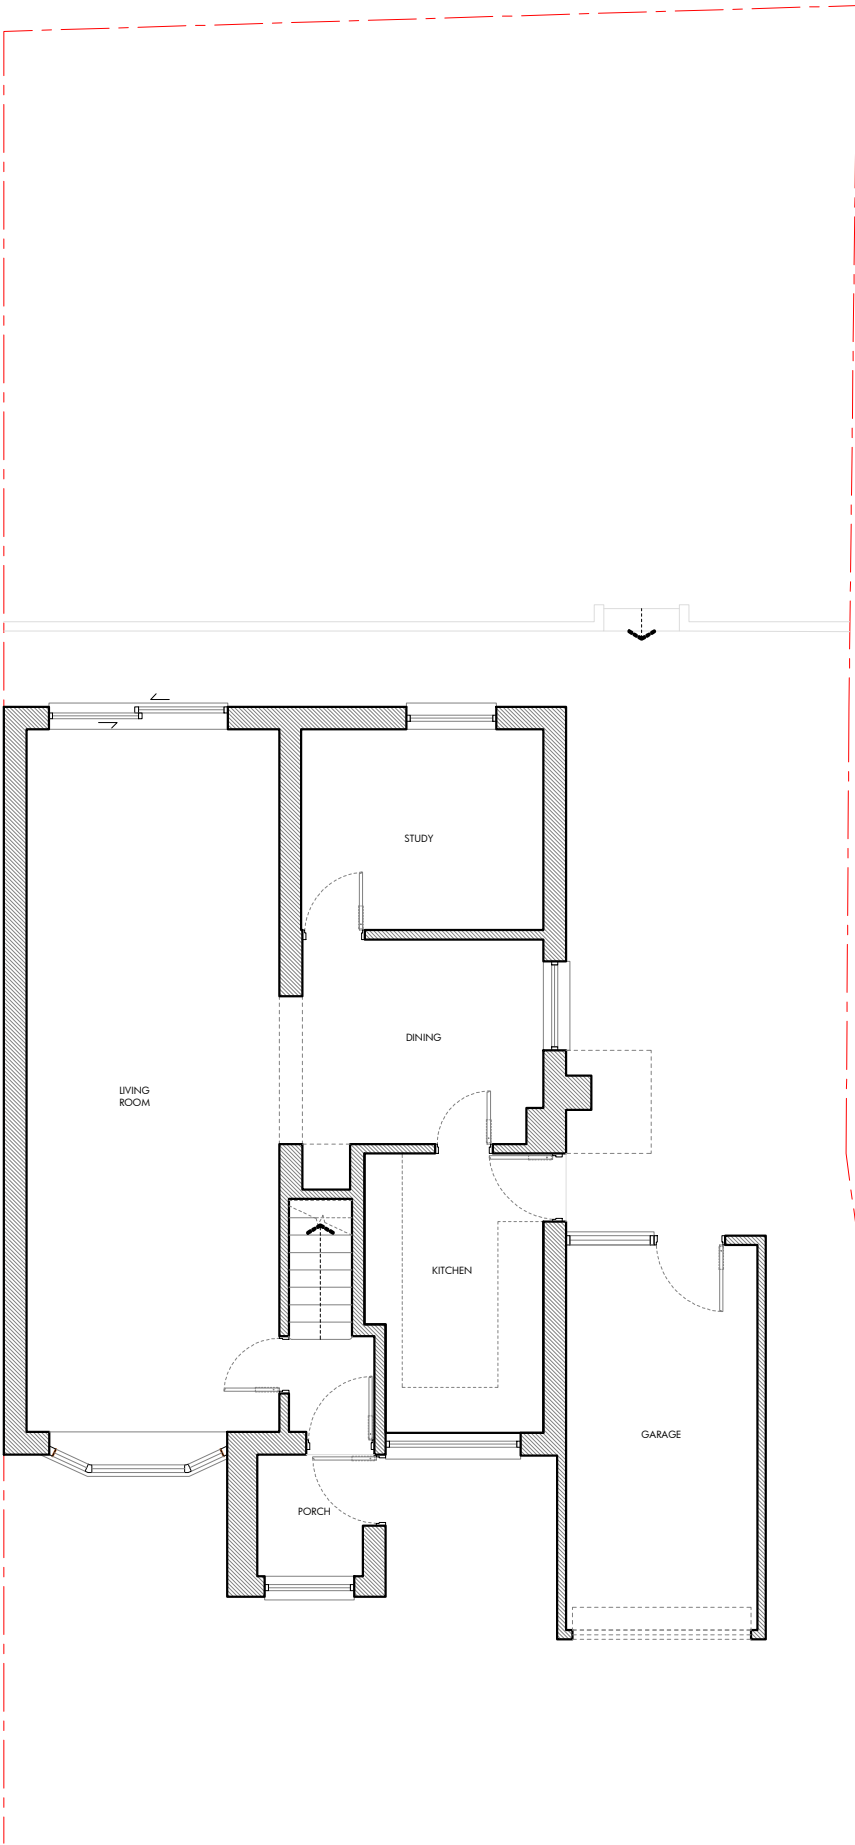


EXISTING GROUND FLOOR PLAN
1:100 @ A3

0m 1m 3m 5m

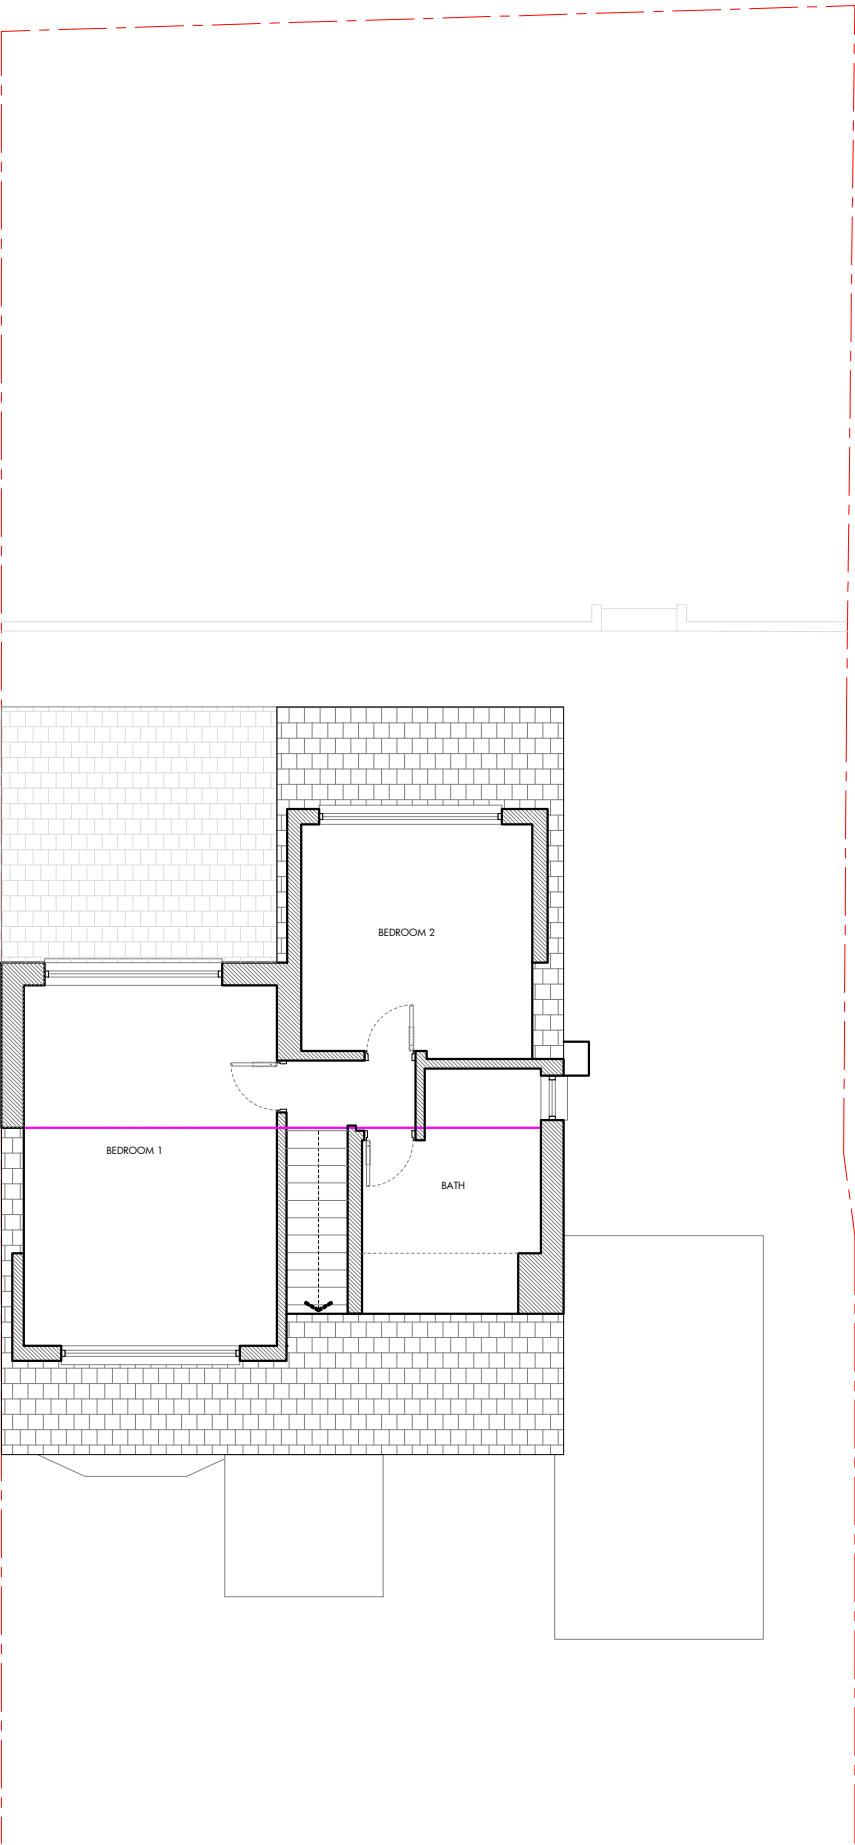

EXISTING FIRST FLOOR PLAN
1:100 @ A3

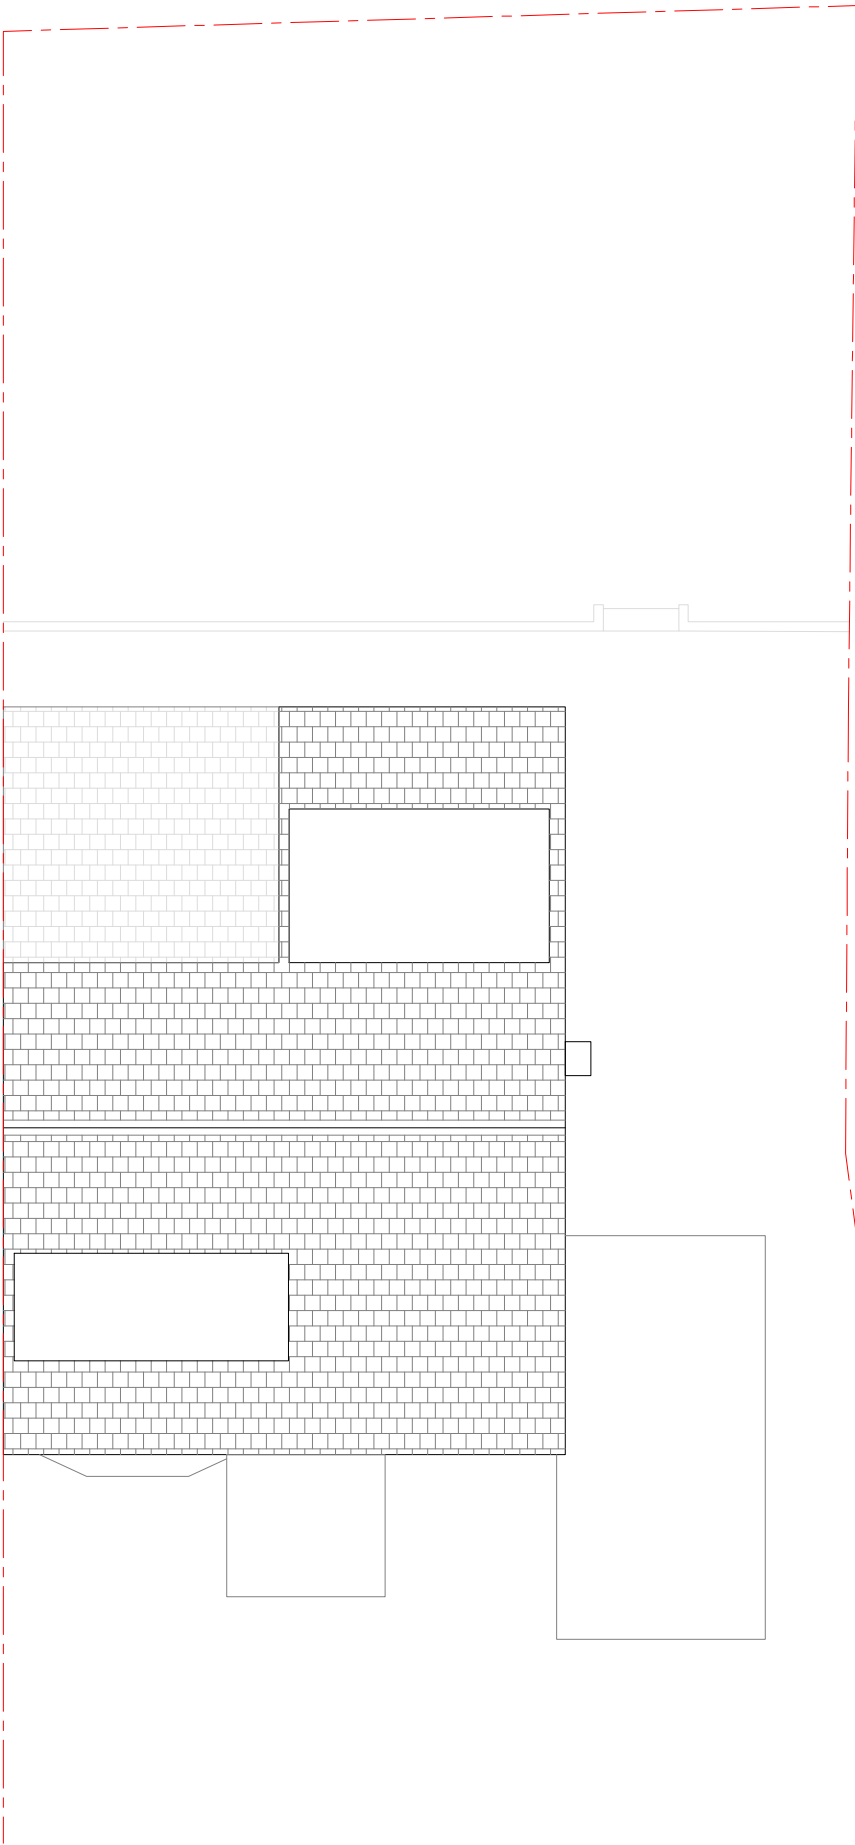

EXISTING ROOF PLAN
1:100 @ A3



Rev	Date	Description
-	11/06/24	Issued to client for comments


S A L E E M
ARCHITECTS
Architecture | Masterplanning | Graphics

CLIENT:
Homeowner

PROJECT:
20 Birch Lea Close
Bury
BL9 9RZ

TITLE:
Existing Plans

SCALE:
1:100 @ A3

DRAWING NO.
Sheet 2

REV:
DATE:
June 2024

Dimensioning


Figured dimensions only to be taken from these designs and drawings. Work to annotated dimensions only. All dimensions to be checked on site. Architectural designers to be informed immediately of any discrepancies before work proceeds. Drawings are to be read in conjunction with relevant specifications, structural engineers and service engineers' drawings.




EXISTING FRONT ELEVATION
1:100 @ A3
0m 1m 3m 5m



EXISTING REAR ELEVATION
1:100 @ A3

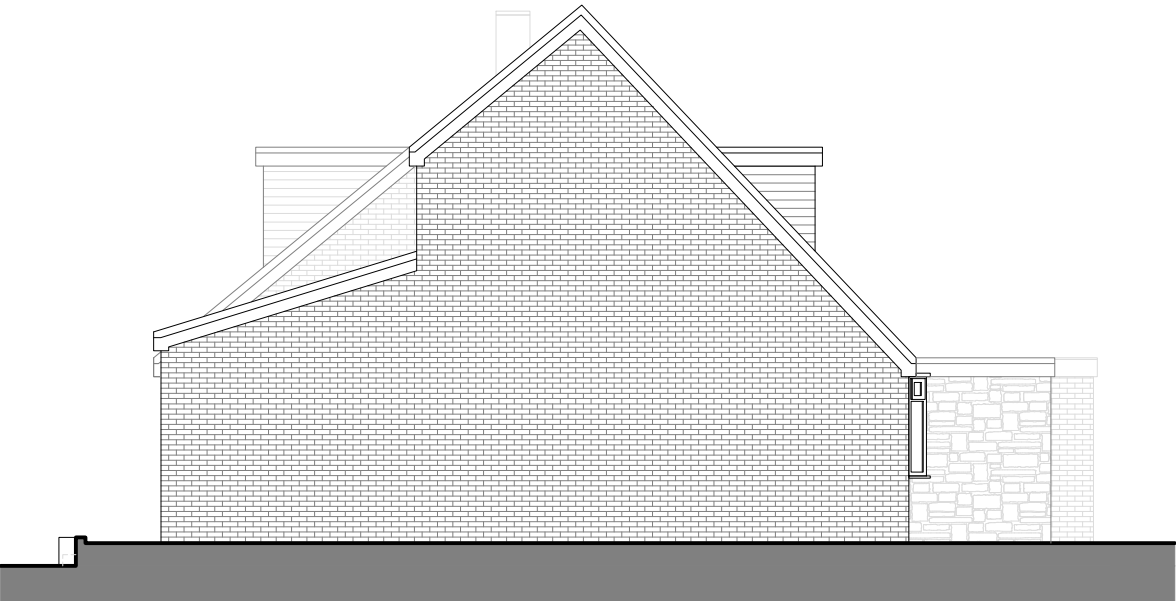

EXISTING SIDE ELEVATION
1:100 @ A3

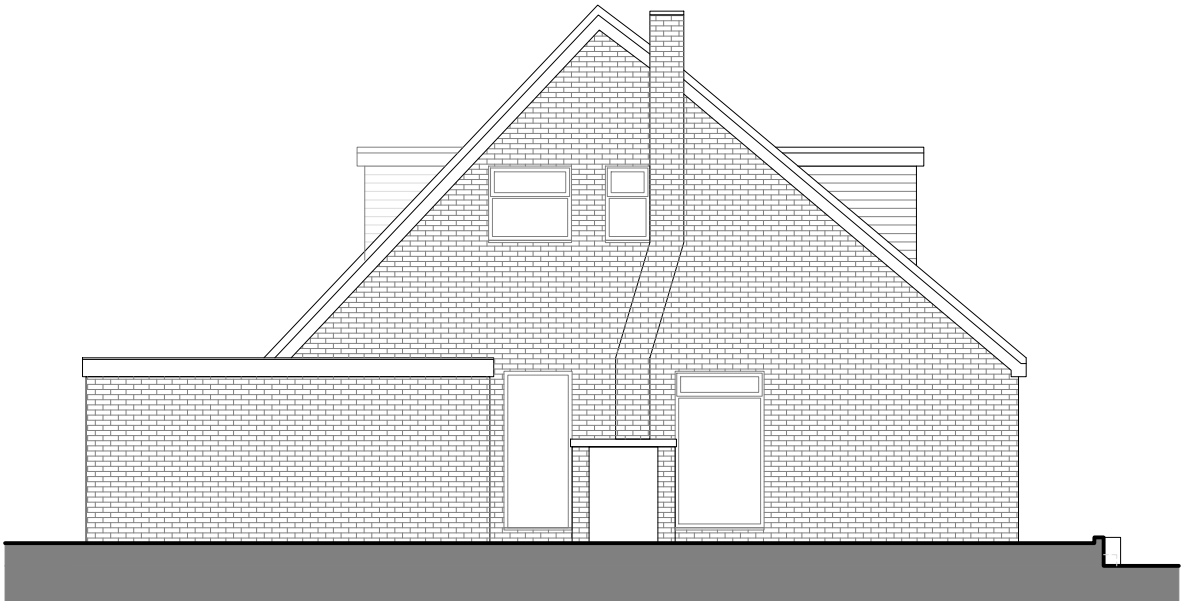

EXISTING SIDE ELEVATION
1:100 @ A3

Rev	Date	Description
-	11/06/24	Issued to client for comments



S A L C E M
ARCHITECTS
Architecture | Masterplanning | Graphics

CLIENT:	Homeowner	REV:
PROJECT:	20 Birch Lea Close Bury BL9 9RZ	DATE:
TITLE:	Existing Elevations	June 2024
SCALE:	1:100 A3	DRAWING NO.
		Sheet 3