
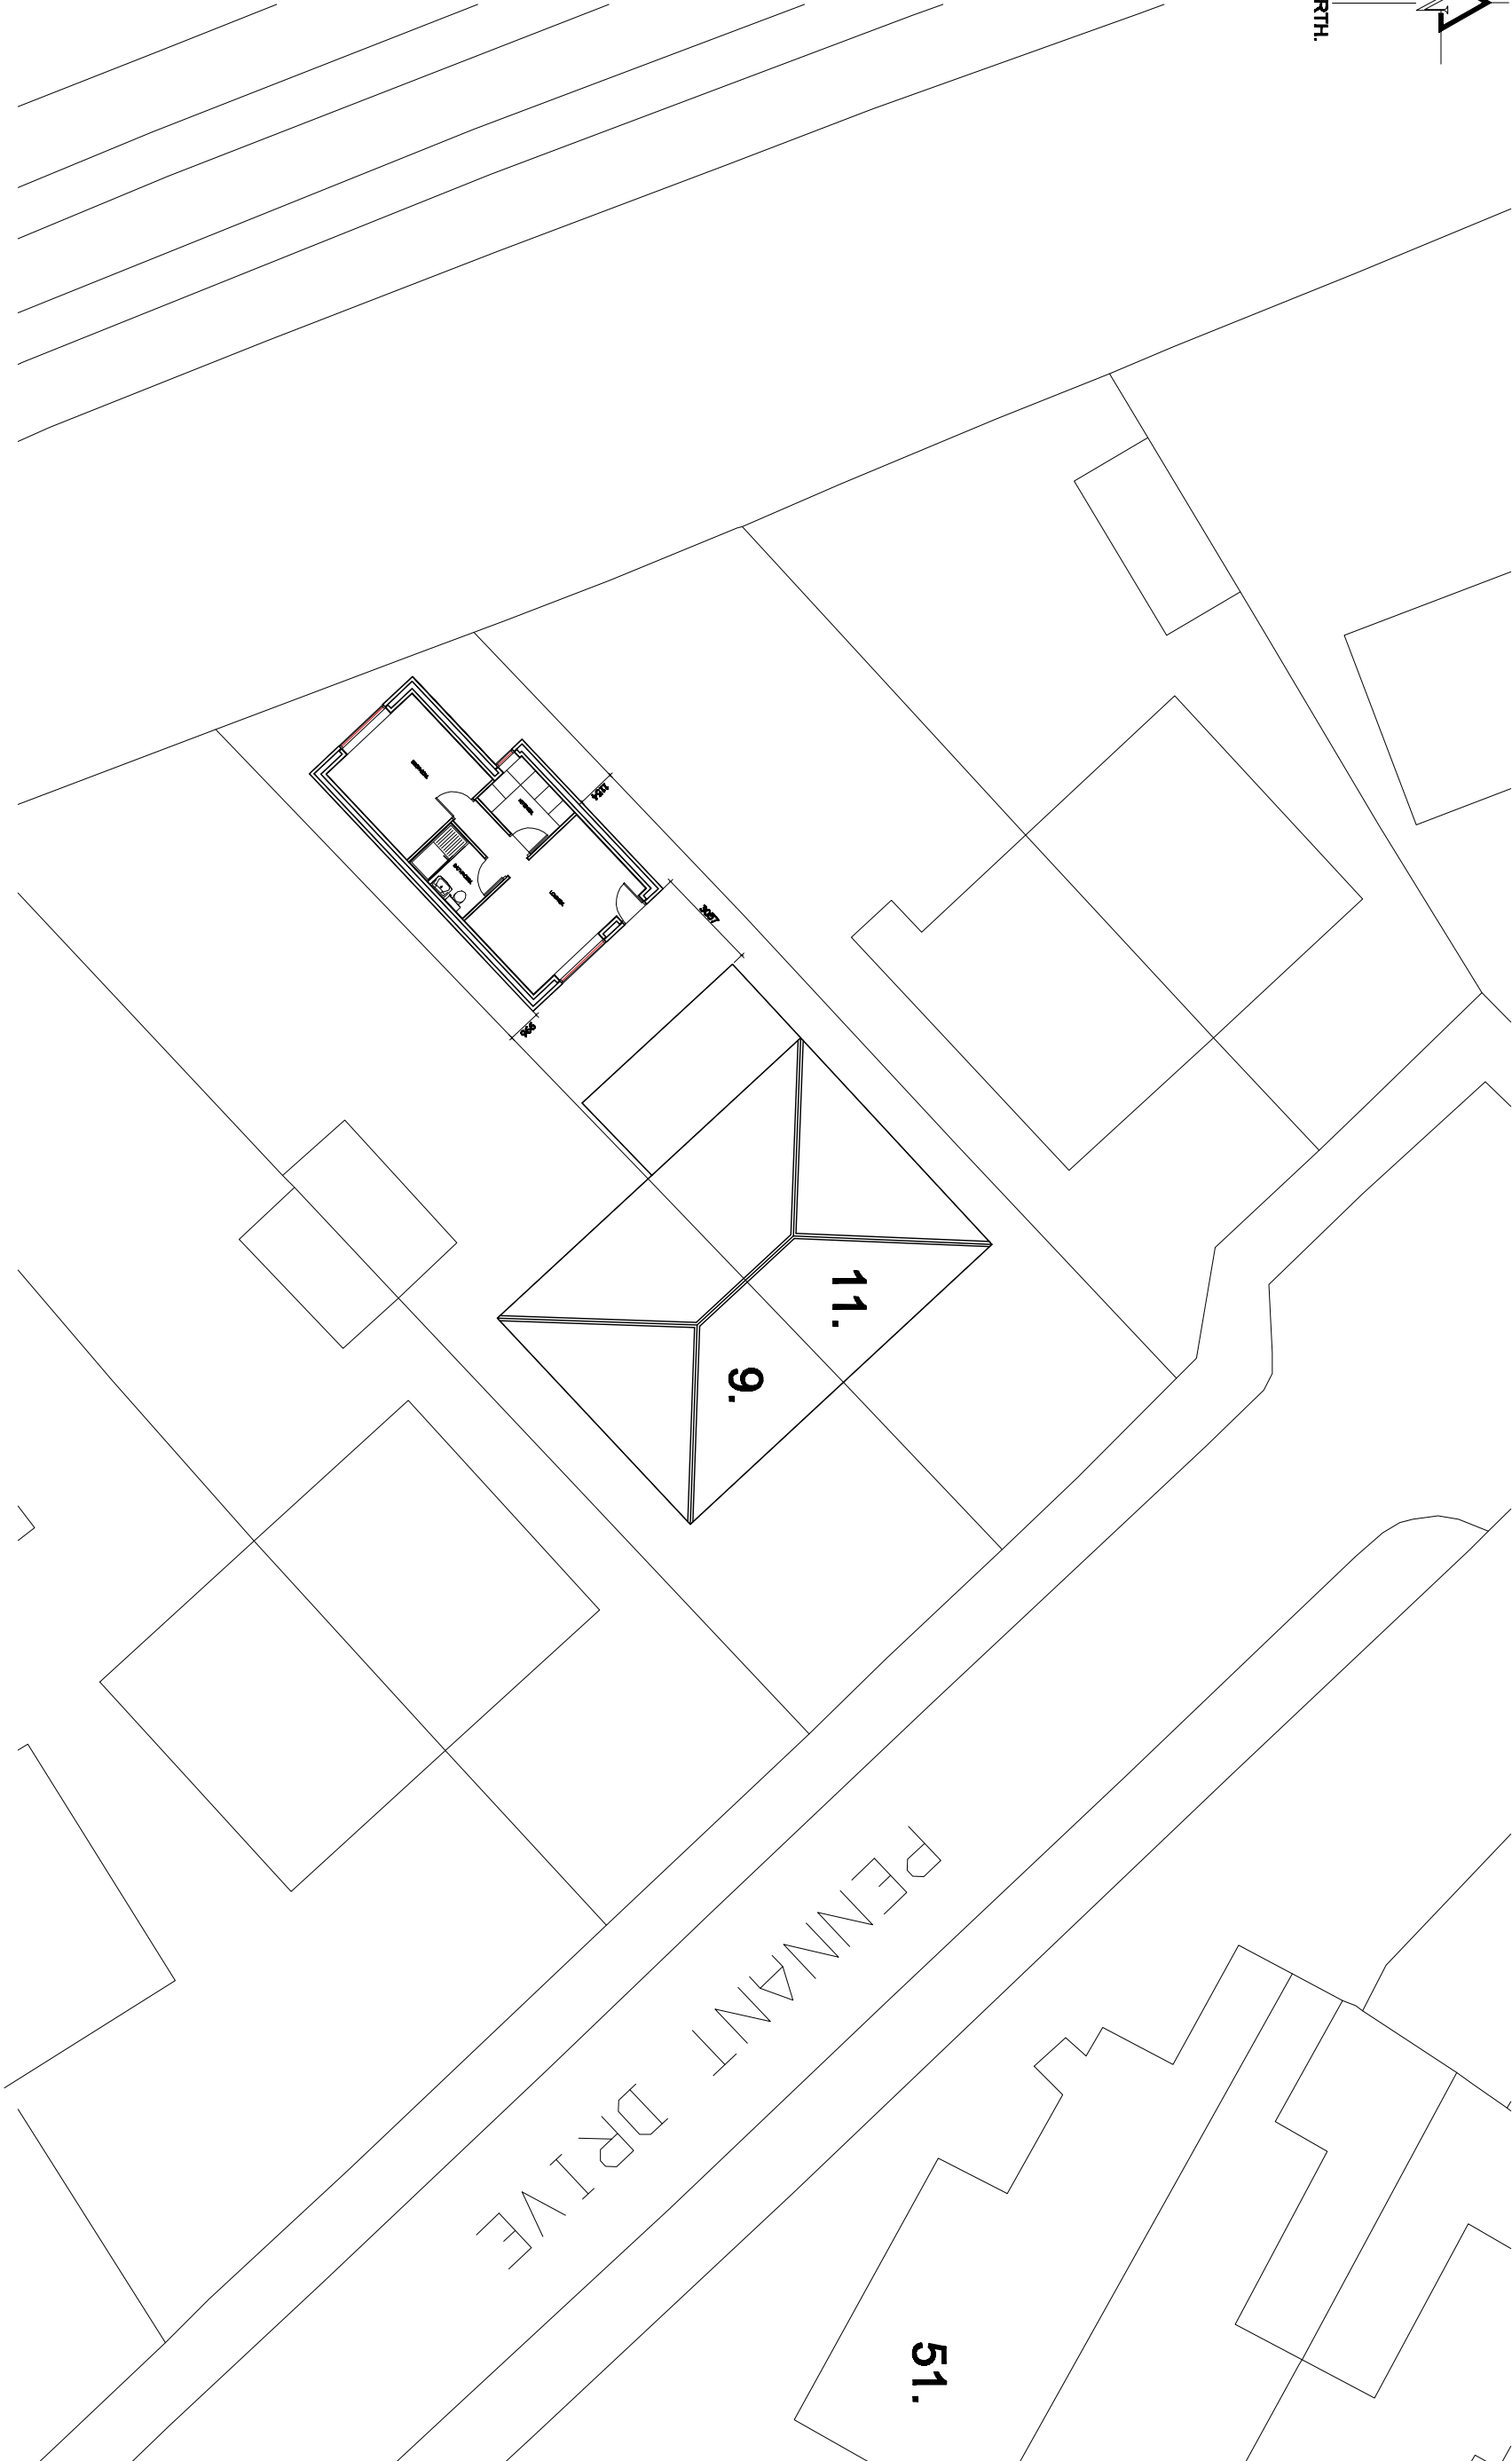


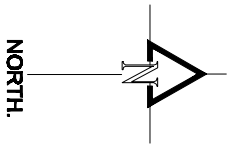

# PROPOSED SITE PLAN.

This drawing is the copyright of MTC Designs  
and is not to be reproduced without permission

Revision.

Title :

PROPOSED GRANNY ANNEXE IN REAR GARDEN.

Project :

11, PENNANT DRIVE,  
PRESTWICH,  
MANCHESTER.  
M25 3BT

**MTC Designs**

Scale: 1:200 @ A3  
Date: October 2024.

31 Exford Drive Bolton BL2 8TB  
T: 01204 418714 M: 0770826514  
Email: michaelcoun@bt.com

Drawing No:

**P01**