




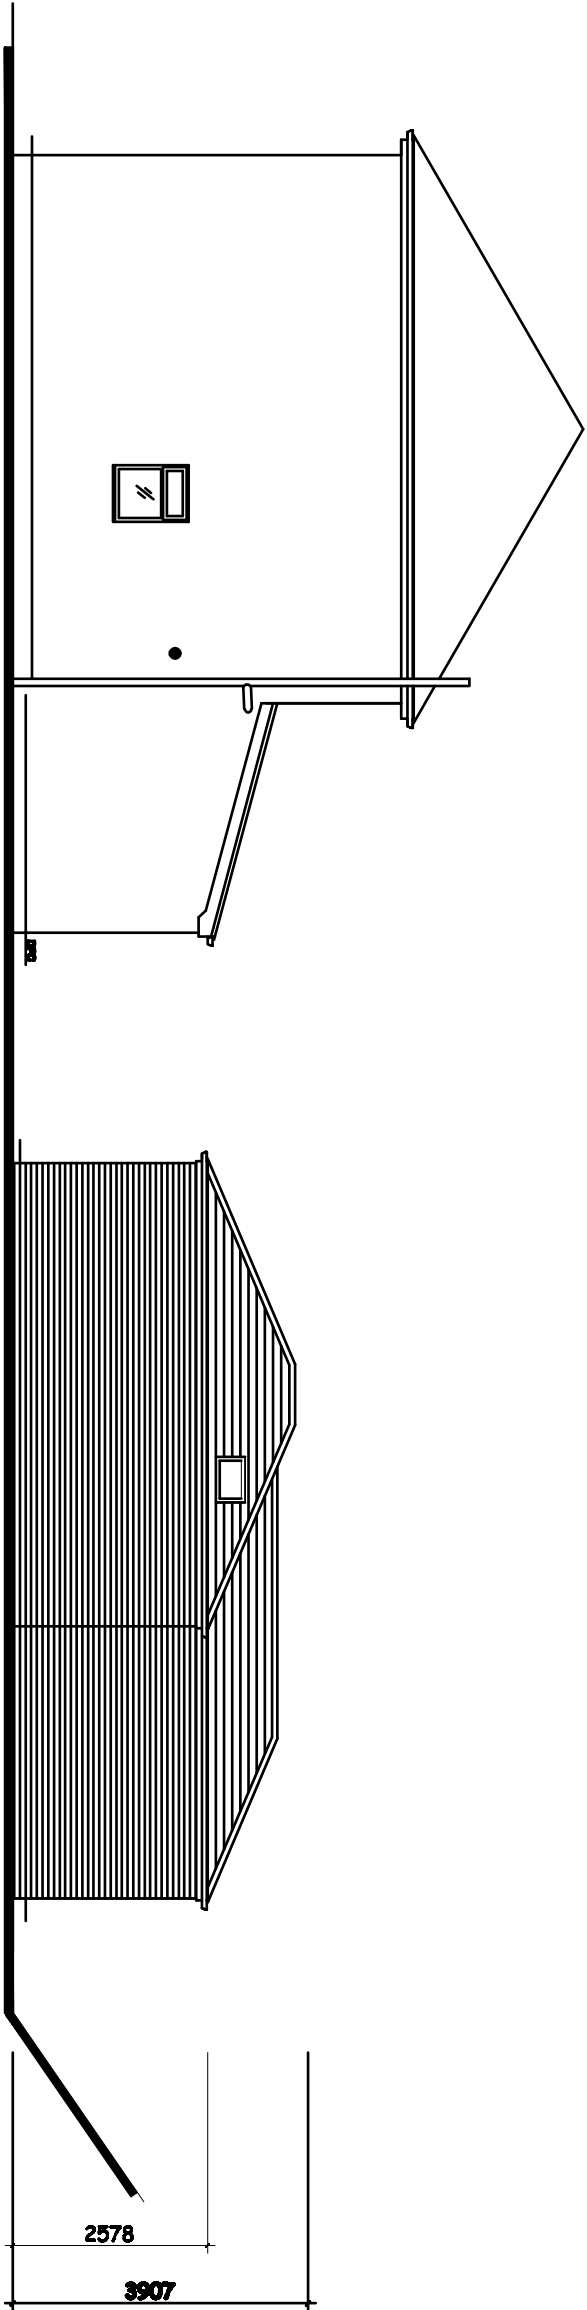

PROPOSED SIDE ELEVATION.

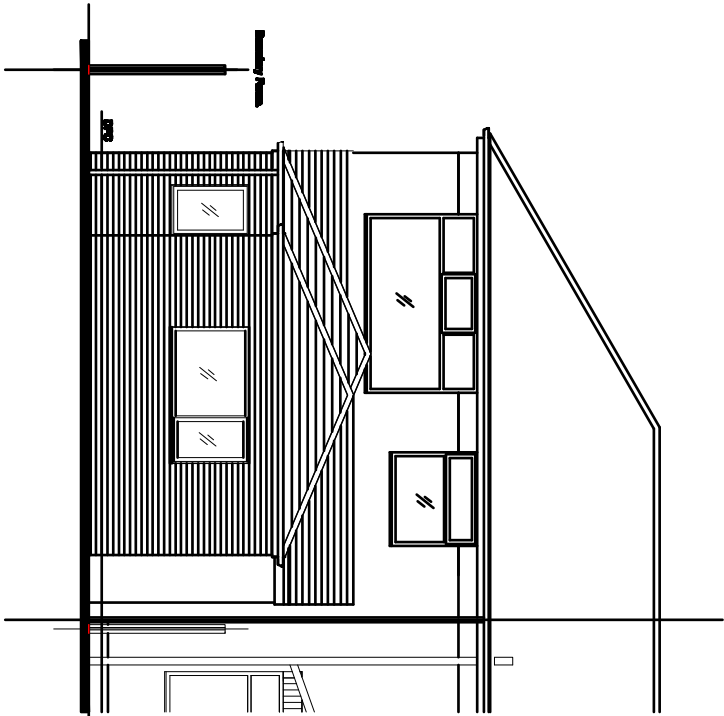

PROPOSED REAR ELEVATION.

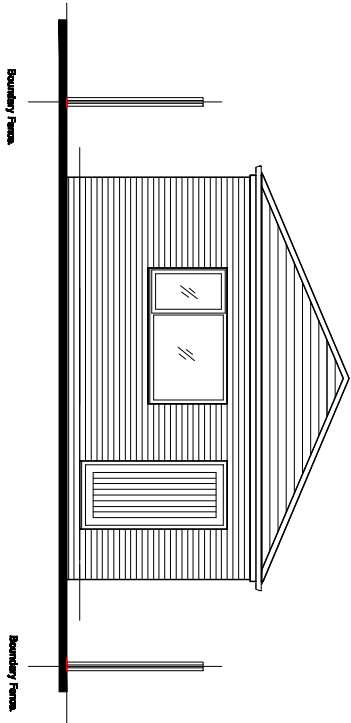

PROPOSED FRONT ELEVATION.

Revision	Title :	Project :	MTC Designs
	PROPOSED GRANNY ANNEXE IN REAR GARDEN.	11, PENNANT DRIVE, PRESTWICH, MANCHESTER, M26 3BT	21 Eccles Drive Bolton BL2 6TB T: 01204 418714 M: 0770022014 Email: info@mtcdesigns.co.uk
			Scale 1:100 @ A3 Date: October 2024.
			Drawing No: P02