
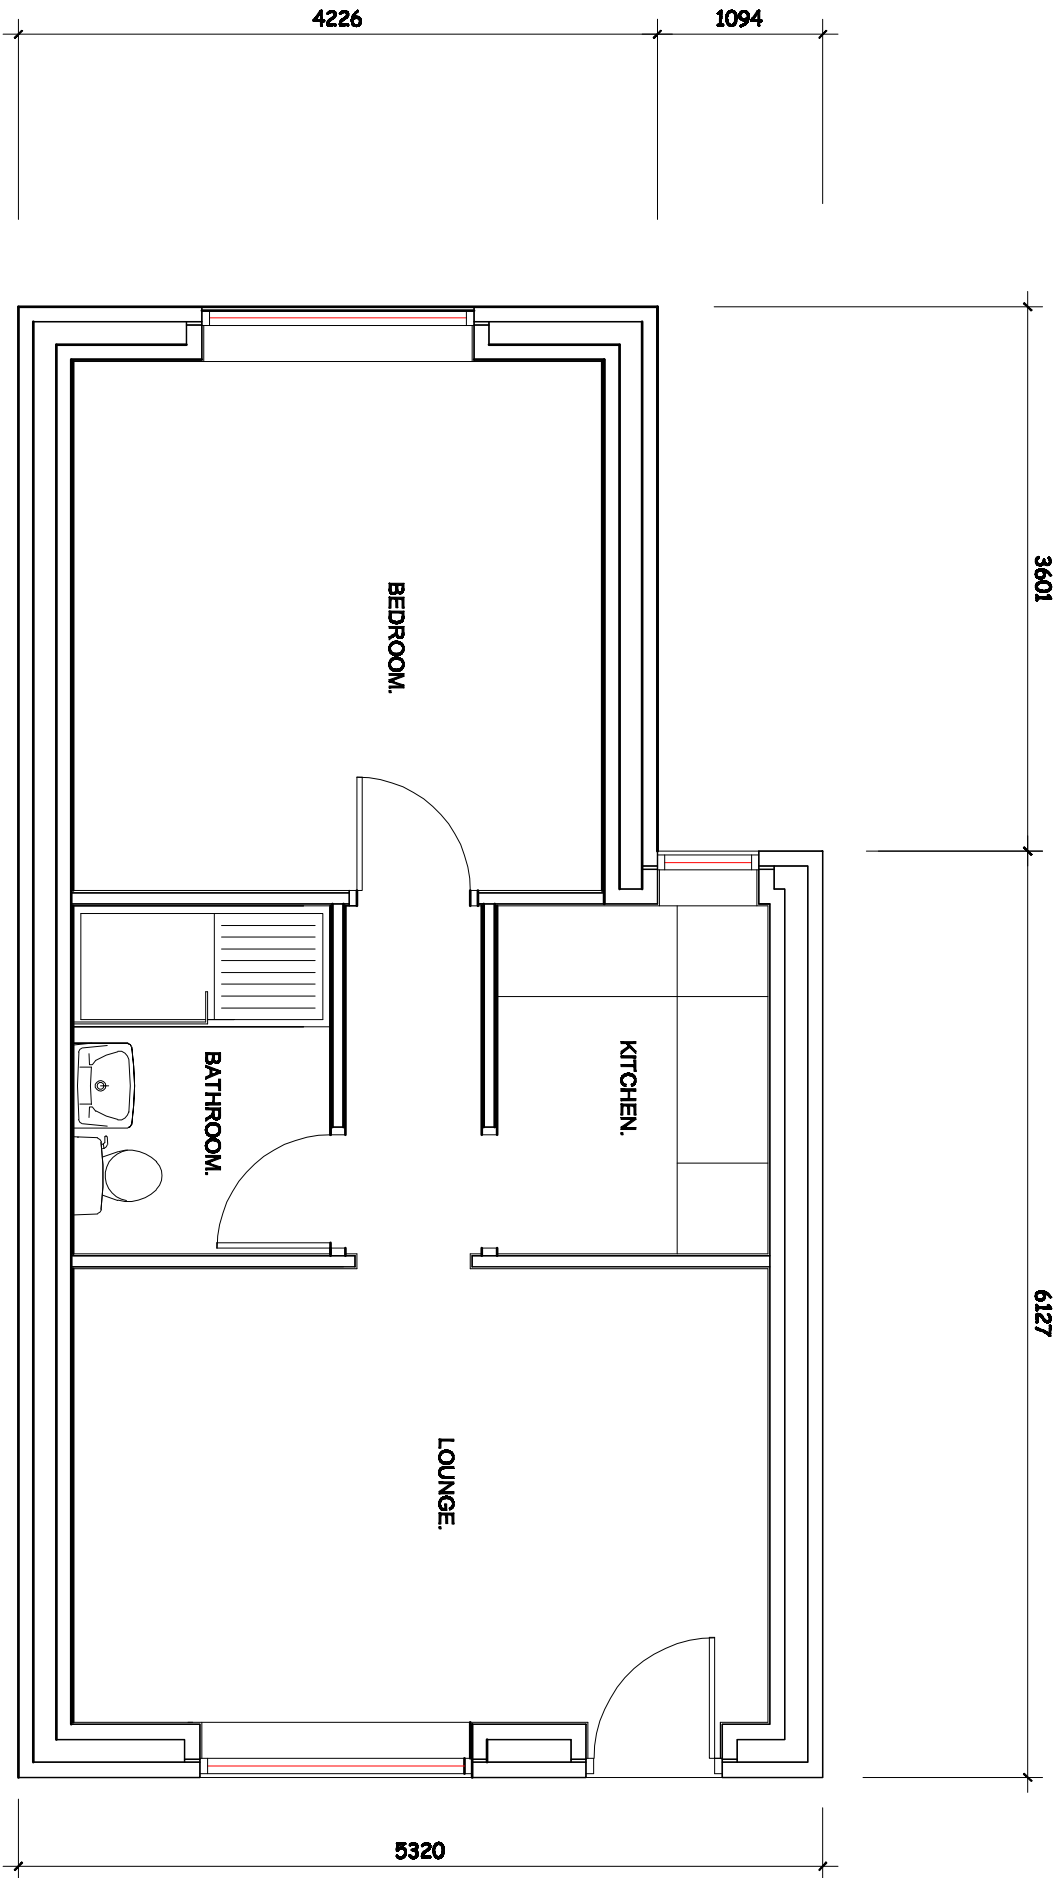


 

PROPOSED GROUND FLOOR PLAN.

Revisions:	Title:	Project:	MTC Designs
	PROPOSED GRANNY ANNEXE IN REAR GARDEN.	11, PENNANT DRIVE, PRESTWICH, MANCHESTER. M25 3BT	31 Edmond Drive Bolton BL2 6TB T: 01204 418714, M: 0770020014 Email: info@mtcdesigns.co.uk
			Scale: 1:50 @ A3 Date: October 2024.
			Drawing No: P04