
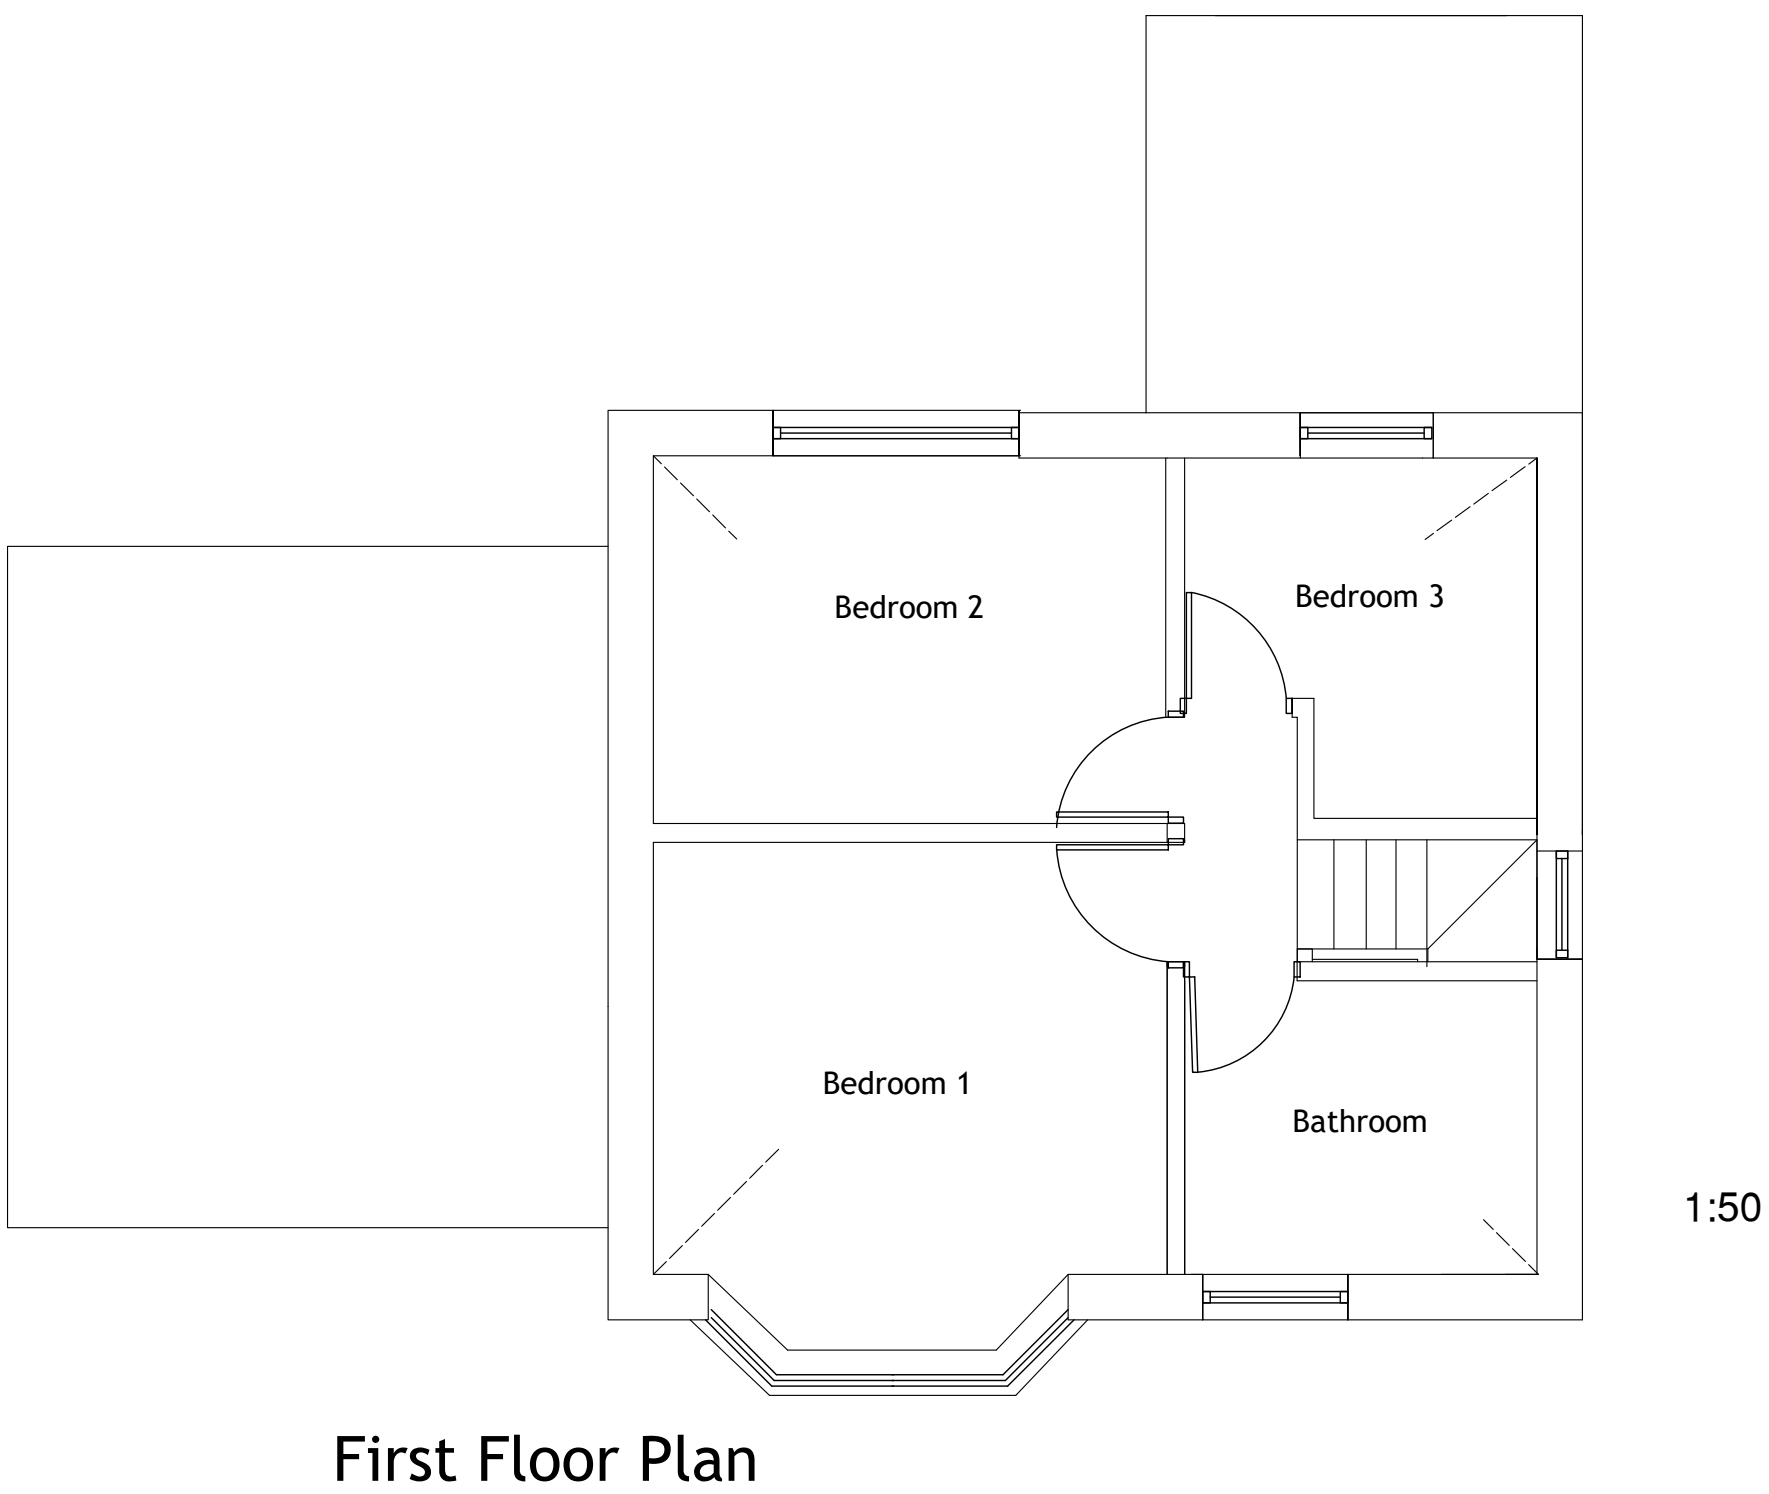
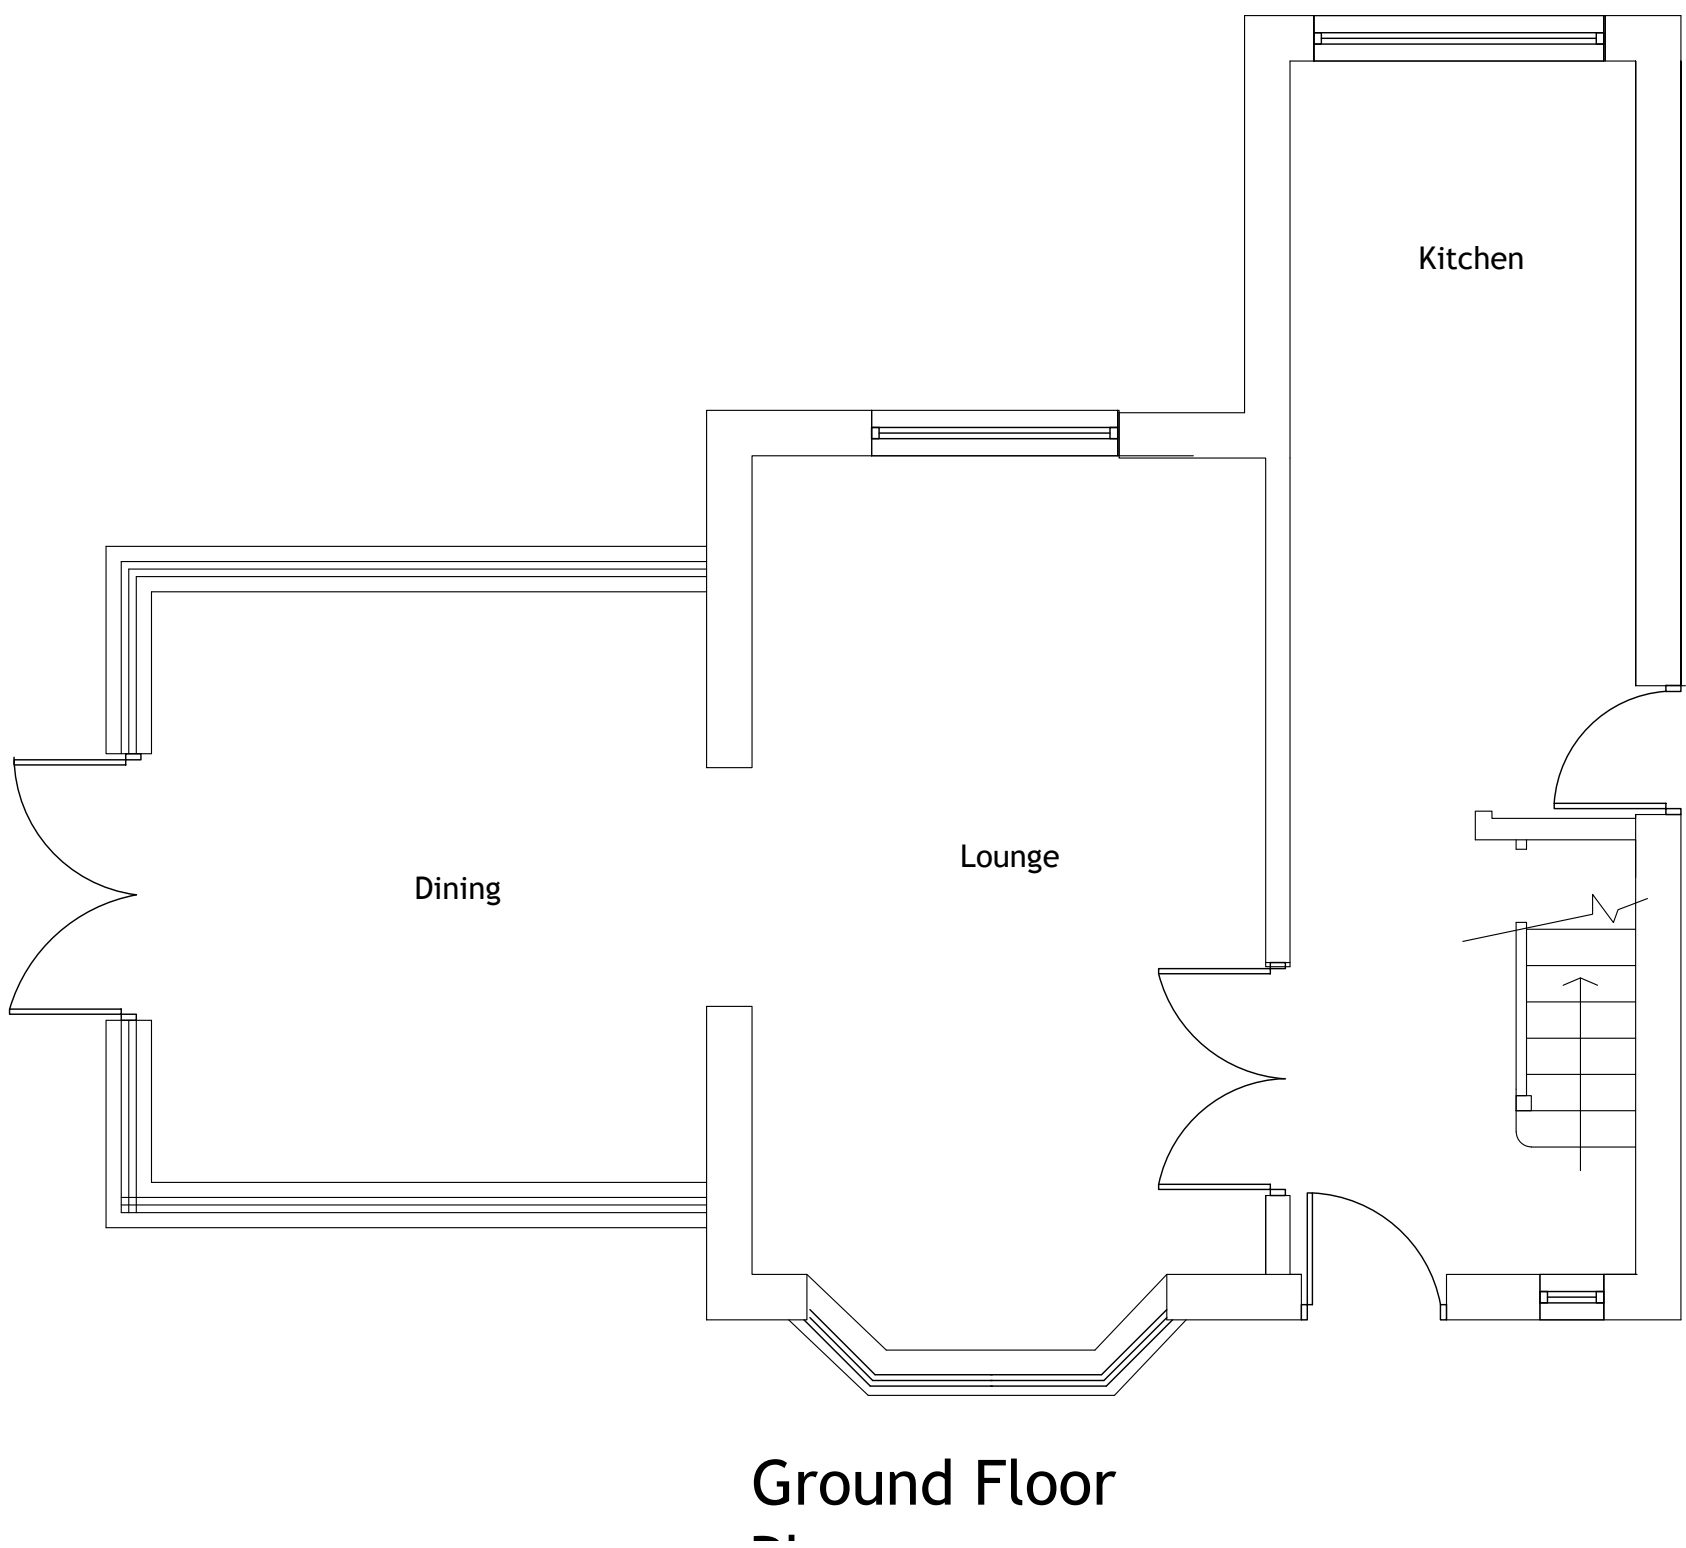
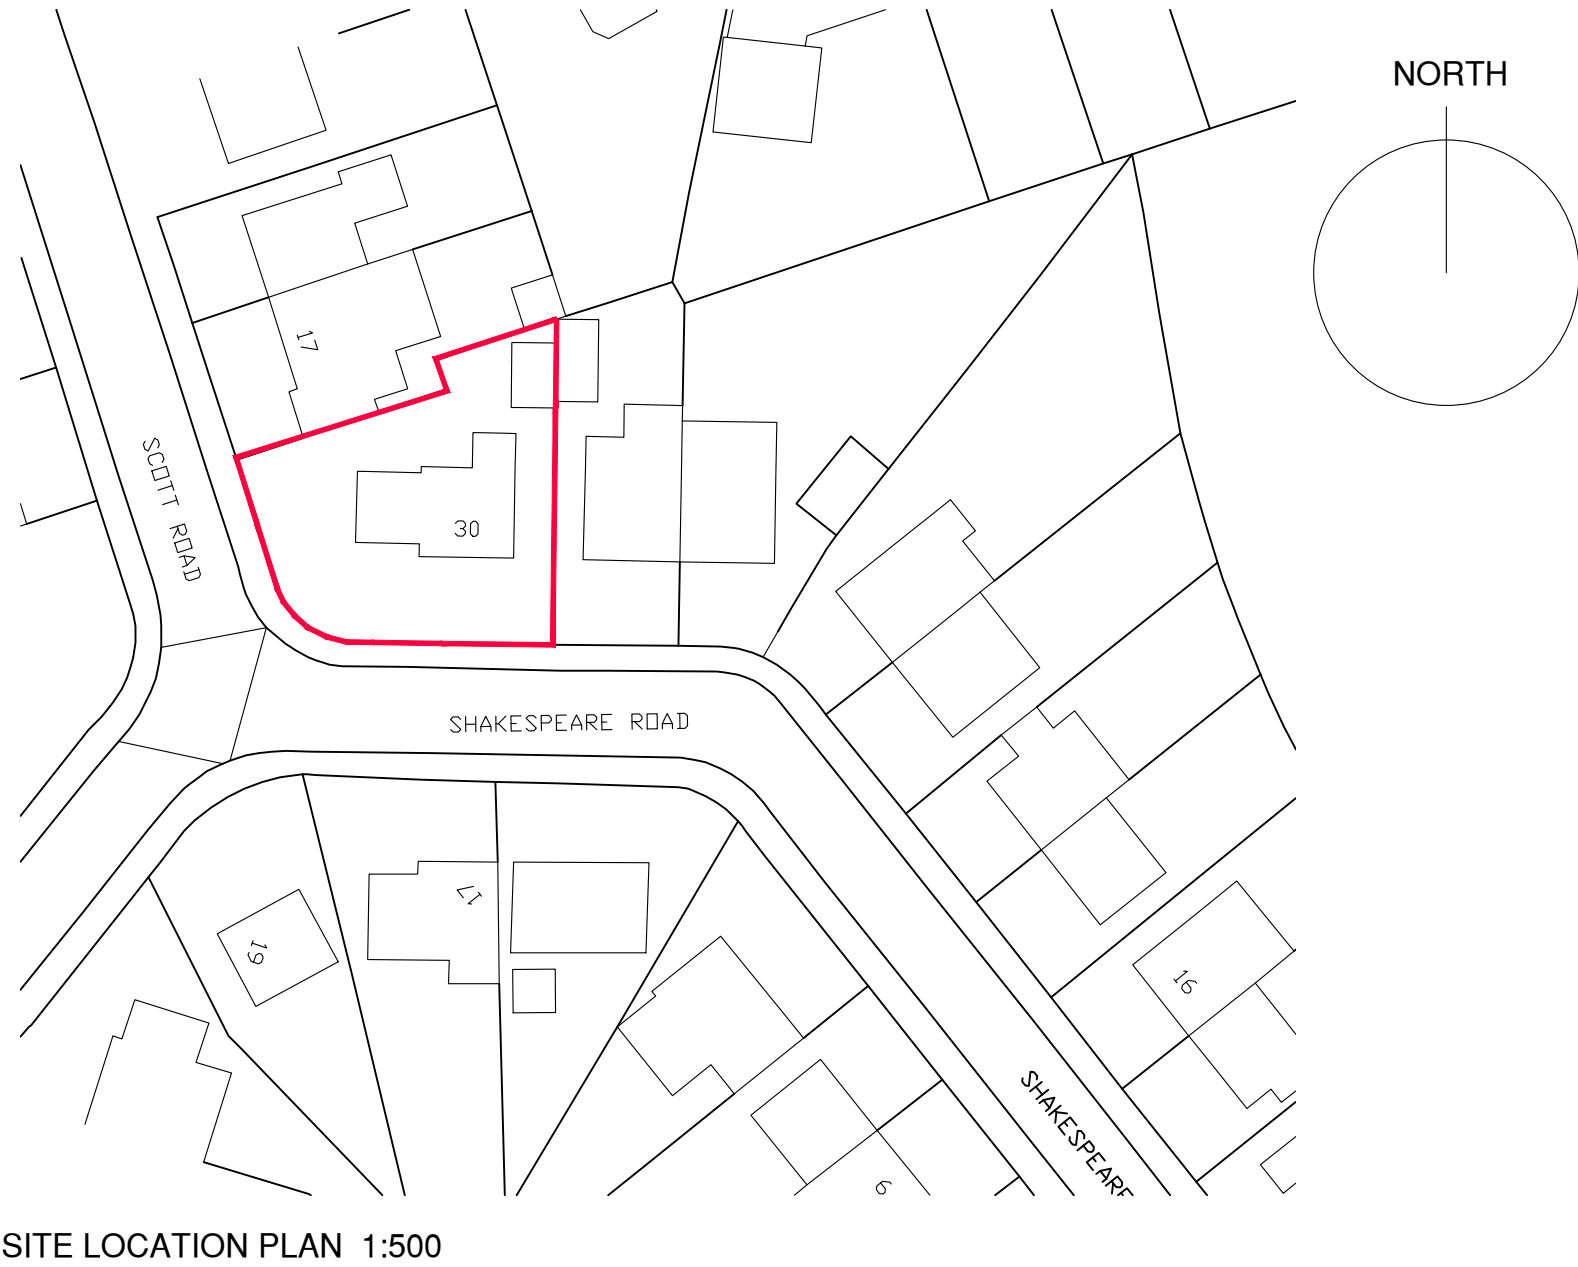


REVISIONS				
REV	DATE	DESCRIPTION	CHECKED	APPROVED
--	--	--	--	--

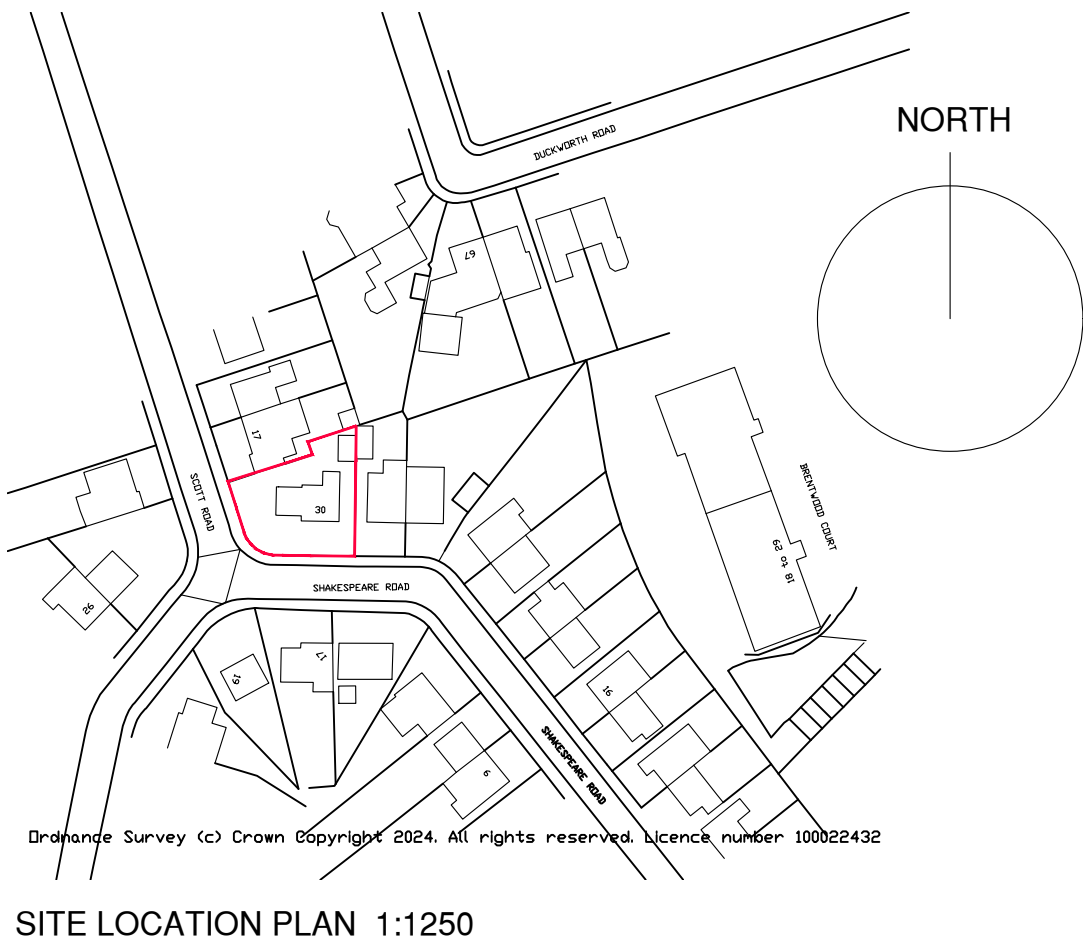

CLIENT Mr and Mrs O BRYAN		
PROJECT TITLE PROPOSED EXTENSION 30 SHAKESPEARE ROAD PRESTWICH		
DRAWING TITLE EXISTING FLOOR PLANS ELEVATIONS SITE PLAN AND SITE LOCATION PLAN		
© ANTHONY SNOWDEN ARCHITECT 2024 RIBA		
SCALE AS SHOWN		
PROJECT NO. 023	DRAWING NO. 01	REV. 00