



VERTICAL TIMBER BIKE SHELTER FOR SECURE SAFE STORAGE FOR 6 CYCLES. MADE FROM TIMBER FRAME, WITH ROUGH SAWN TIMBER PANELING, AND DOUBLE DOOR OF TIMBER CLADDING WITH 3 HINGE ANTI-LIFT DOORS. BEING 1300mm DEEP AND 2600mm WIDE, AND A HEIGHT OF 2200mm HIGH. WITH METAL RACKING TO SECURE BIKES TO VERTICALLY.

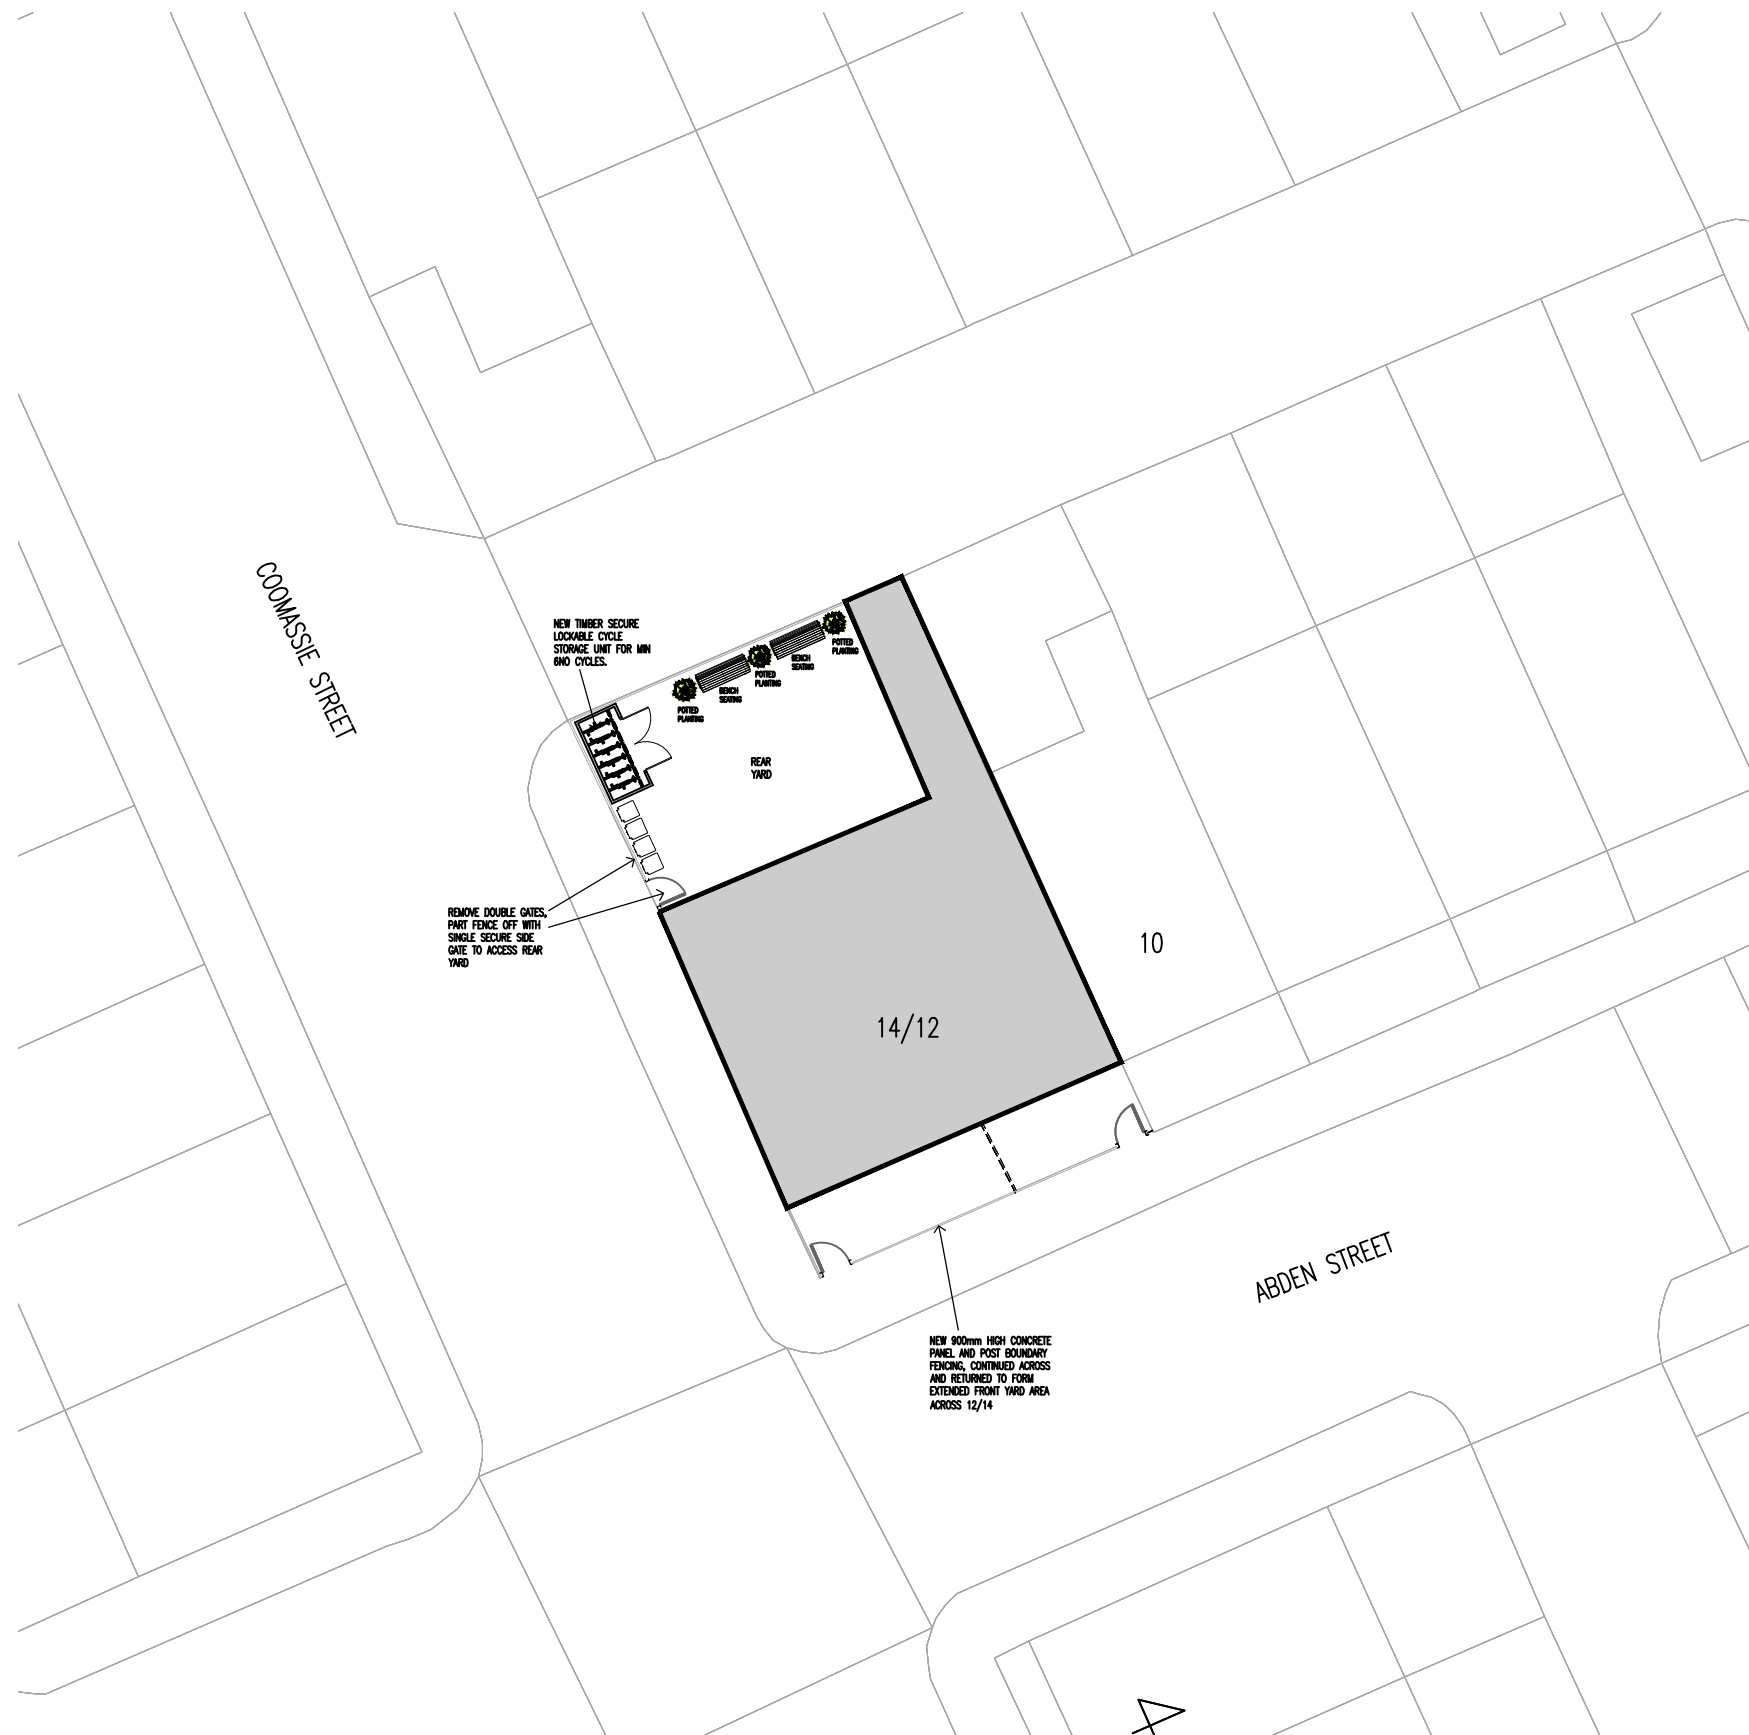

PROPOSED BLOCK SITE PLAN
1:200 @ A3

 

Rev	Amendments	Date	Ints
P1	On site car space removed	24.05.26	MG

Mark Gordon
Design + Associates

Project

12 ABDEN STREET,
RADCLIFFE, M26 3AT

Drawing Title

PROPOSED SITE PLAN

Drawn	MG	Checked	—
Date	FEB 2026	Scale	A3 1 : 100
Drawing No.	12AS/201/PL	Rev.	P1