


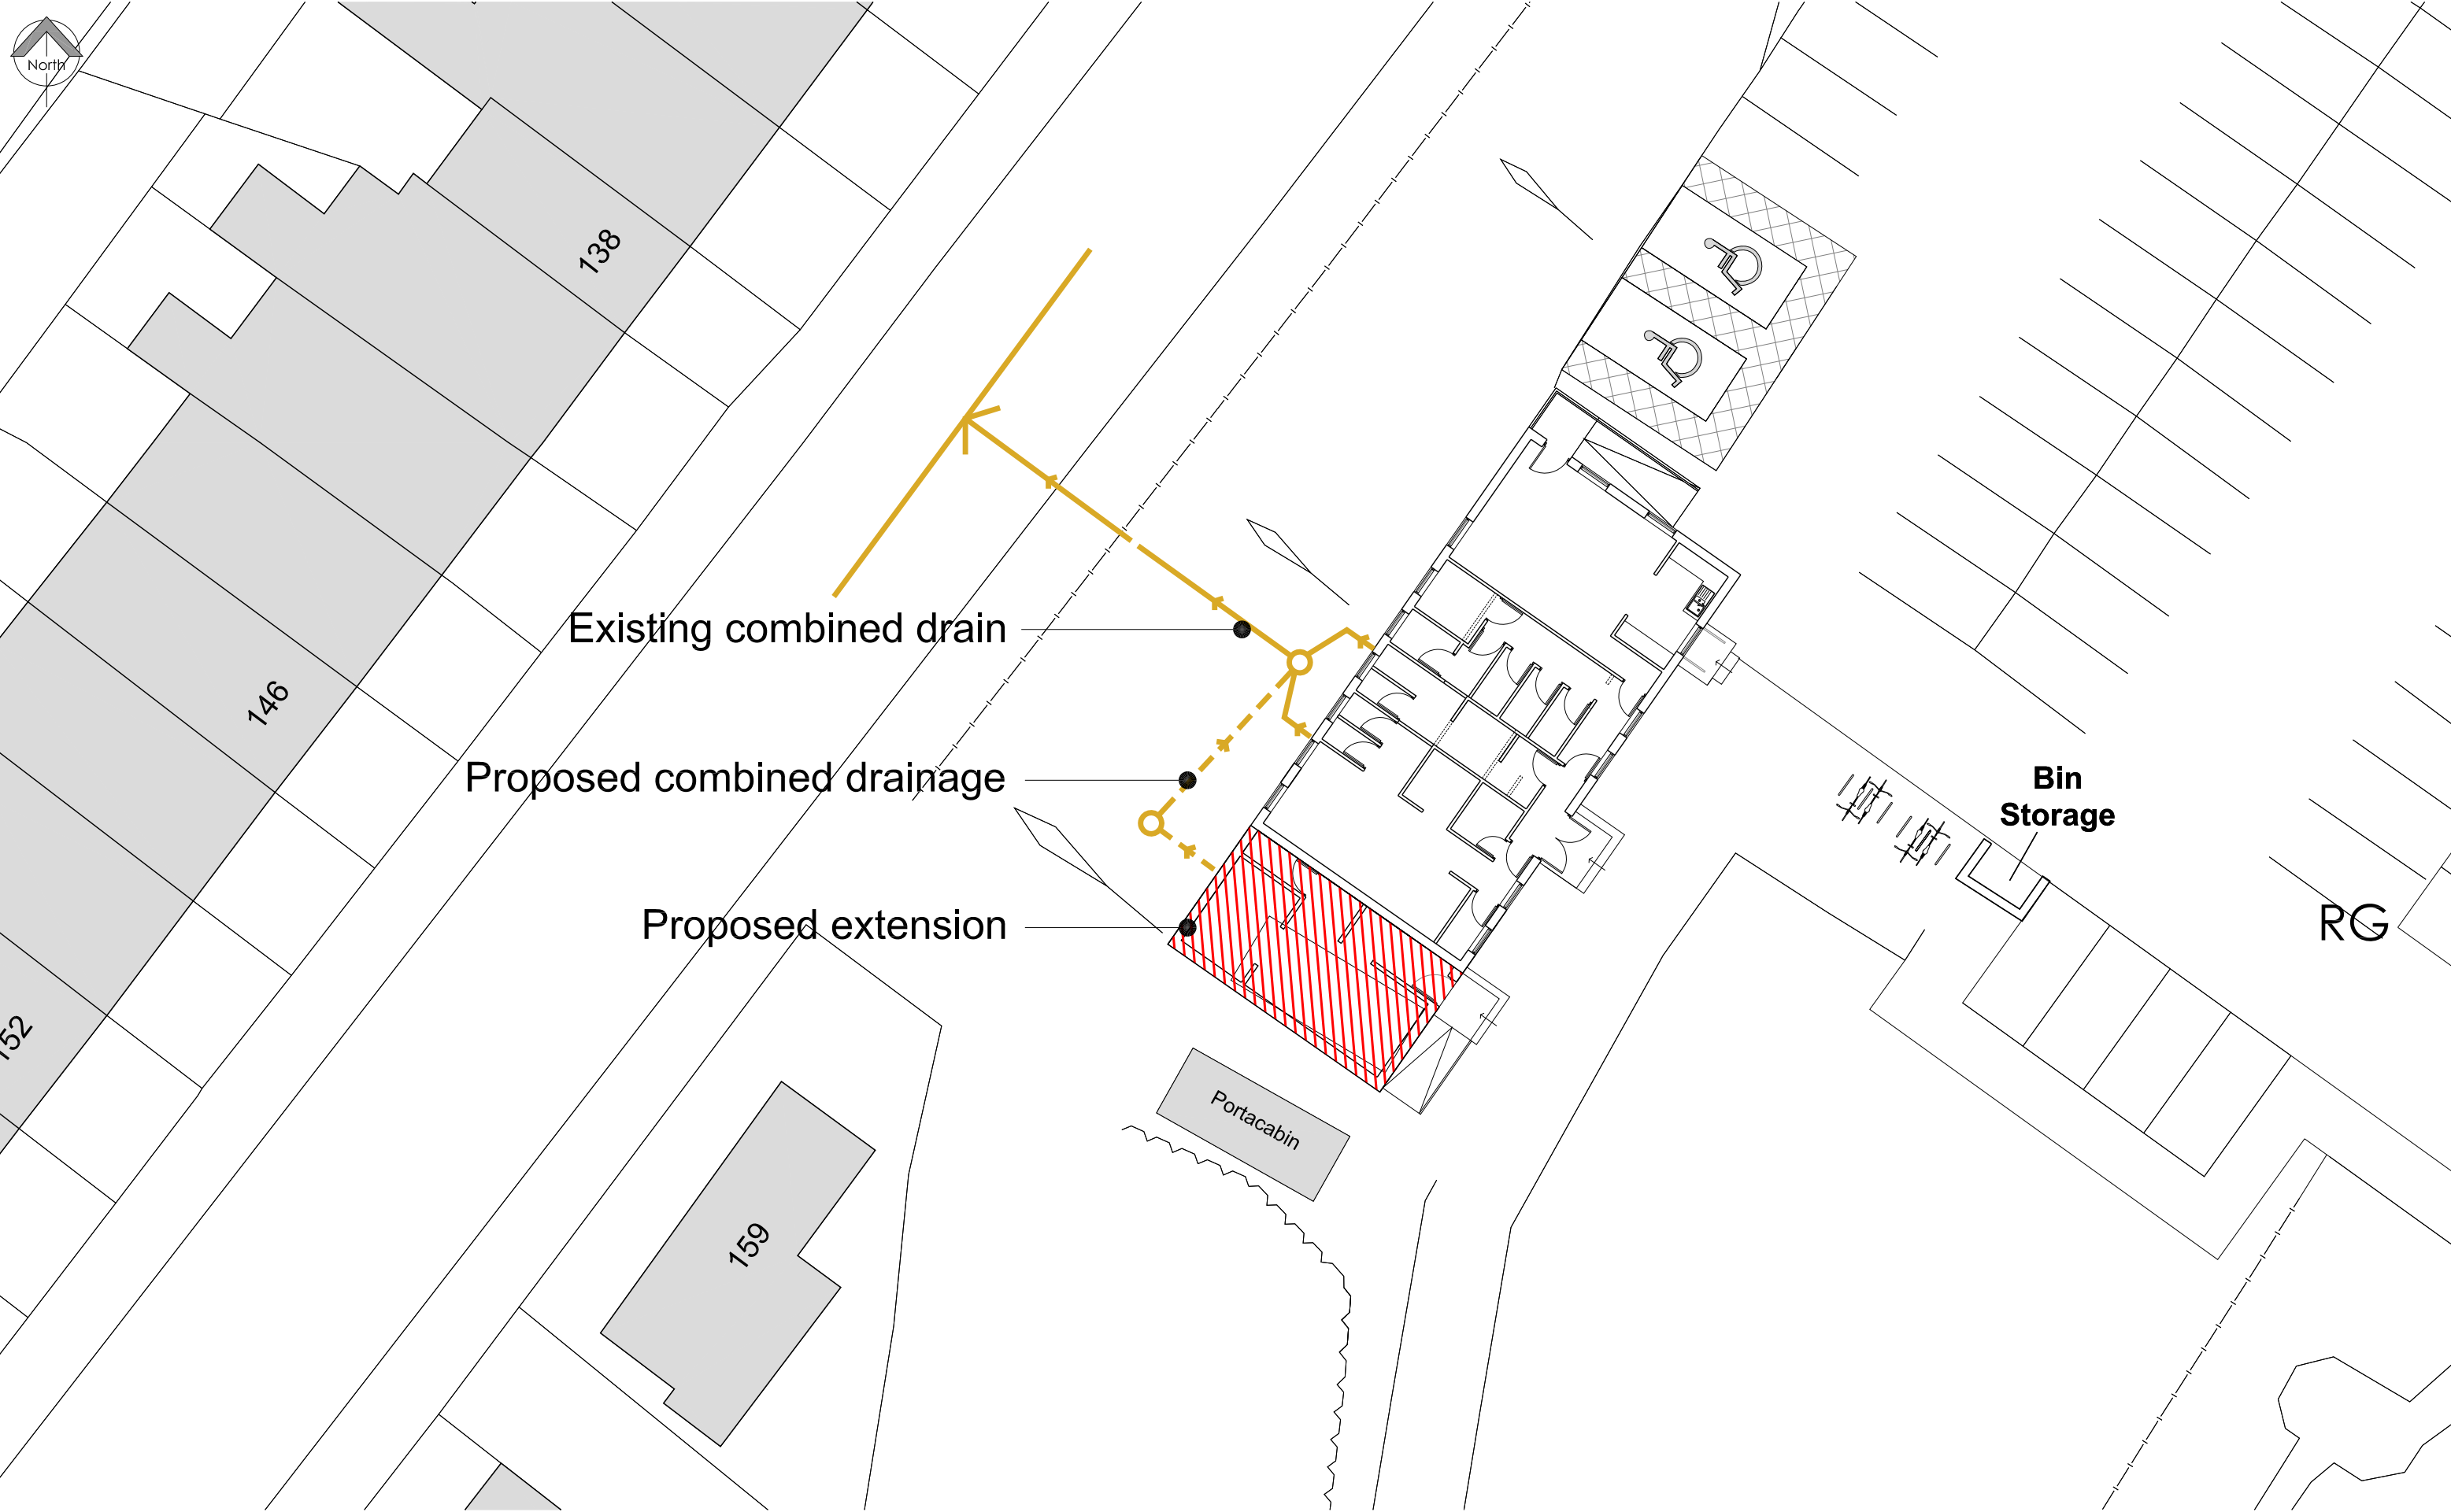

Copyright Notice: This drawing is the copyright of Steve Wells Associates and shall not be reproduced without permission. © 2023 Dwg. PurposePlanning	Project			Client		
	Proposed AGP and Pavilion Extension Top Park, Bolton Road West Ramsbottom, Bury BL0 9PE			Bury Council		
				Dwg. Title Proposed Foul Drainage Plan		
A			additional drainage information added	04/2024		
No.			Revision / Issue	Date		



STEVE WELLS
ASSOCIATES
making sport happen

Churchill House, Mill Hill, Pontefract, West Yorkshire,
WF8 4HY t : 01977 797258 e: mail@stevewells-associates.com

Dwg. No.		Rev.
205-087-1010		A
Scale	Date	
1:500 @ A3	August 2023	
Drawn by	Checked	
GSB	DKW	