


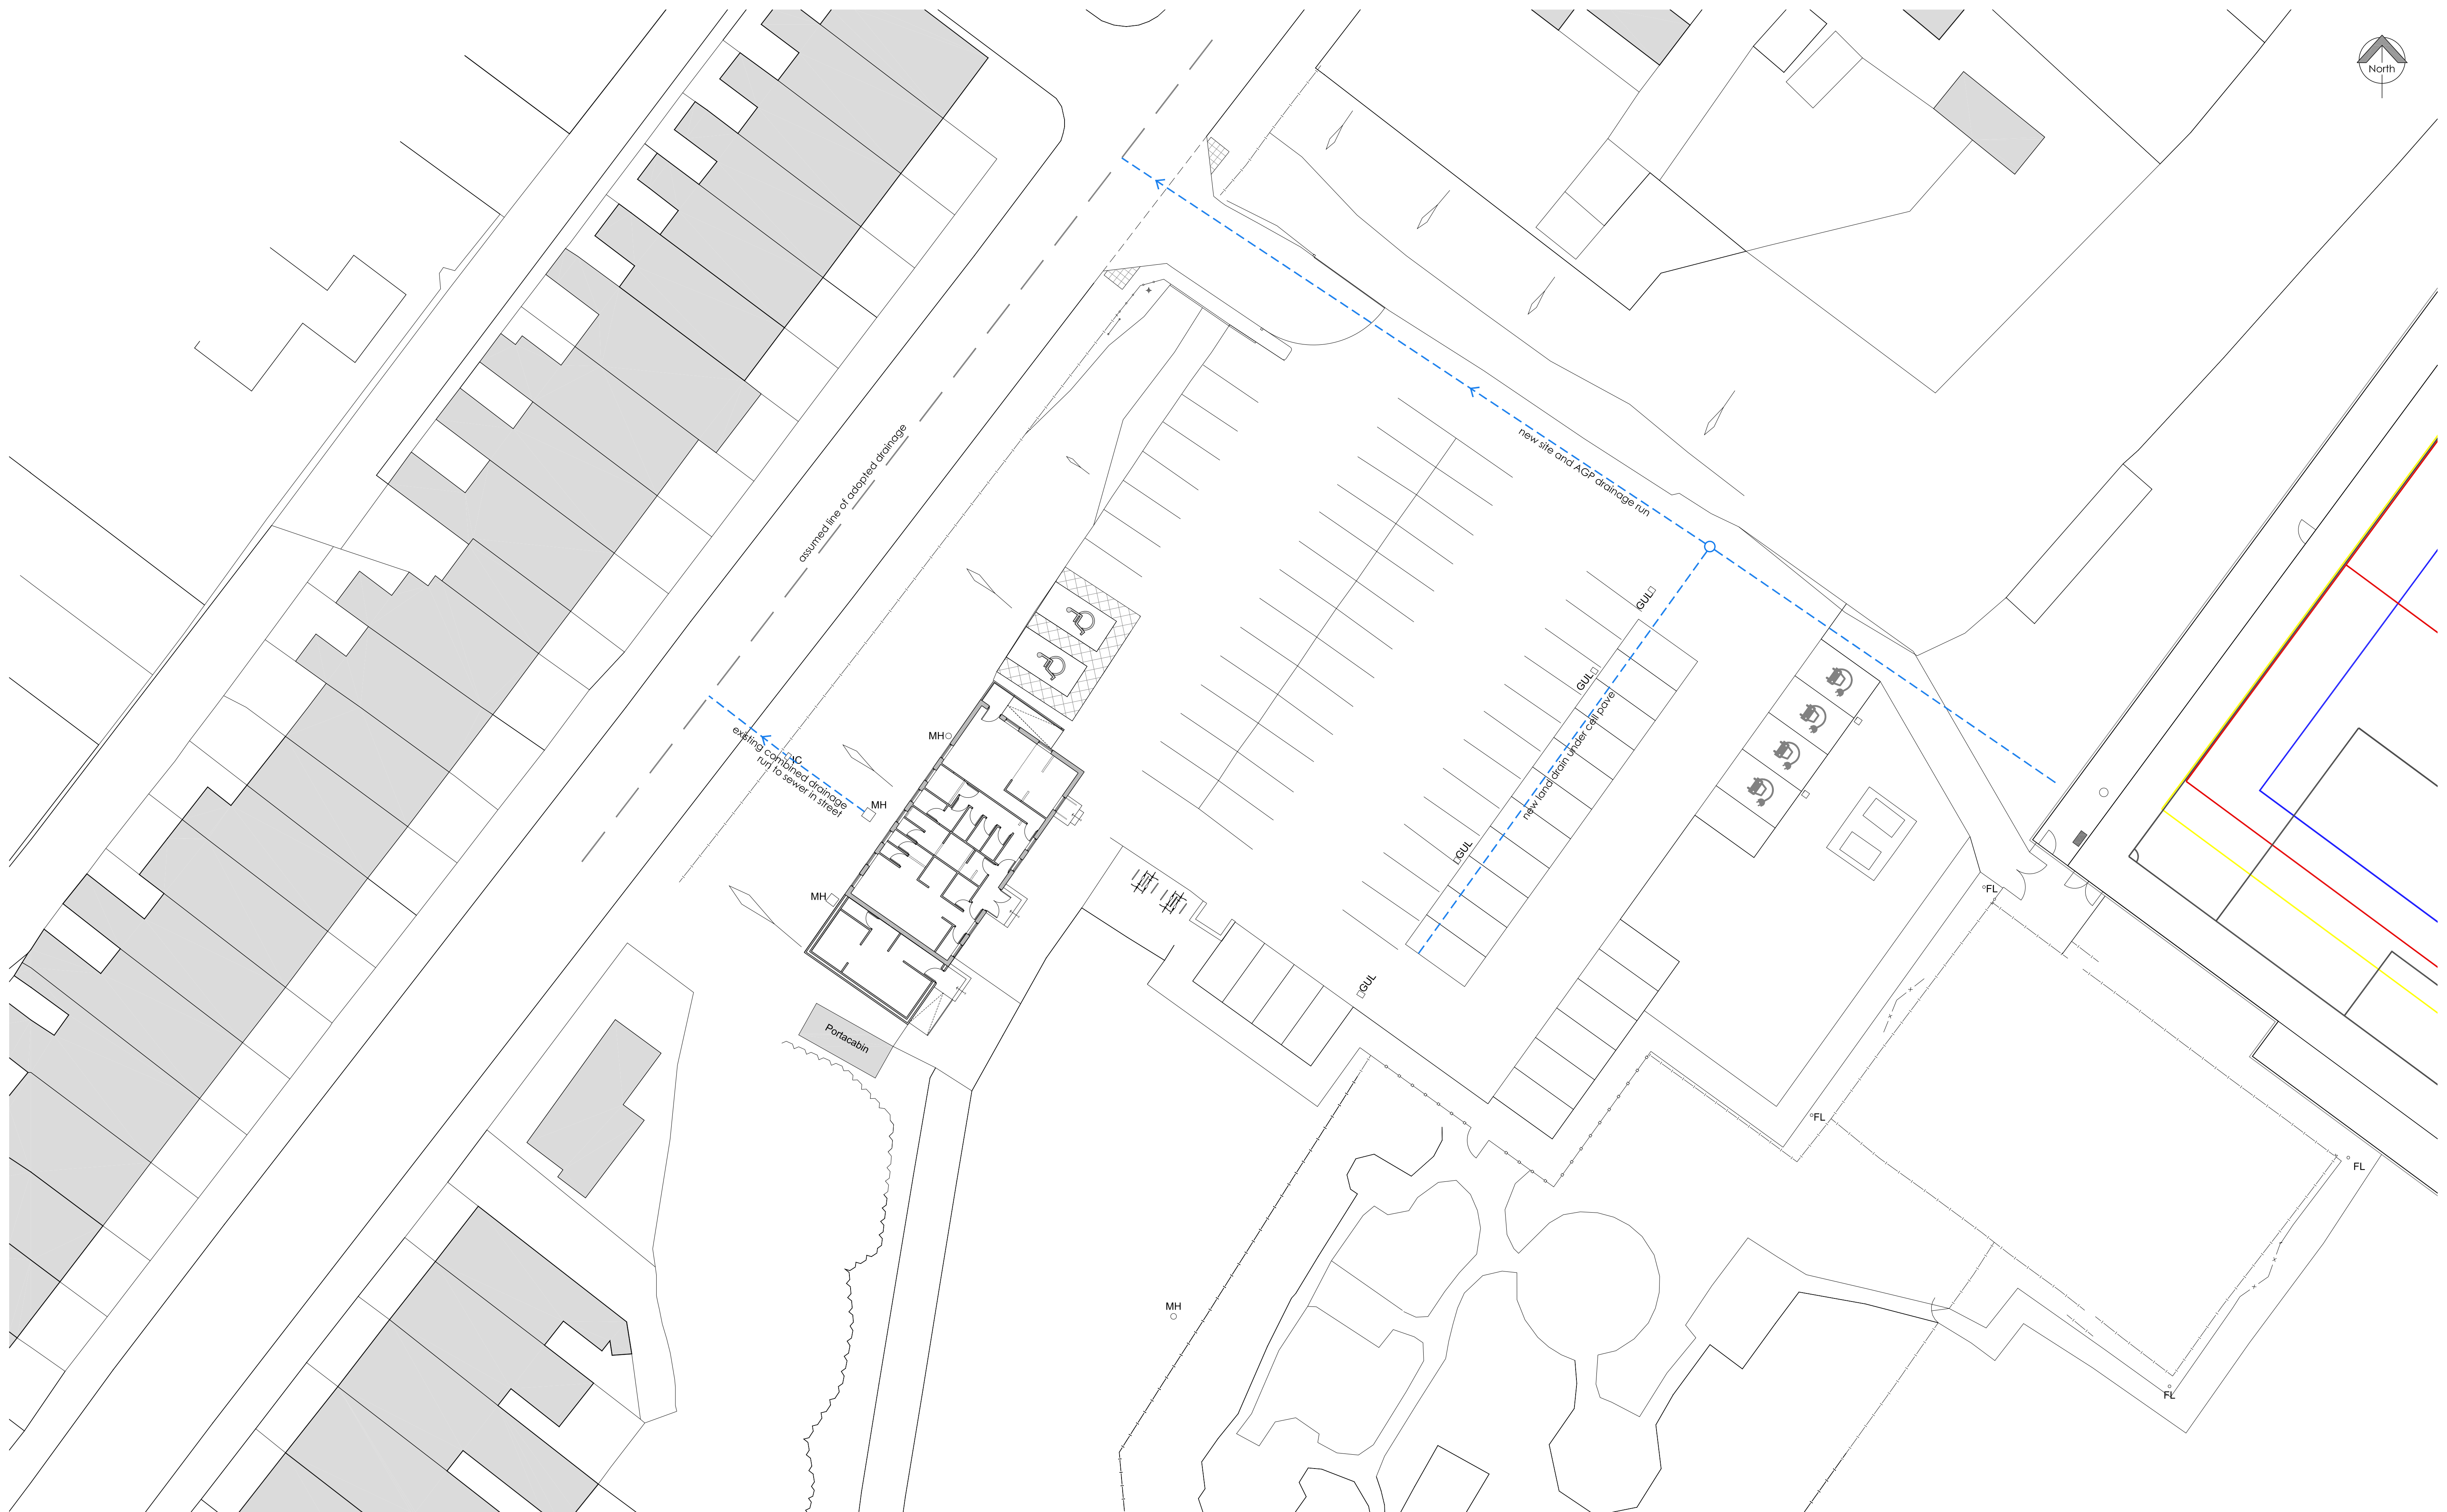

PROPOSED KNEE RAIL FENCE
1:10

PROPOSED SITE PLAN
1:200

Copyright Notice:
This drawing is the copyright of Steve Wells Associates Ltd
and shall not be reproduced without permission. © 2024
General Notes

No.	Revision / Issue	Date
-----	------------------	------

Issue Purpose
Planning
Client
Bury Council
Project
Proposed Pavilion Extension at Top Park, Bolton Road West Ramsbottom, Bury BL0 9PE



**STEVE WELLS
ASSOCIATES**
making sport happen

Churchill House, Mill Hill, Pontefract, West Yorkshire,
WF8 4HY 1: 01977 797258 e: mail@stevewells-associates.com

Dwg. Title	Proposed External Works	
Dwg. No.	205-087-3020	Rev.
Scale	1:200 @ A1	Date
Drawn by	GSB	Checked
		Date
		Rev.