




PROPOSED FRONT ELEVATION
1:100



PROPOSED FLANK ELEVATION
1:100




PROPOSED REAR ELEVATION
1:100

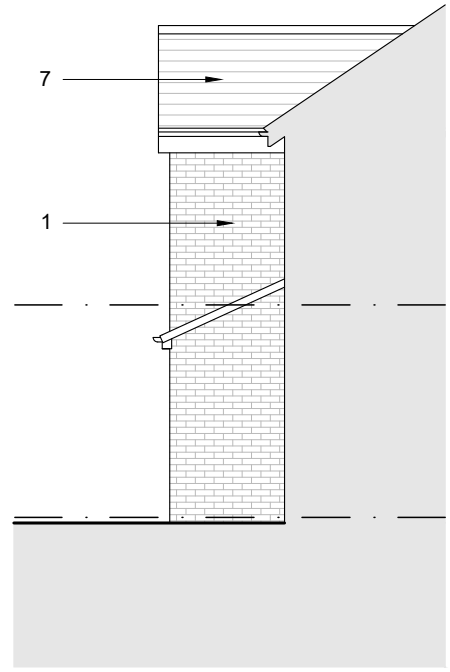


PROPOSED FLANK ELEVATION
1:100

MATERIALS SCHEDULE


- | | | |
|-----------------------------------|----------------------------------|--|
| 1. BRICKWORK TO MATCH EXISTING | 3. upVC WINDOW TO MATCH EXISTING | 6. ALUMINIUM FRAMED ROOFLIGHT EXISTING |
| 2. WHITE RENDER TO MATCH EXISTING | 4. ALUMINIUM FRAMED WINDOW | 7. ROOF TILES TO MATCH EXISTING |
| | 5. ALUMINIUM FRAMED DOORS | |

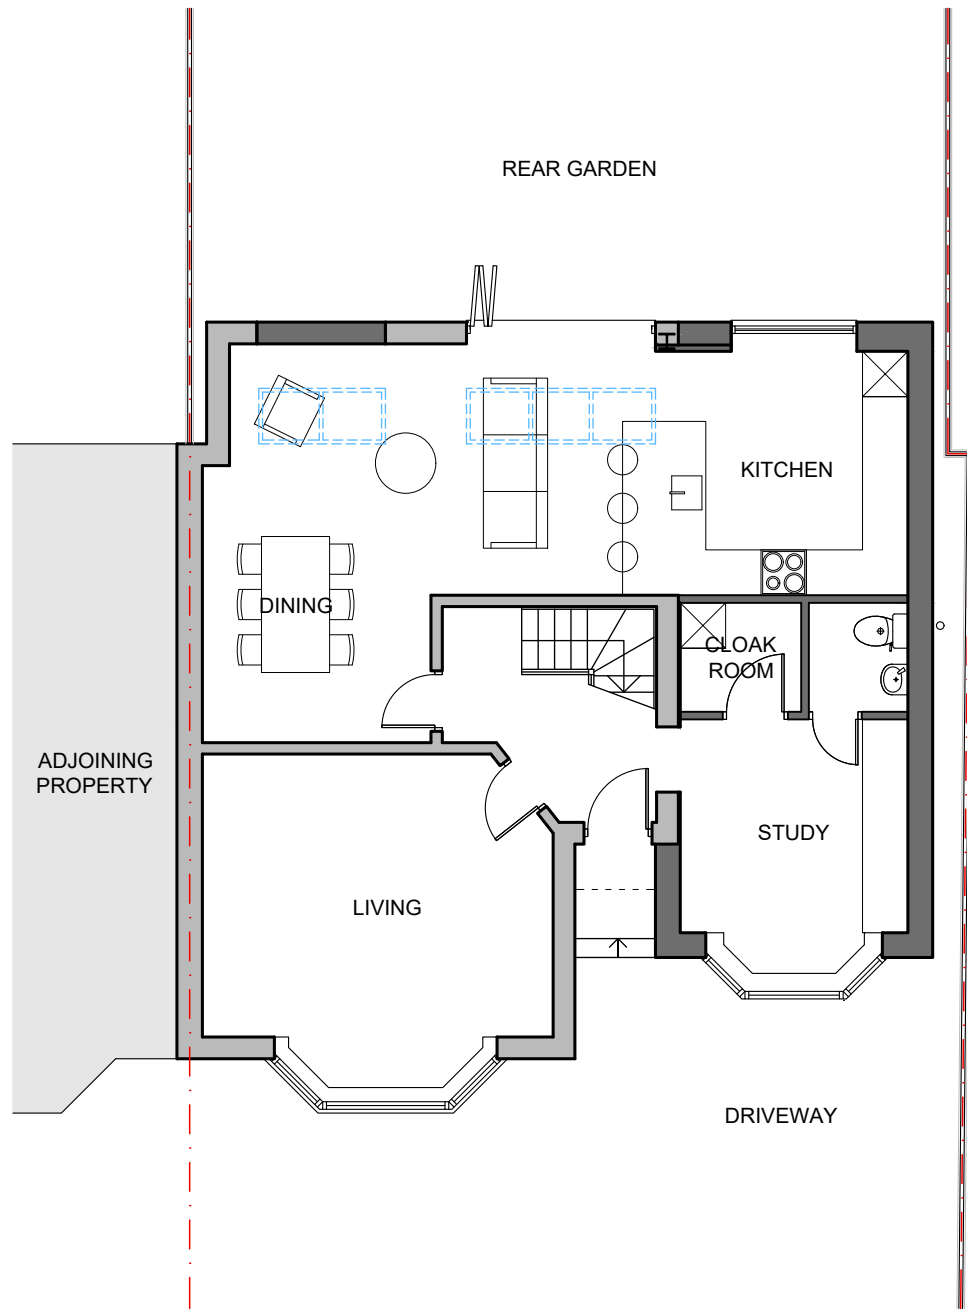

PROPOSED GROUND FLOOR PLAN
1:100

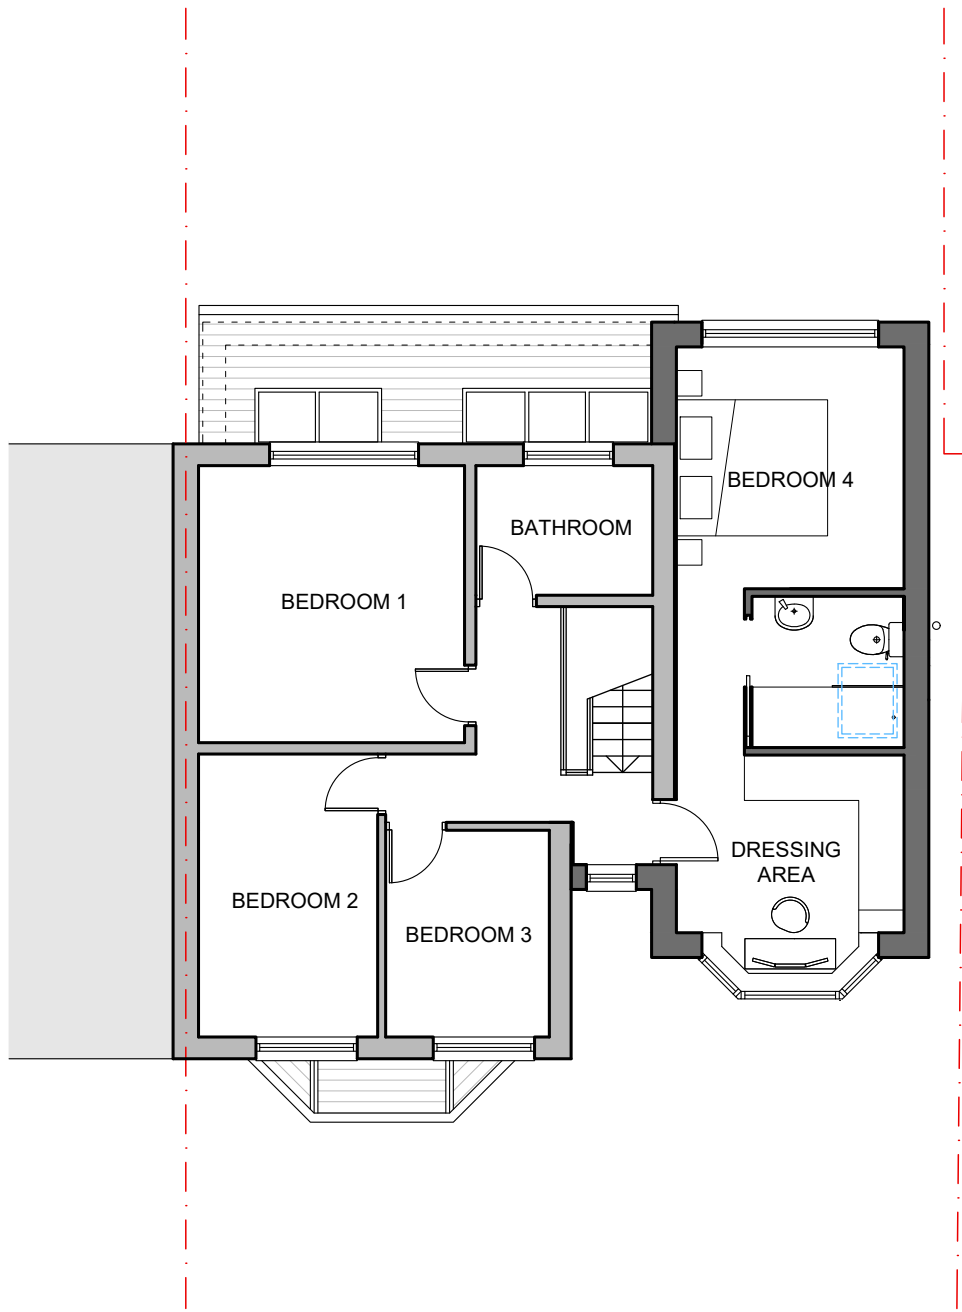

PROPOSED FIRST FLOOR PLAN
1:100

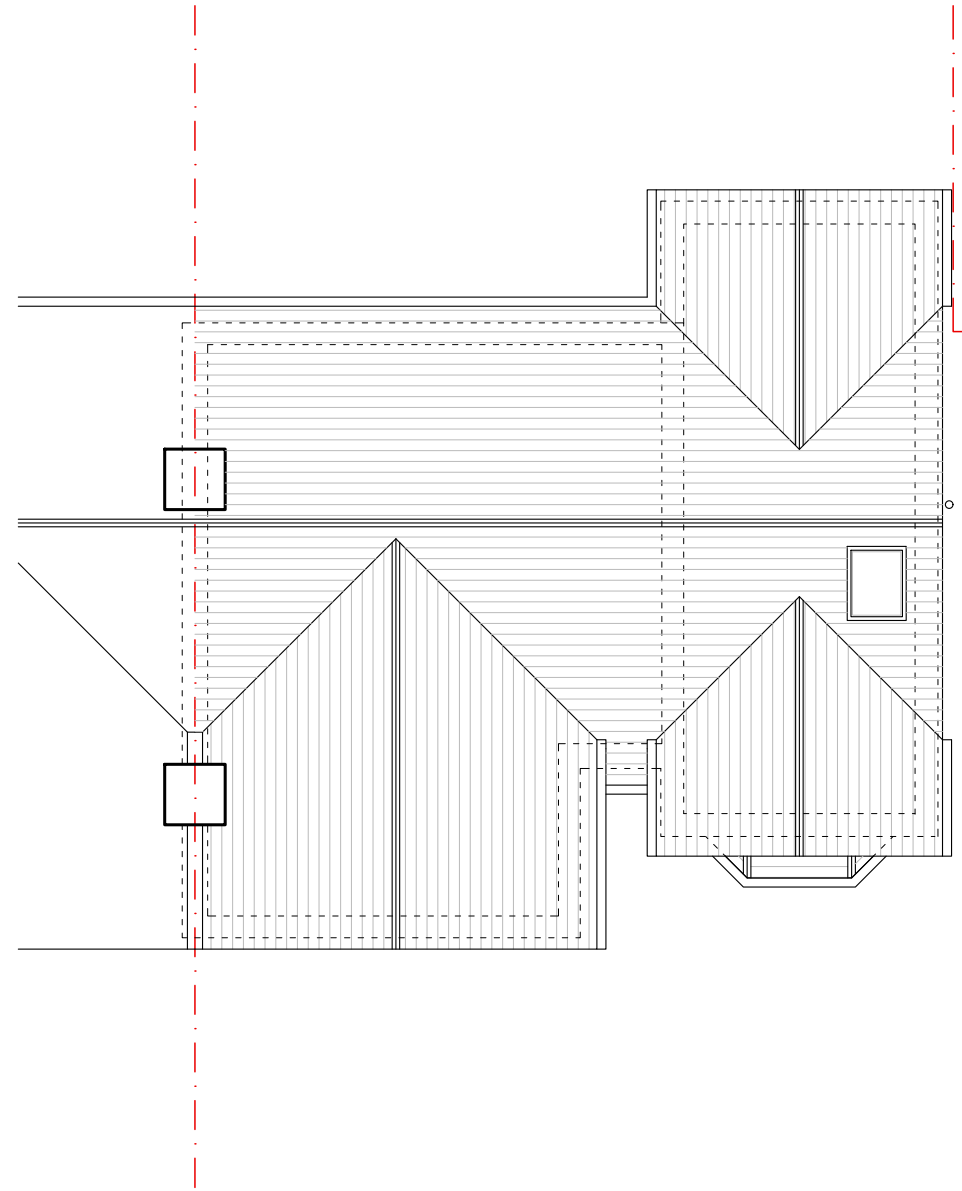

PROPOSED ROOF PLAN
1:100

Issue:

PLANNING

Revision:

0mm 20mm 40mm
0m 2m 4m
SCALE BAR - 1:100

DSQUARE ARCHITECTS
61 Mosley Street, Manchester, M2 3HZ
0161 222 3734 | info@dsquare-architects.co.uk
www.dsquare-architects.co.uk

Client:

Mr. and Mrs. Doyle

Site:

8 Dartmouth Road
Whitefield, M45 6AS

Title:

Proposed Plans & Elevations

Scale: 1:100 @ A2

Date: July 2024

Drg. No.

2413-03

Drawn:

DD

Rev.

P1