




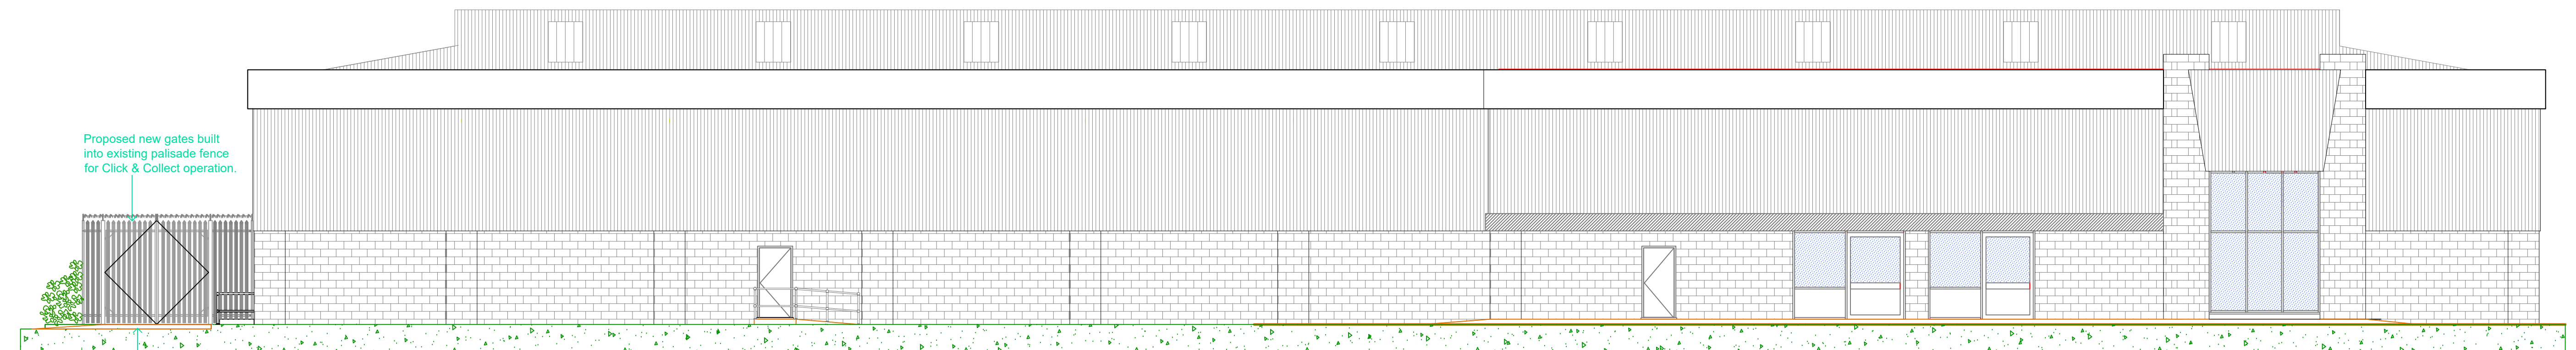

Existing Front Elevation (South):

 

Proposed Front Elevation (South):

 

Revisions:

A (11/10/2021) EXISTING SERVICE YARD OUTER FENCE SHOWN (AS PER MARK CRAFT'S SKETCH). 1 x DDA PARKING BAY RELOCATED TO OTHER SIDE OF ENTRANCE AREA. EXISTING TROLLEY PARK RELOCATED TO ACCOMMODATE PROPOSED CLICK-AND-COLLECT BAYS MOVED UP TO AVOID OUTER FENCE.

B (12/10/2021) 2 DISABLED DDA PARKING SPACES RELOCATED TO SIDE (SOUTH) ELEVATION. EXISTING TROLLEY PARK TO REMAIN IN CURRENT POSITION. PROPOSED 2 x CLICK-AND-COLLECT WAITING BAYS MOVED TO AVOID OUTER SERVICE YARD FENCE.

C (11/11/2021) EXISTING PALISADE FENCE AT 3m HIGH (NOT 2.8m). EXISTING AND PROPOSED ELEVATIONS OF PALISADE FENCE ALTERATION / GATE INSTALLATION DRAWINGS (AS REQUESTED BY PLANNING).

Architects:

SHARROCK
Building Design Ltd

Bizhub (Hull), Melton Court, Gibson Lane
South, Melton, East Yorkshire, HU143HH.
07553 951017

Client:

Wickes
Let's do it right

Project Address:

Wickes,
Moor Street,
Bury,
BL95AQ.

Drawing Title

**Proposed (and Existing)
Palisade Fence Elevation**

Drawing Number

SBD/21/2261/P4

Revision

C

Drawn: N Thompson

Page Size (Scale): A1 1:100

Date: 11/11/2021