



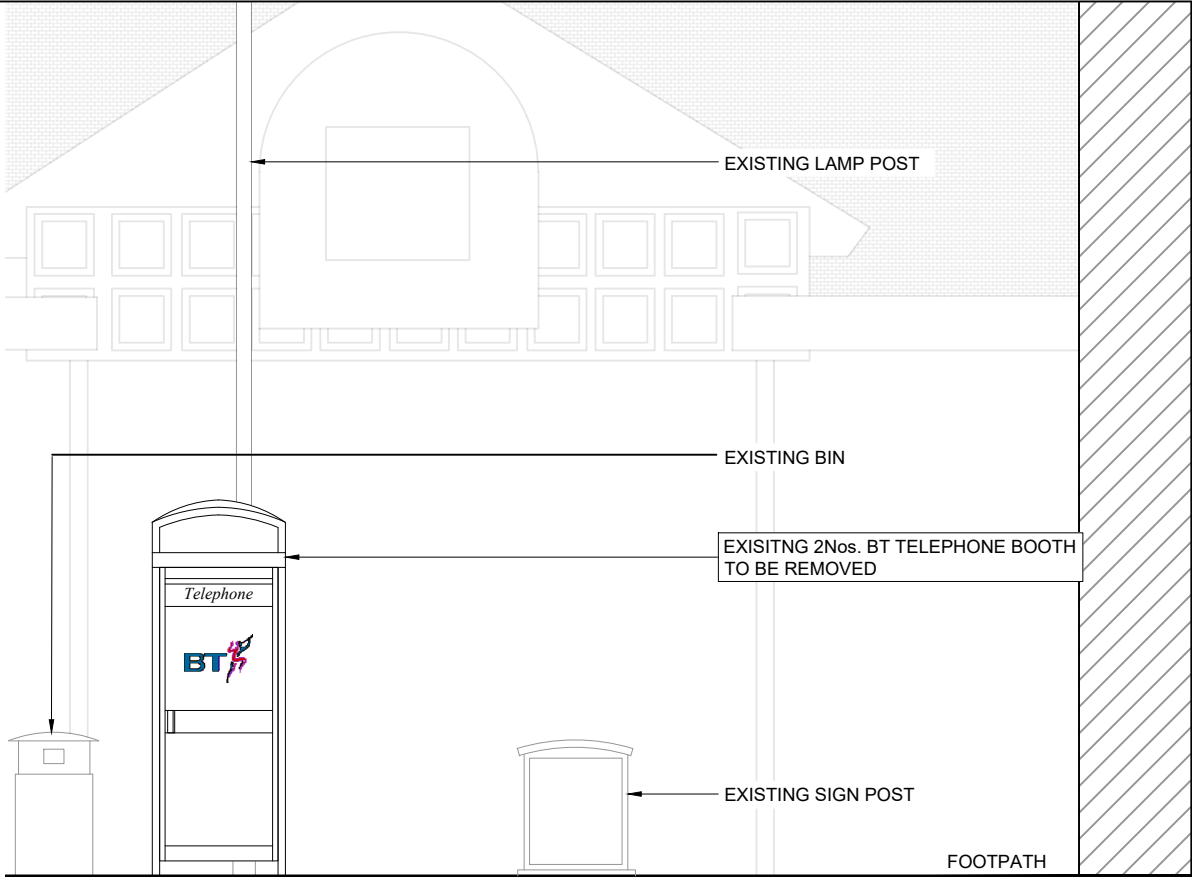


EXISTING FRONT ELEVATION
SCALE 1:50

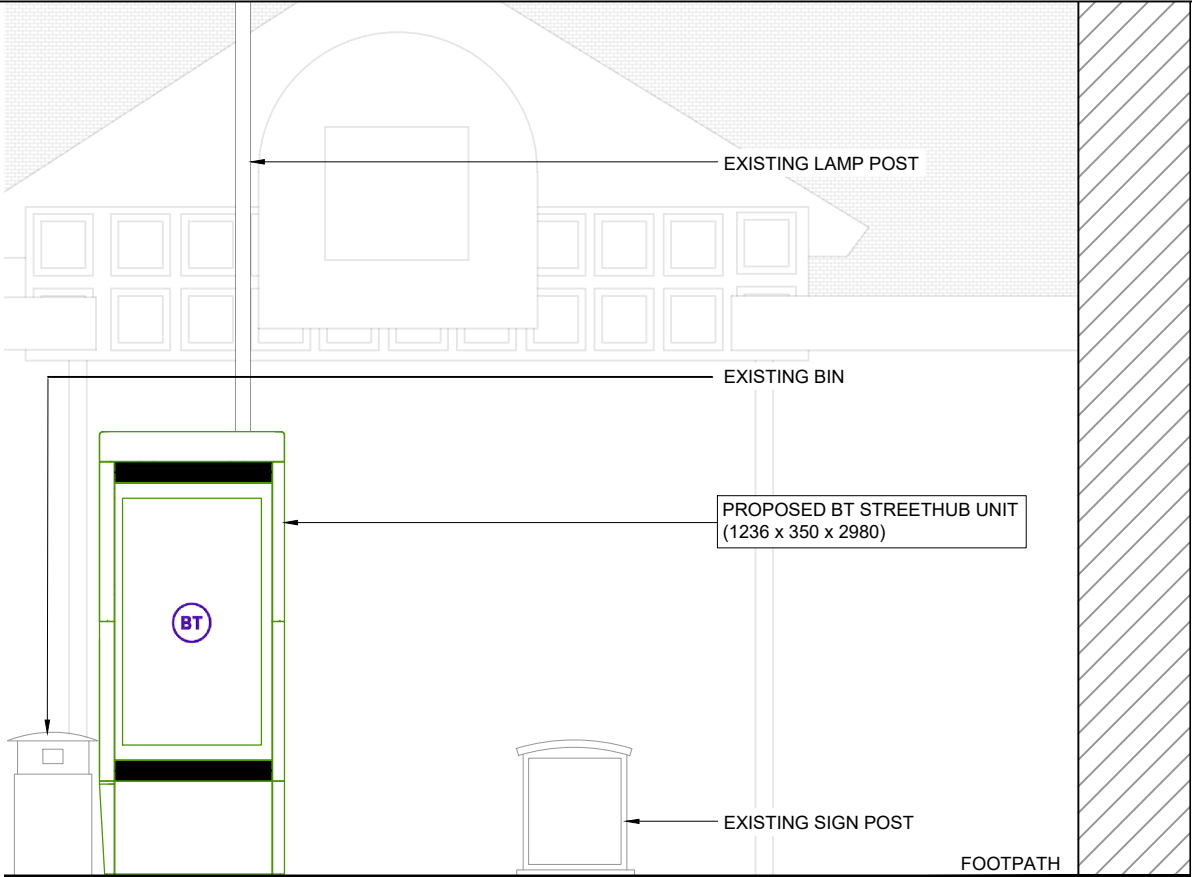

PROPOSED FRONT ELEVATION
SCALE 1:50



PROPOSED PHOTOMONTAGE
NTS

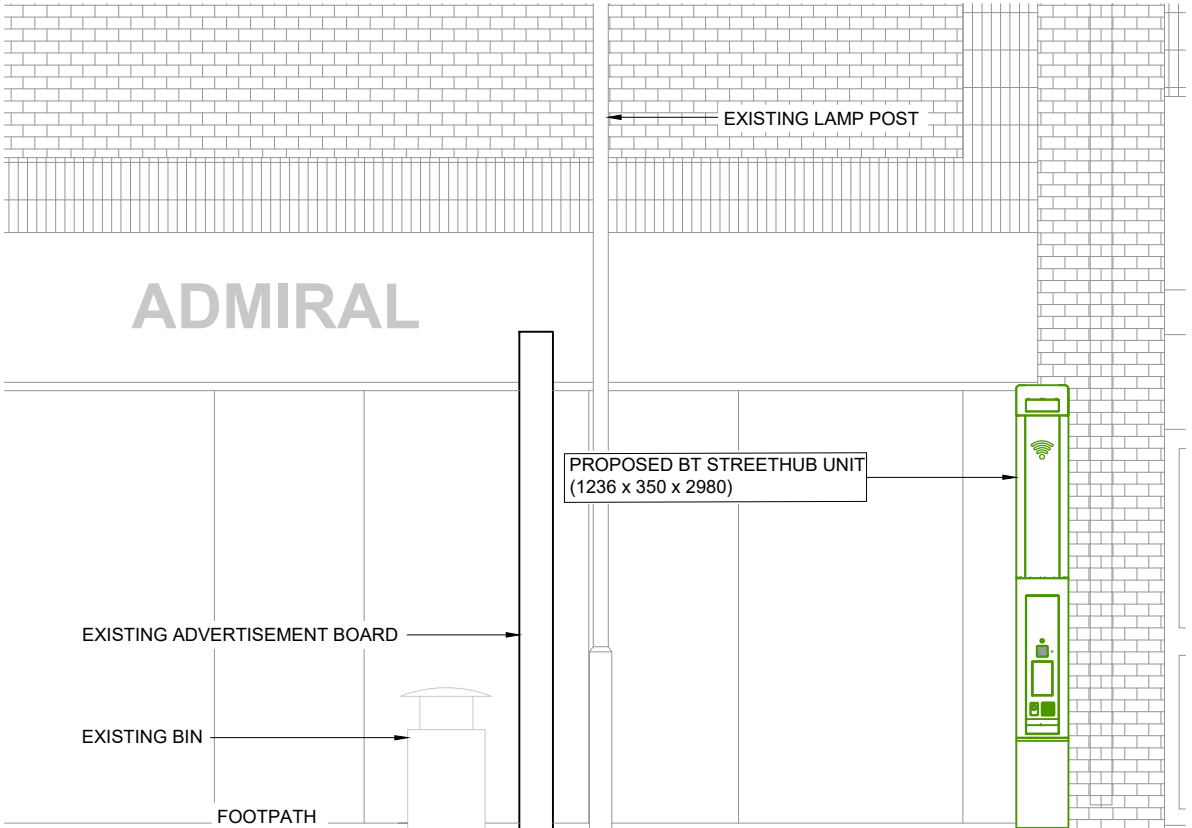

PROPOSED SIDE ELEVATION
SCALE 1:50

GENERAL NOTES

Use written dimensions only, do not scale from drawing. Use latest revision of all referenced information.

A	21.03.22	New BT Streethub Structure	MD	JE
Rev	Date	Description	Drawn	Chkd

MONO CONSULTANTS LIMITED
70-76 Steam Packet House
Cross Street
Manchester, M2 4JG
t. 44 (0)161 839 8839
www.monoconsultants.com

Drg Status
PLANNING

Cell No. & Name
BRY001

Site Name & Address
**Pavement at Princess Parade,
near Bury Interchange Stand E,
Bury, BL9 0QL.**

Drawing Title
**EXISTING AND PROPOSED
ELEVATIONS**

Scale	1:50	Date	21.03.2022
Drawn By	MD	Checked By	JE

Drawing Number 003	Revision A
------------------------------	----------------------