


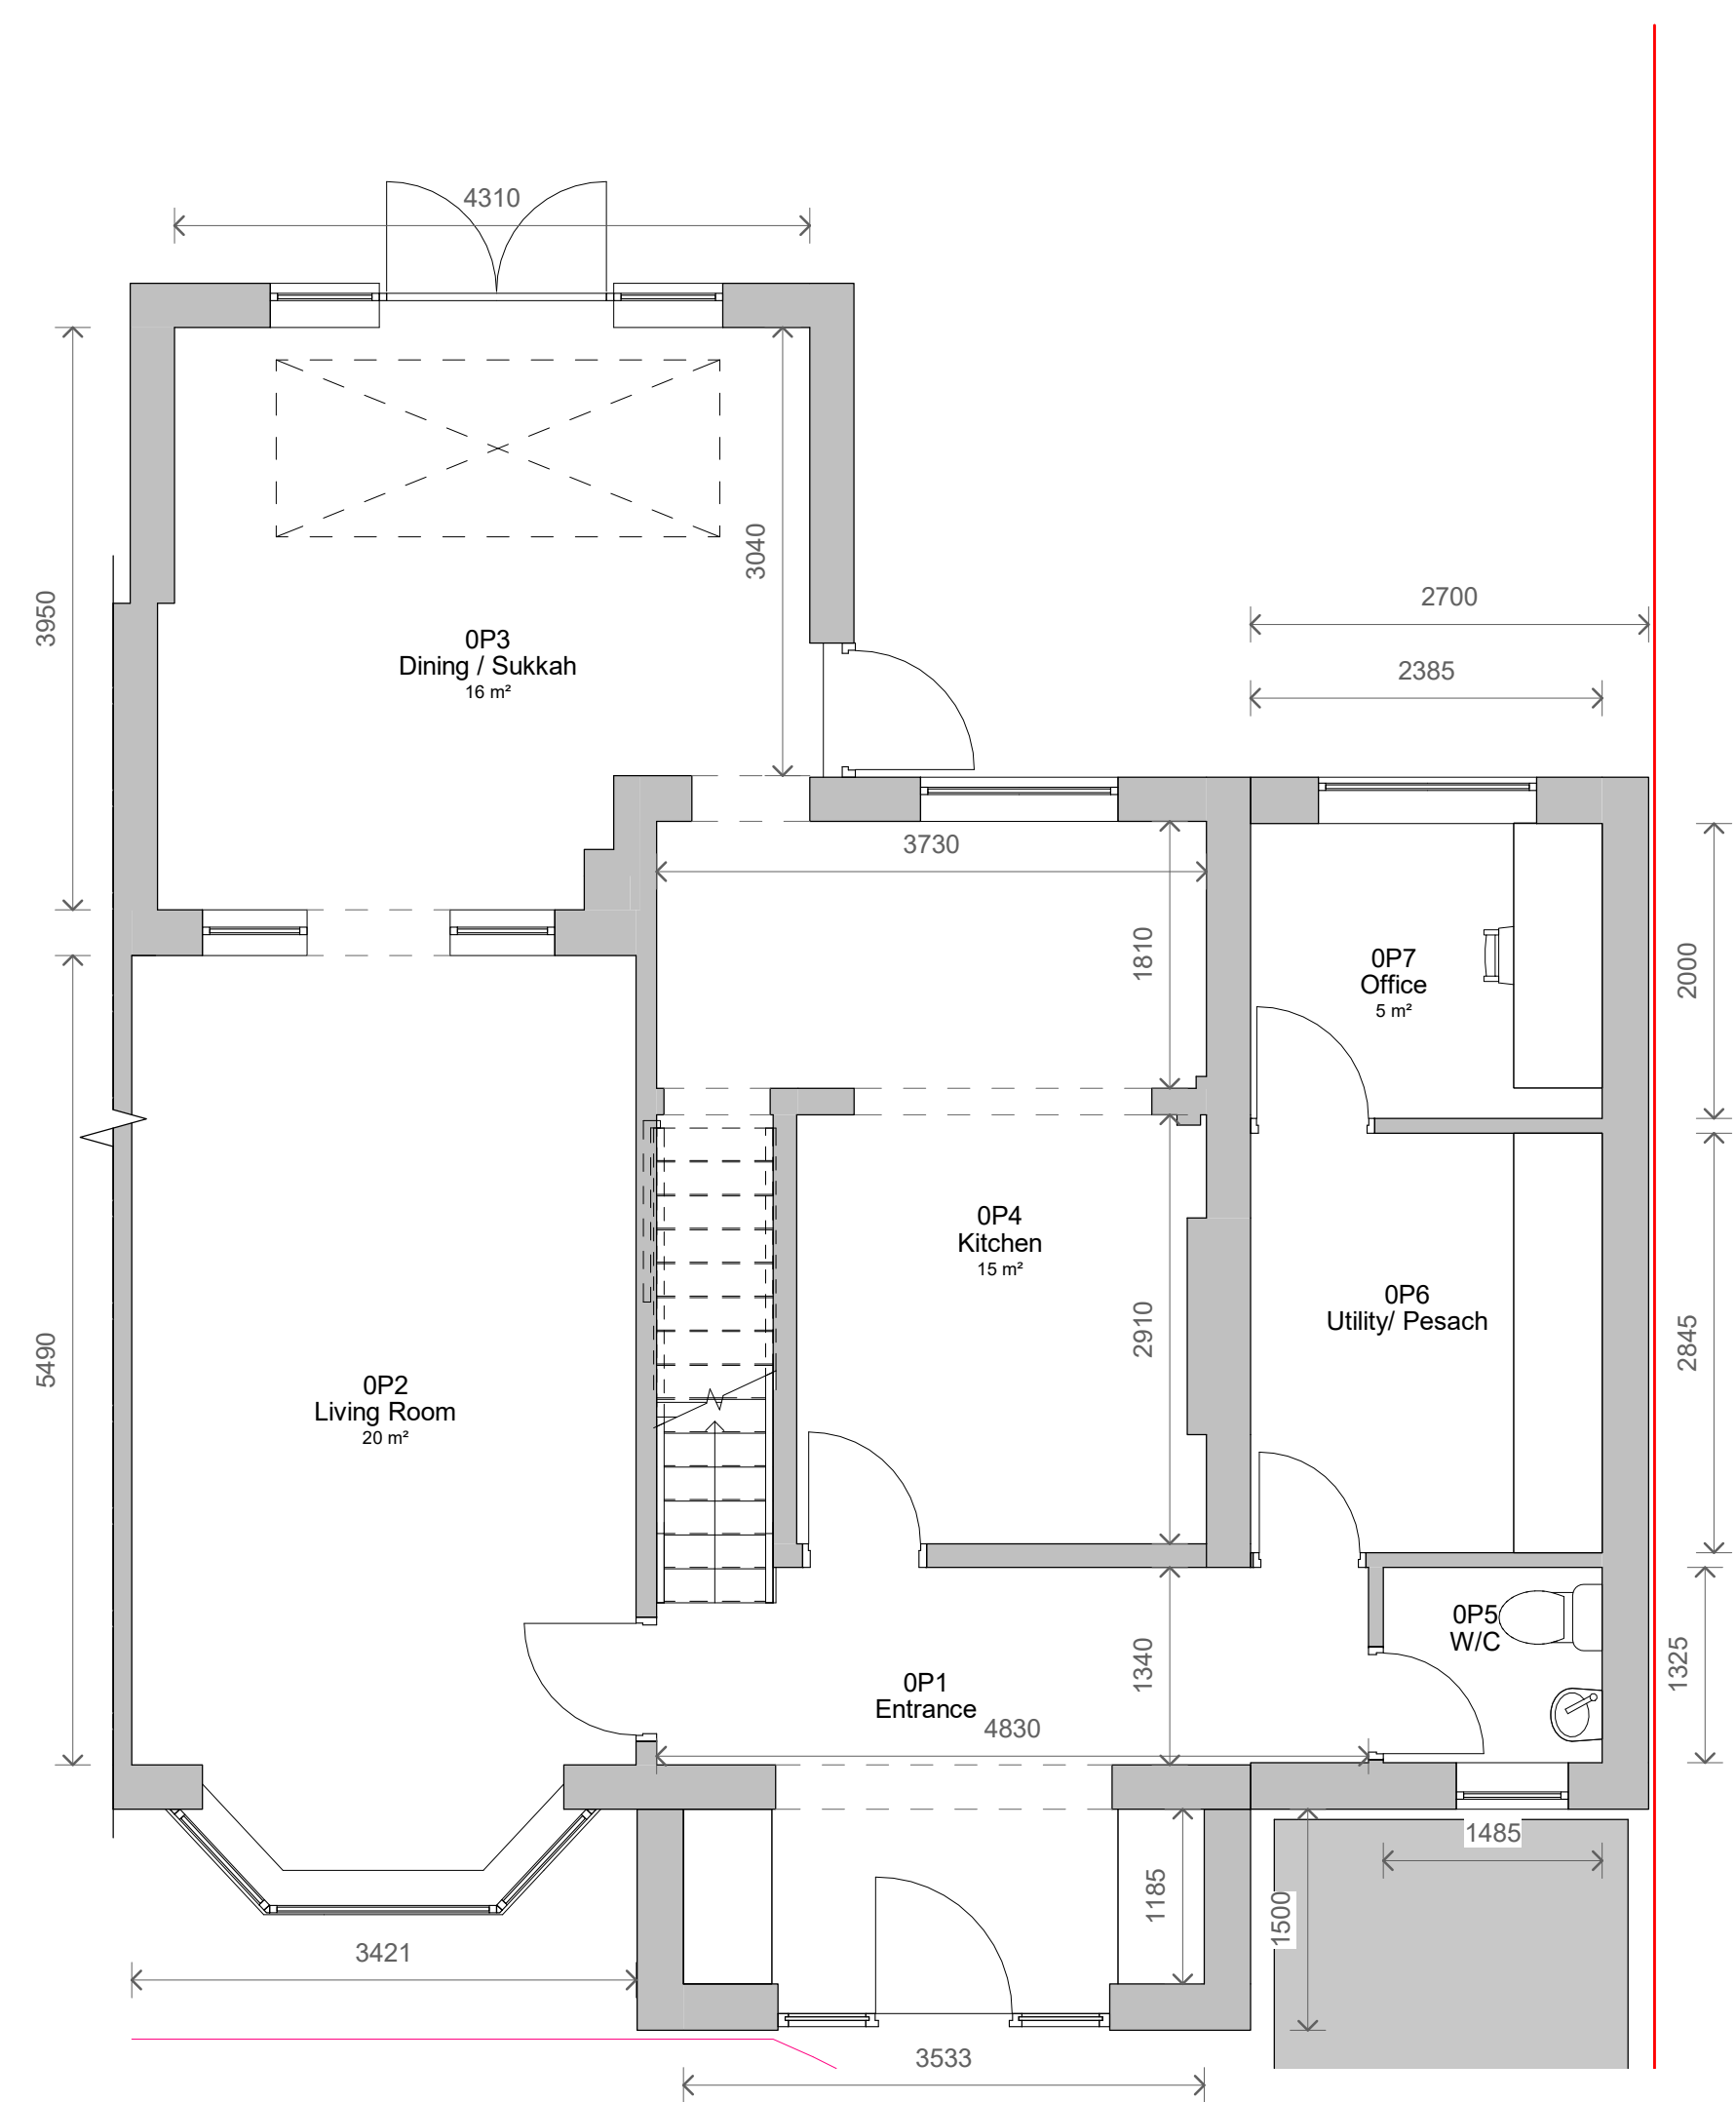

The floor plan for the first floor (1P) includes the following rooms and dimensions:

- 1P1 Landing:** Central hallway area.
- 1P2 Bedroom:** 6 m²
- 1P3 Bedroom:** 14 m²
- 1P4 W/C:** 750 (width)
- 1P5 Bathroom:** 1810 (width)
- 1P6 Bedroom:** 14 m²
- 1P7 Ensuite:** Attached to 1P6 Bedroom.
- 1P8 Bedroom:** 6 m²

Overall dimensions and other measurements:

- Top horizontal dimensions: 1740, 1850, 2370
- Left vertical dimensions: 2350, 3040
- Right vertical dimensions: 2000, 3395
- Bottom horizontal dimensions: 4351, 4175, 1185
- Other dimensions: 2450, 750, 1810

PROJECT			
71 Bishops Road			
TITLE			
Proposed Plans and Elevations			
CLIENT			
Myres			
STATUS			
PLANNING			
DRAWN BY		DATE	SCALE (@ A1)
TP		02/09/2021	As indicated
PROJECT NUMBER		DRAWING NUMBER	REV
GSS21079		003	4
			
www.goldsketch.co.uk		info@goldsketch.co.uk	0161 792 9595
NOTES © COPYRIGHT. ALL RIGHTS RESERVED. THIS DRAWING IS NOT BE LOANED OR REPRODUCED WITHOUT THE WRITTEN CONSENT. DRAWING TO BE USED FOR THE EXPIRE INDICATED ONLY. ALL DIMENSIONS ARE GIVEN IN METRES AND SHALL BE CHECKED AND CONFIRMED ON SITE. ANY DISCREPANCIES TO BE REPORTED TO THE ARCHITECT IMMEDIATELY. ALL DIMENSIONS ARE TO BE GIVEN IN METRES. ALL DIMENSIONS ARE TO BE GIVEN IN METRES. ALL DIMENSIONS ARE TO BE GIVEN IN METRES. LEGISLATION, FOR EXAMPLE CODES OF PRACTICE AND BRITISH STANDARDS, ALL DIMENSIONS ON THIS DRAWING ARE IN MILLIMETRES (UNLESS OTHERWISE STATED).			