


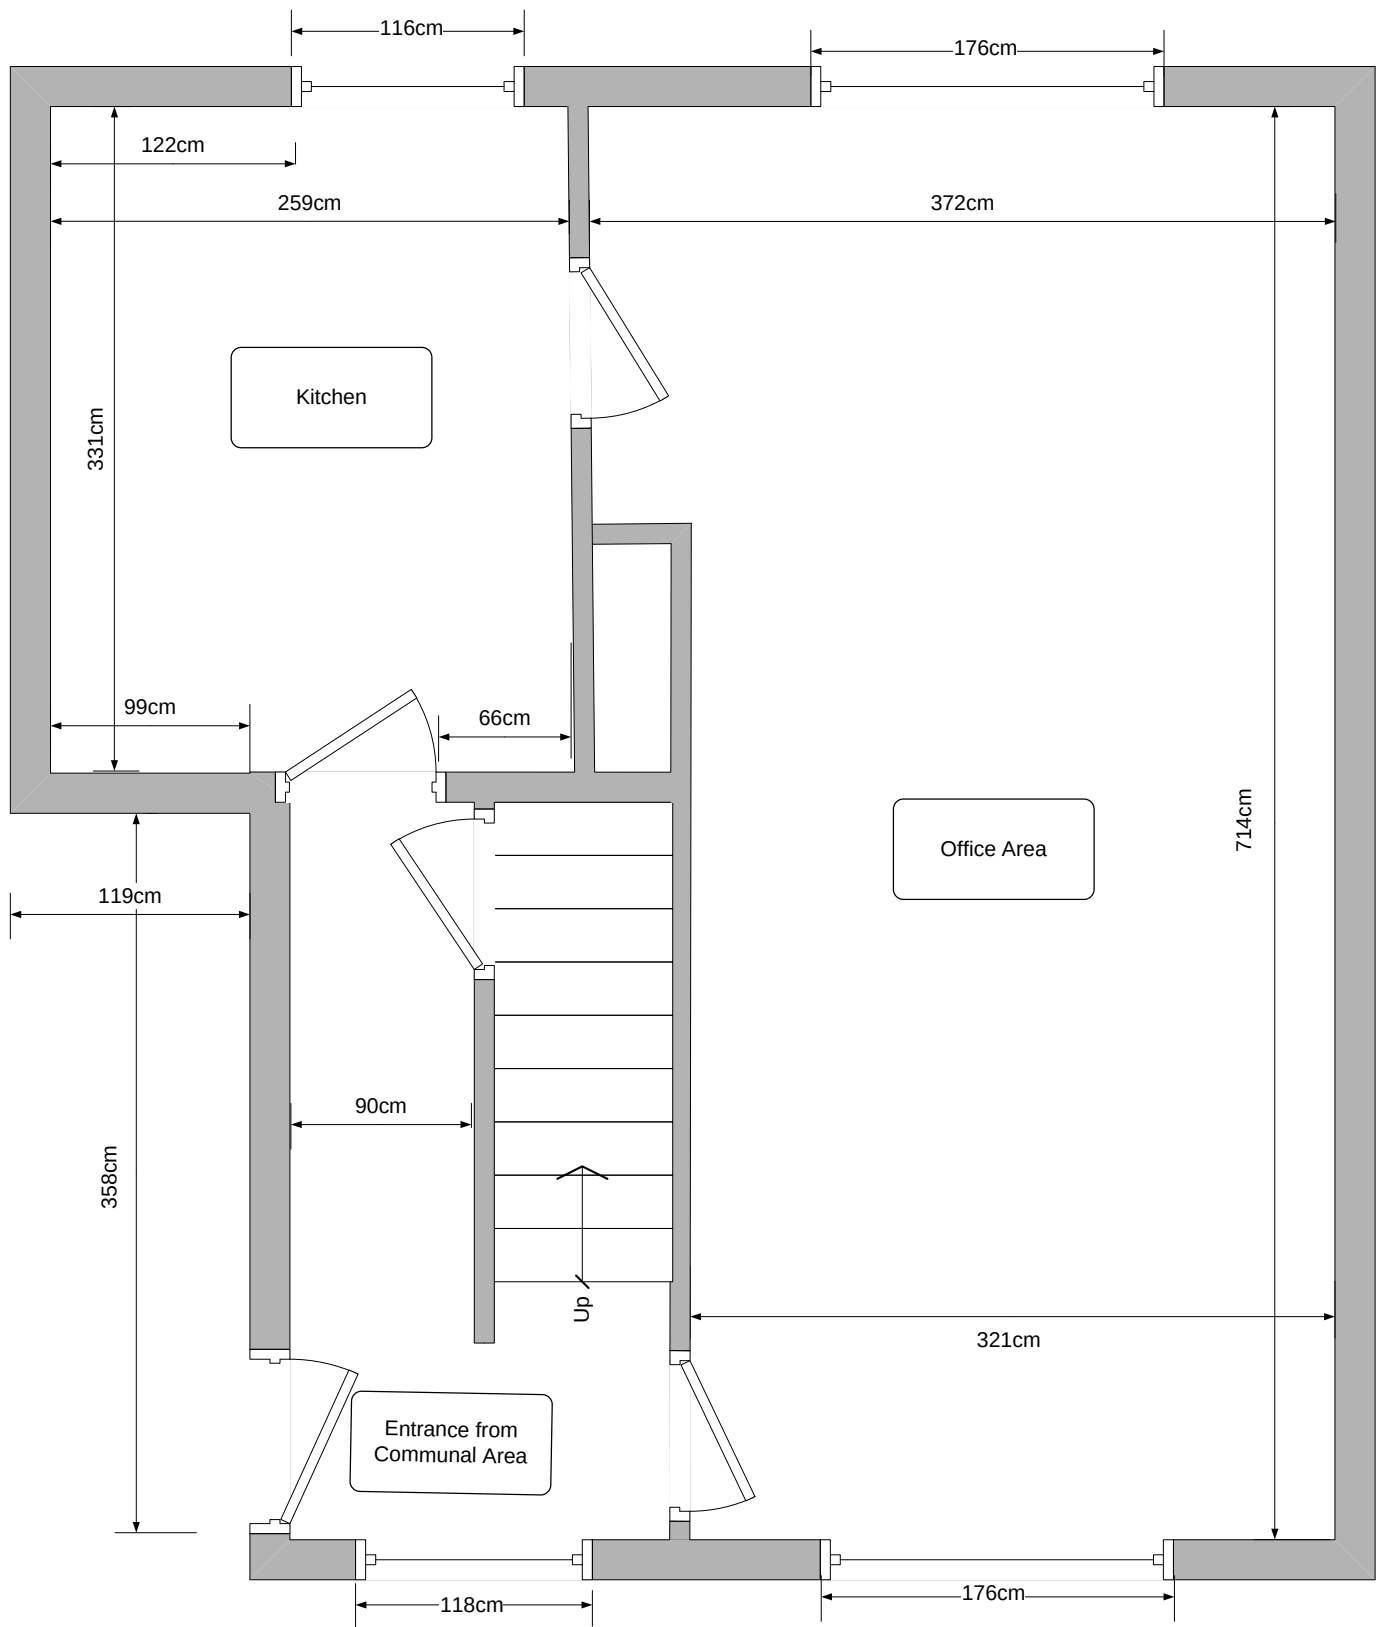

Former Office / Meeting Room,
40 Topping Fold Road, Bury
Existing 1st Floor Plan

Scale 1:25