


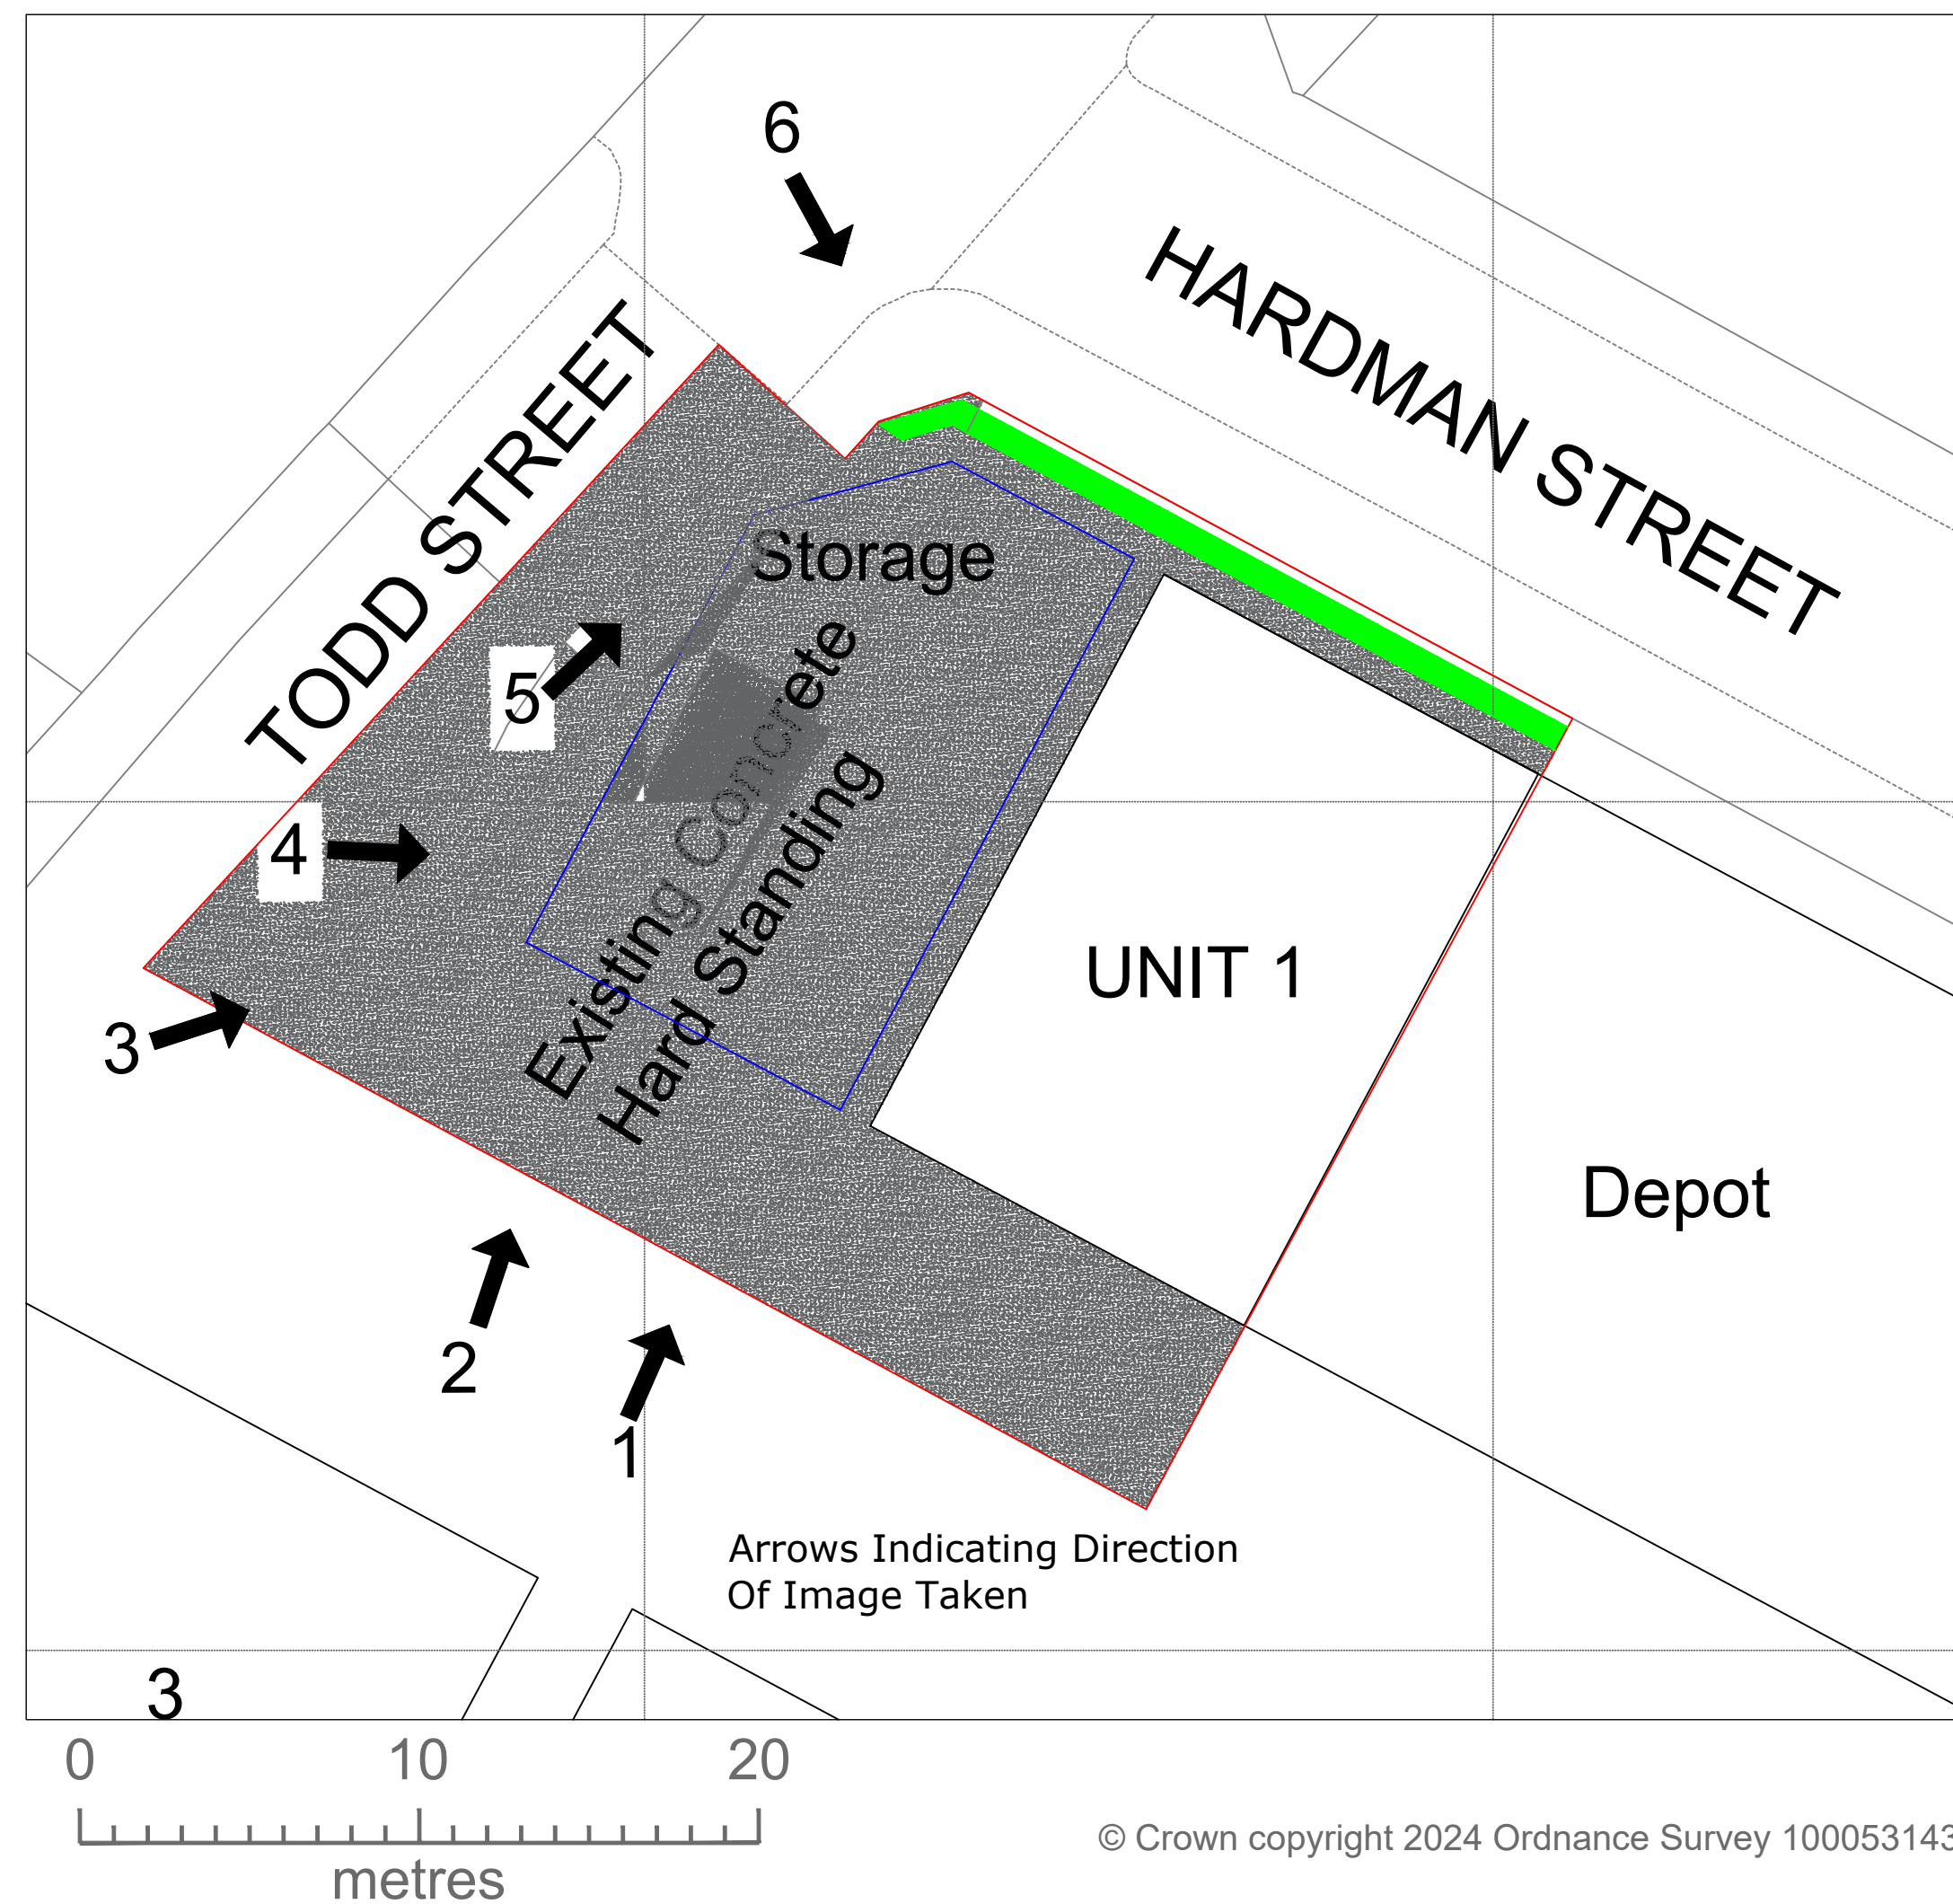

Existing Site Plan 1:200@A1



Proposed Site Plan 1:200@A1

Legend

- Property Boundary
- Proposed New Structure
- Concrete Hard Standing
- Moss/Grass Over Concrete To Be Maintained




The Existing Plot Is A Fully Concreted Hard Standing, Used For Vehicle And Plant Storage.

The Existing Hard Standing To The Proposed External Unit To Be Maintained. Existing Security Boundary Fence To Be Retained, No Change Required.

Vehicle Parking Will Be Allocated To The Front Of The Proposed Unit, With Bin Storage To The Gable Elevation.

No BNG Required, Existing Footprint Concrete Hard Standing And The Existing To Remain To The Proposed External Footprint, No Change Required.

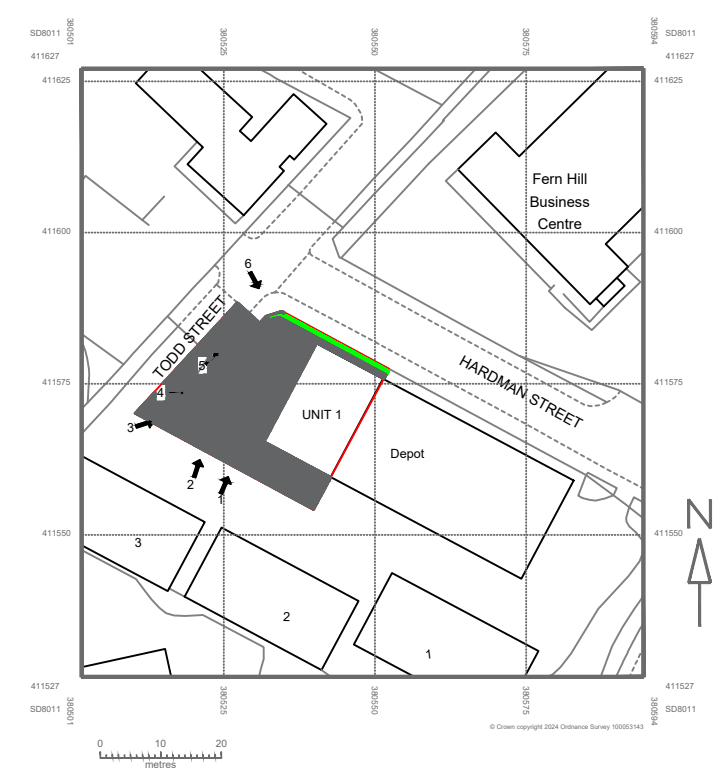

Location Plan 1:1250@A1

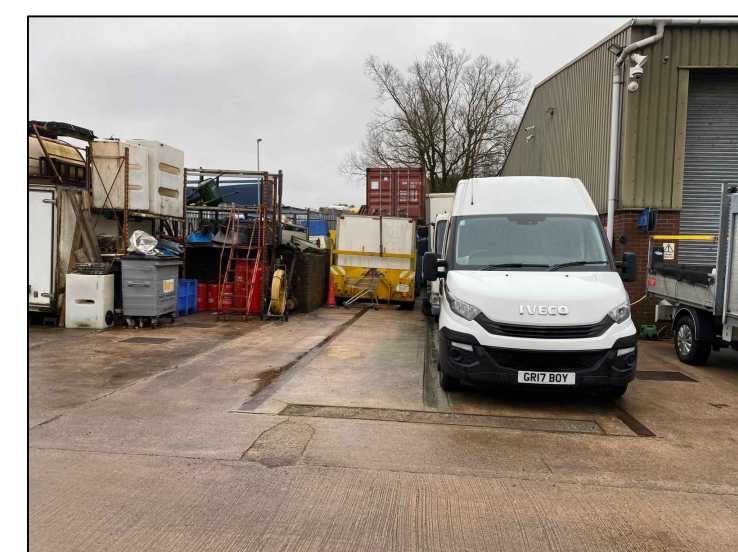


Image 1



Image 2

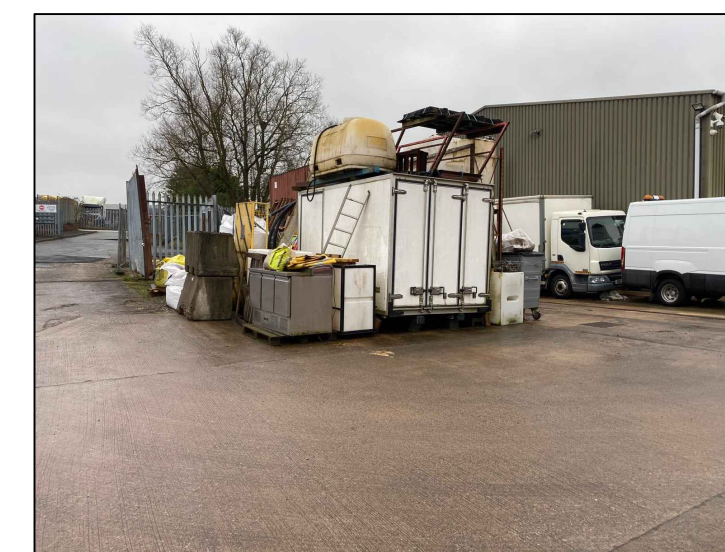


Image 3



Images Of Rear Of Building

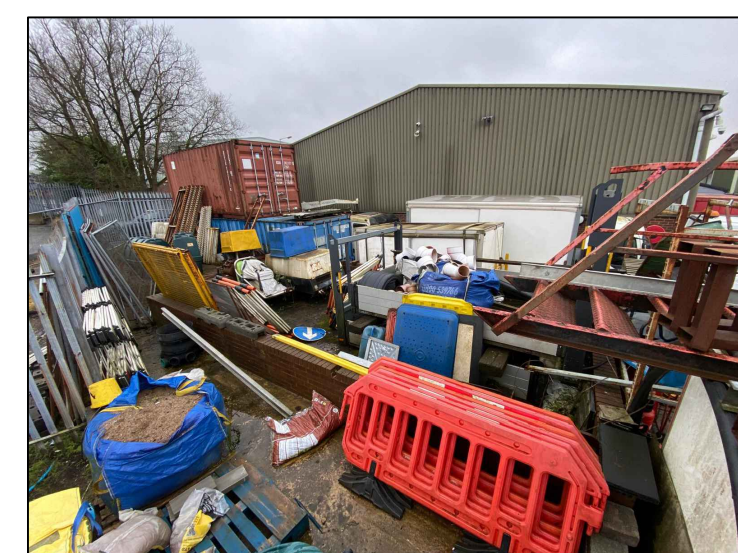


Image 4

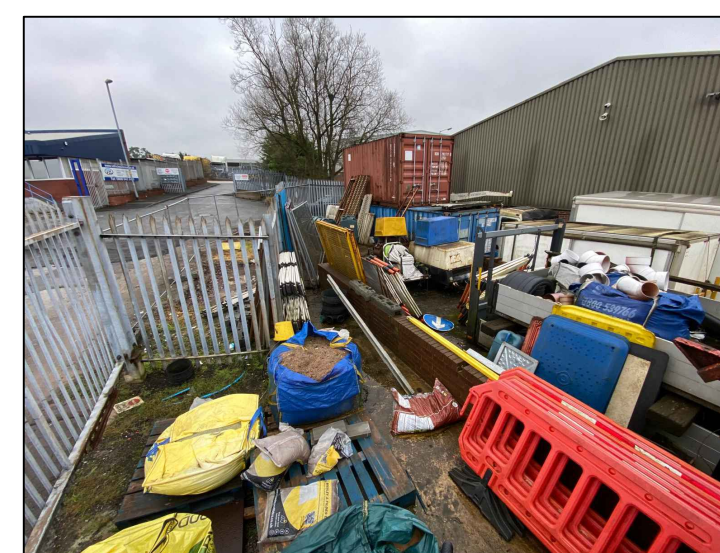


Image 5



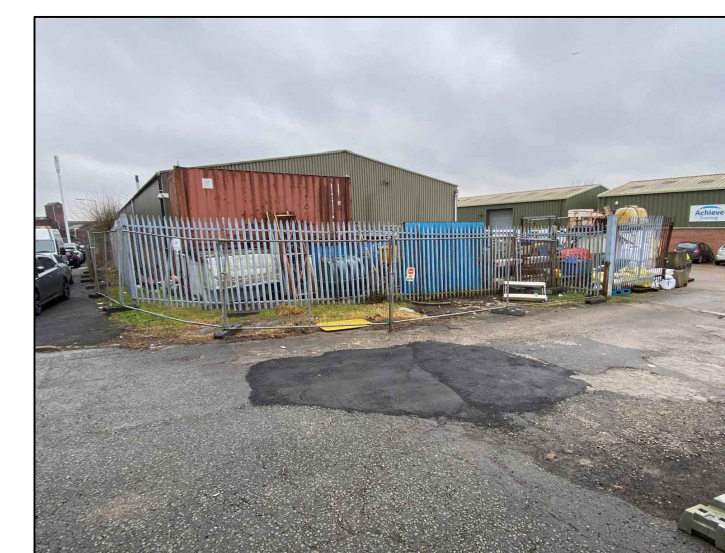


Image 6

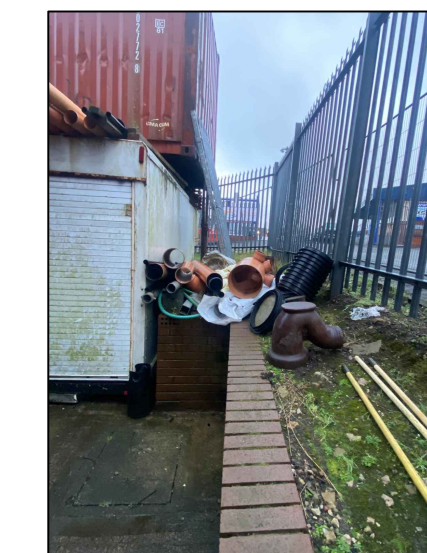

Images Of Rear Of Building

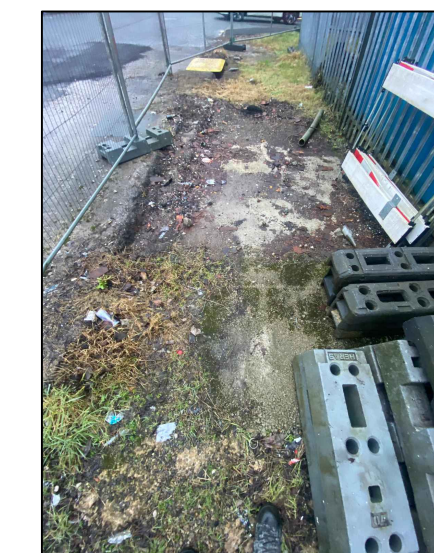

Rev. 02	Concrete Hard Standing Added	28.02.25
Rev. 01	Images And Notes Added	21.01.25
Rev. No.	Revision Description.	Date.
Title: Location Plan, Existing and Proposed Site Plans		
Project: Unit 1 Todd Street Bury BL9 5AA		
Client: David Horridge Unit 1 Todd Street Bury BL9 5AA		
Scale: Indicated	Designed: AW	Drawn: JW
Drawing Number: JCBD-24-388-5.		Date: 03.06.2024
		Revision Number: 02
 J C Building Design Ltd Tel: 01706 599352 / 07824 871086 enquiries@jcbuildingdesign.co.uk		