




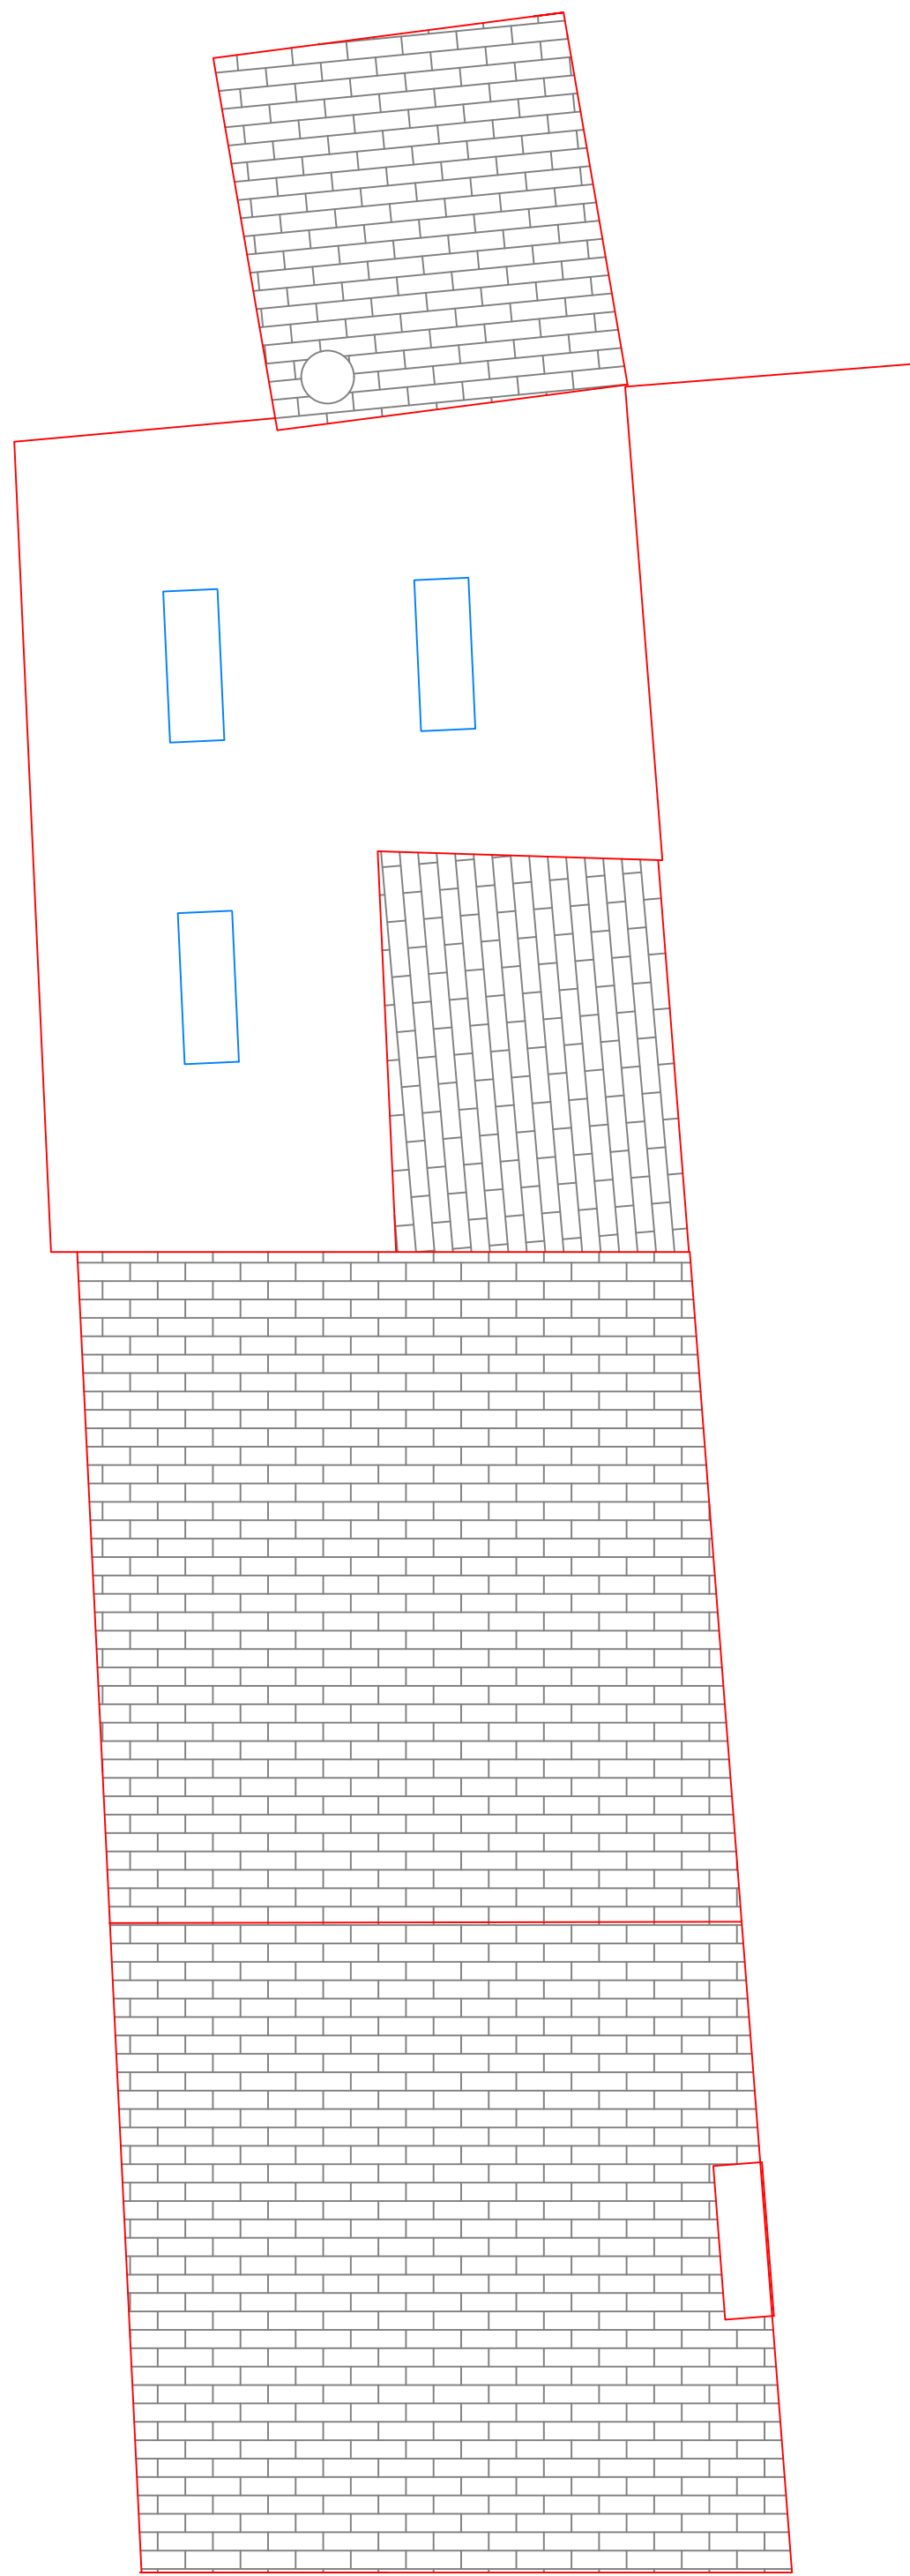


Existing Roof Plan

 


Existing Street Scene

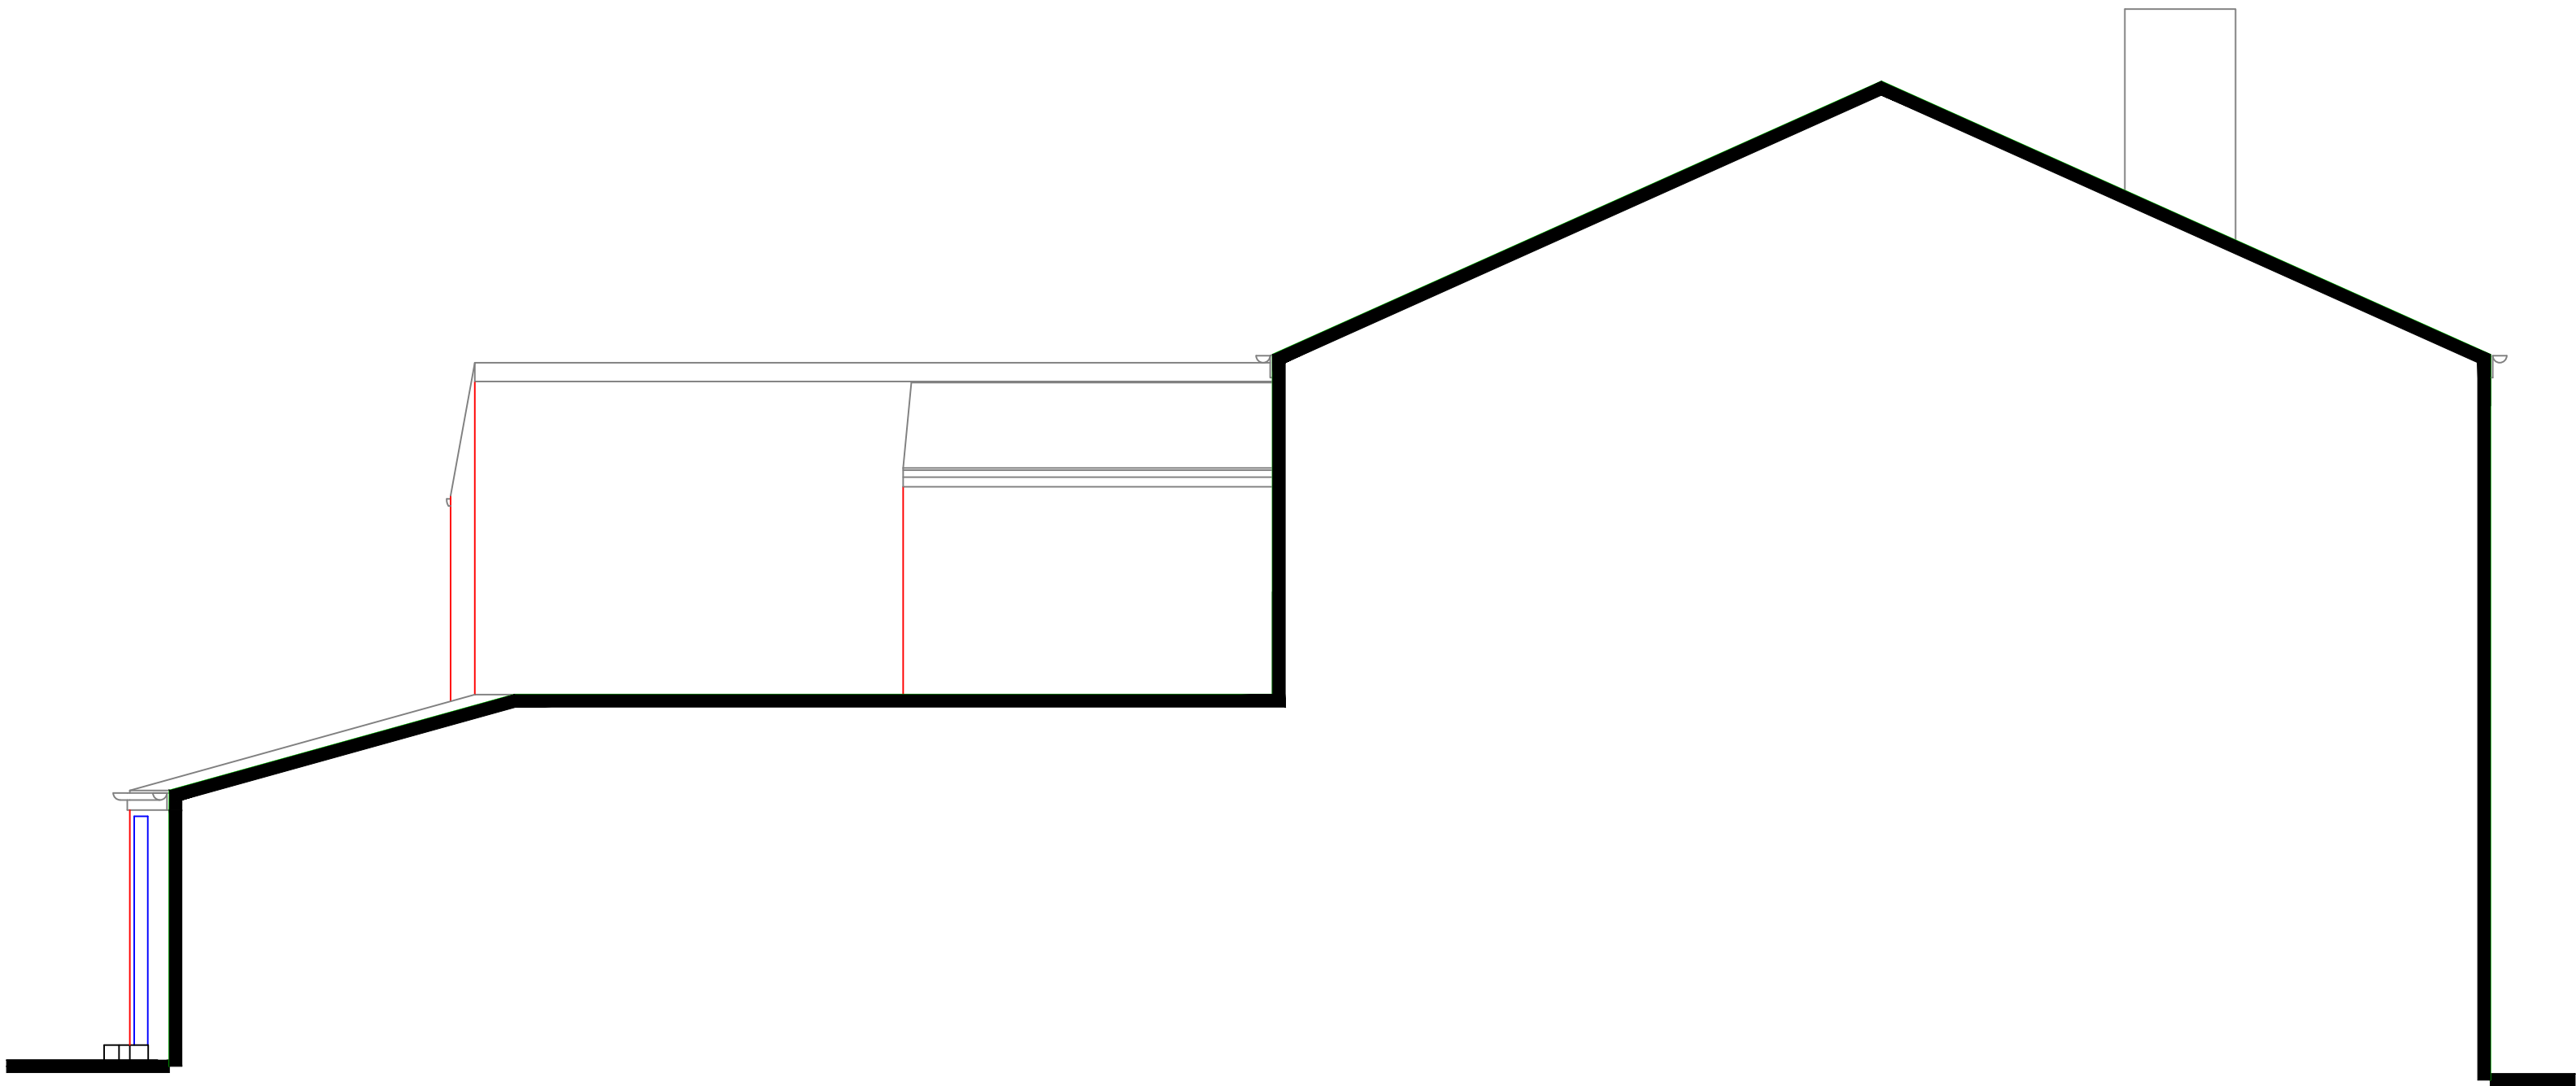

Existing South Elevation

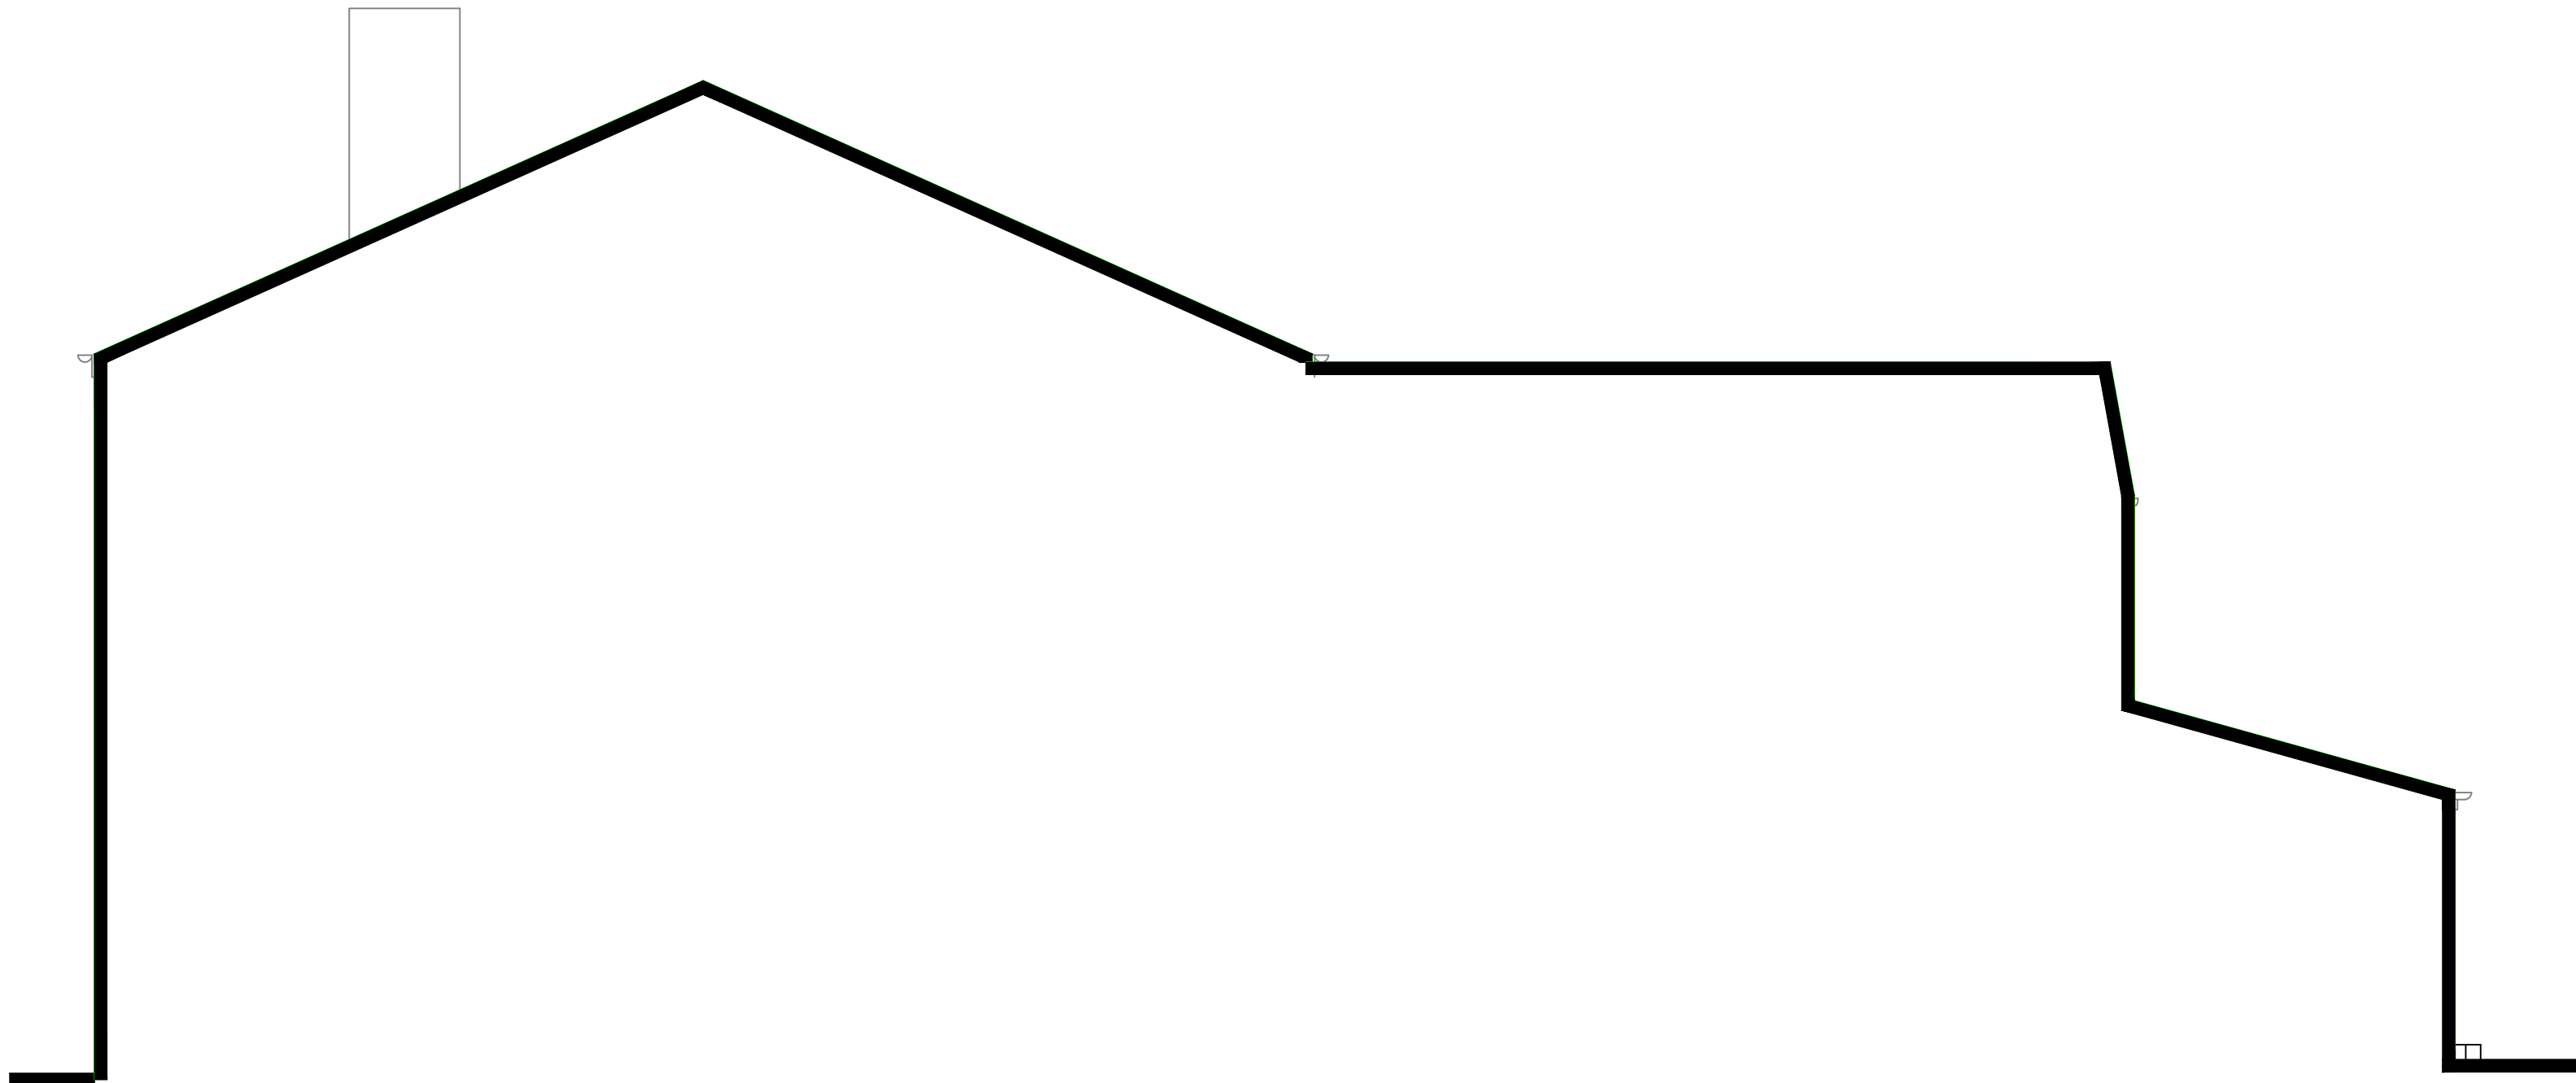

Existing North Elevation

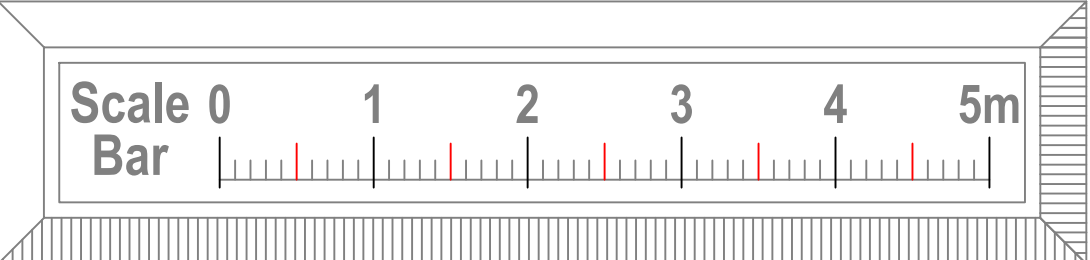

Scale for 1:50 on a A1 drawing sheet

A	Issued for planning	Feb 25	DAP
Rev.	Mod. Notes	Date	By

Client
BMSL Ltd

Location
32 Stand Lane
Radcliffe M26 1LJ

Job Title
Extensions and alterations

Drawing Title
Existing Roof Plan and North / South
Elevations + Street Scene

Scale	See scale bar	Sheet	A1
Date	Feb 25	Drawn by	DAP

Dwg. No.	Rev.
92/24-03	A